


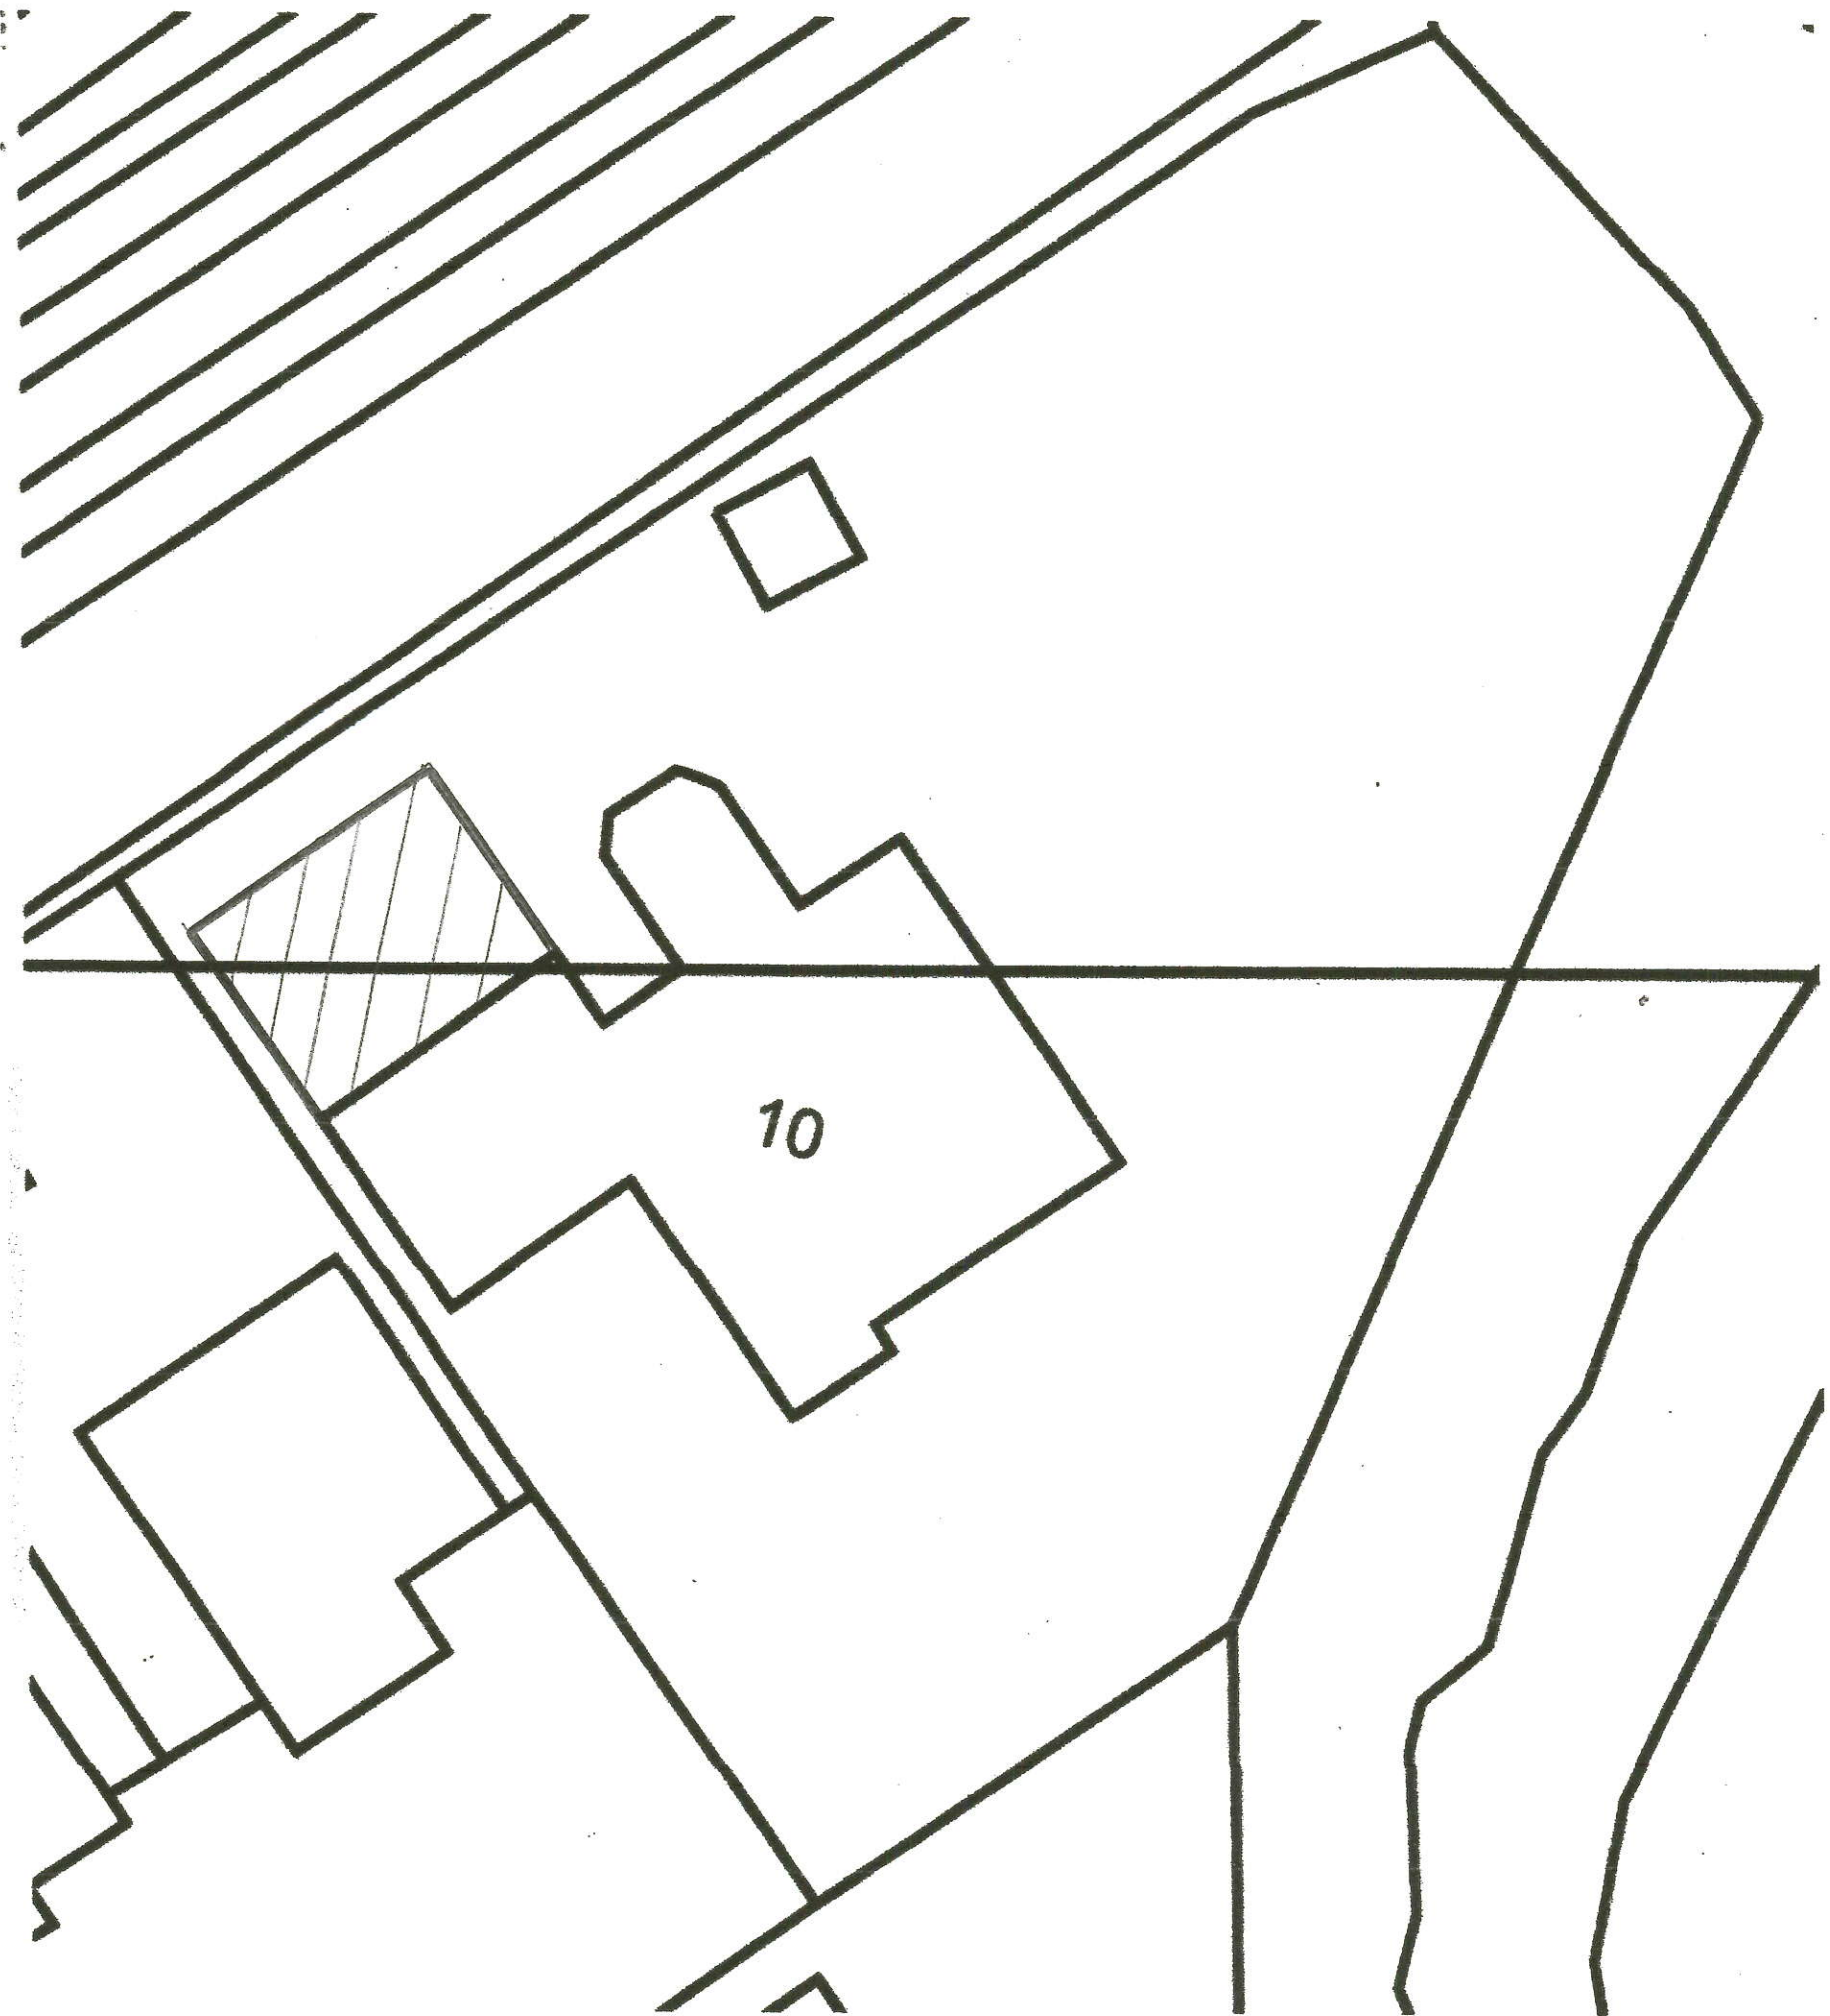

PROPOSED SITE PLAN SCALE 1/200

