

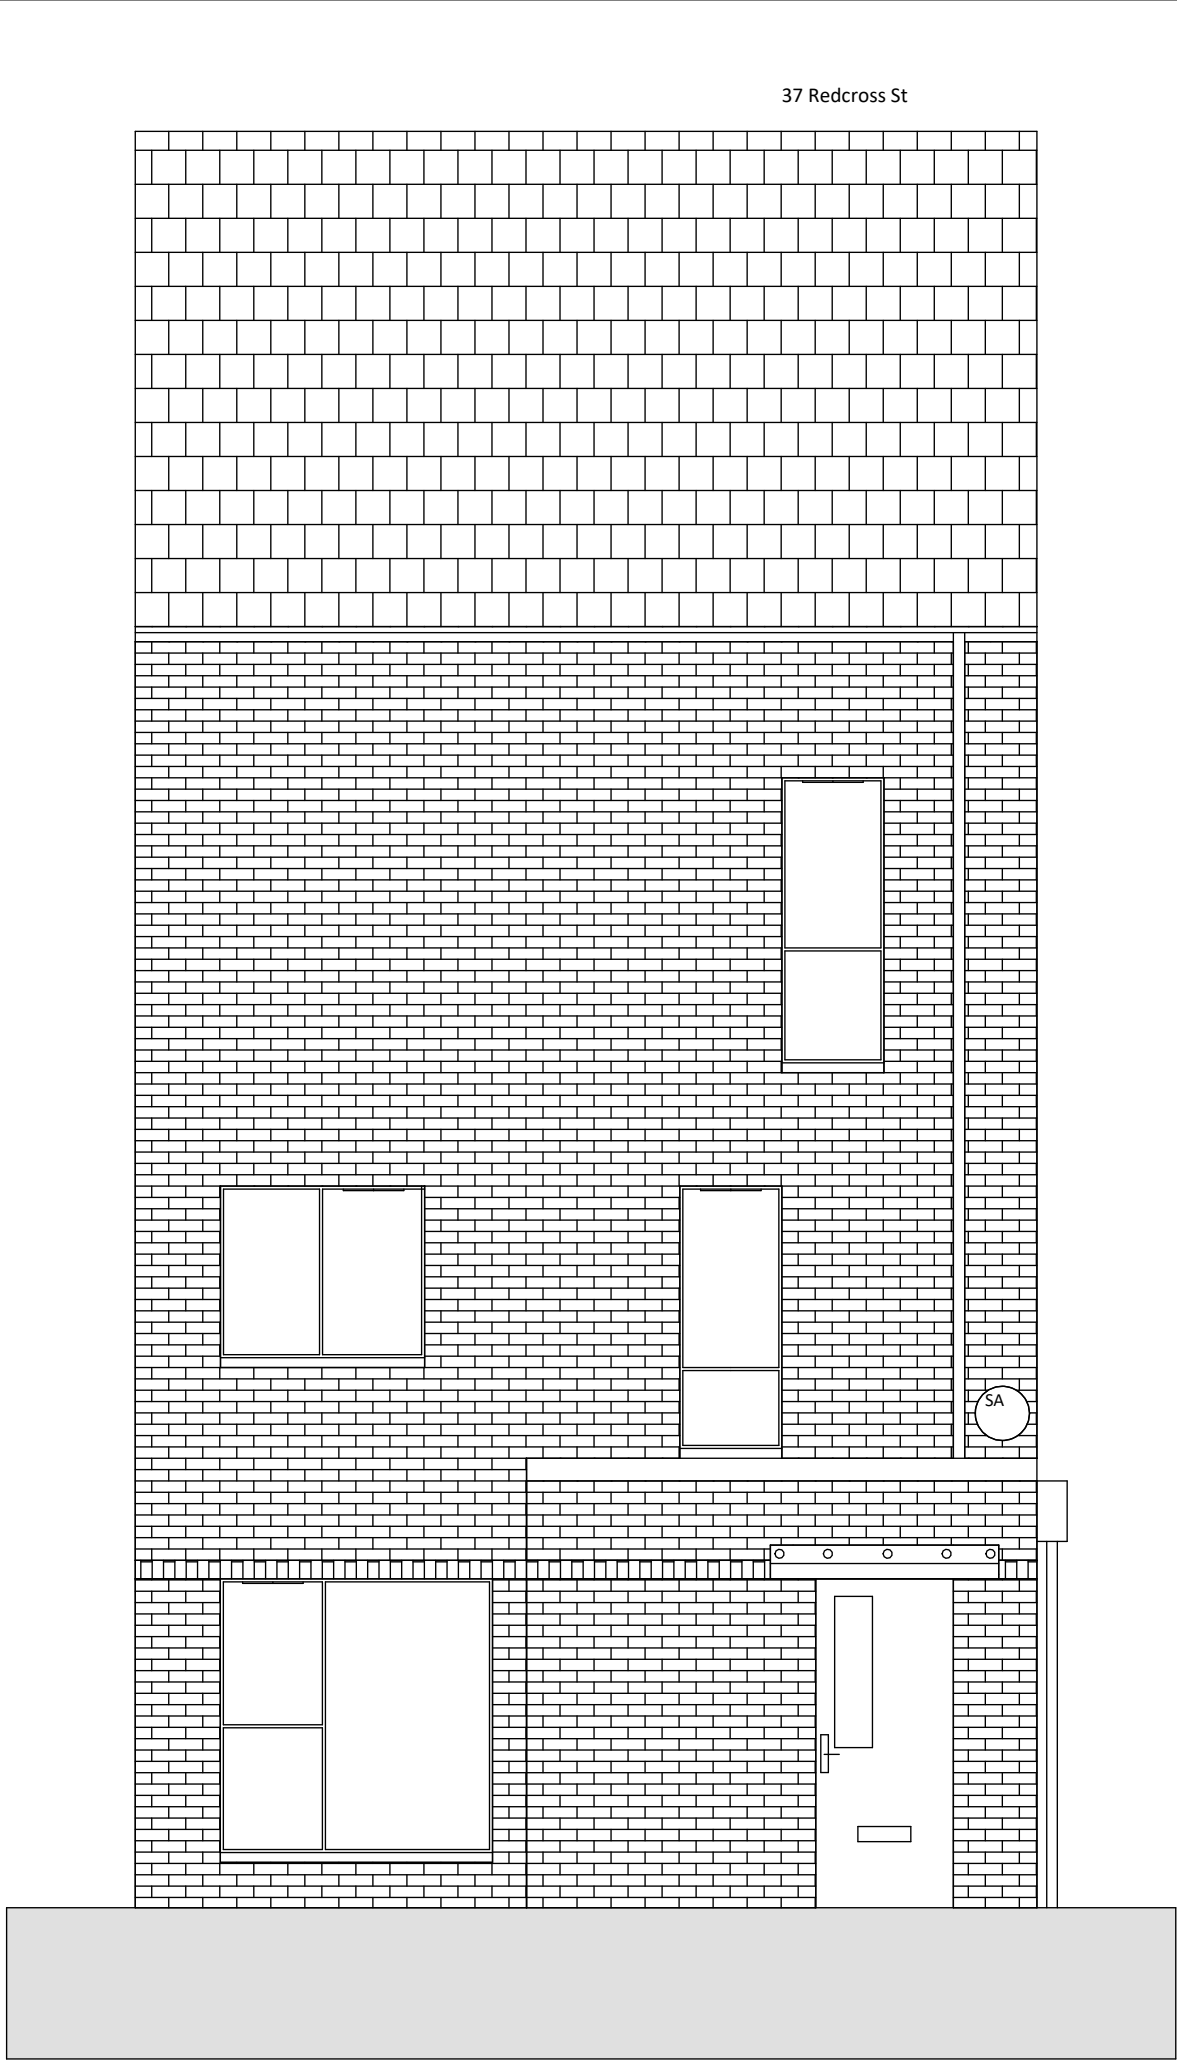
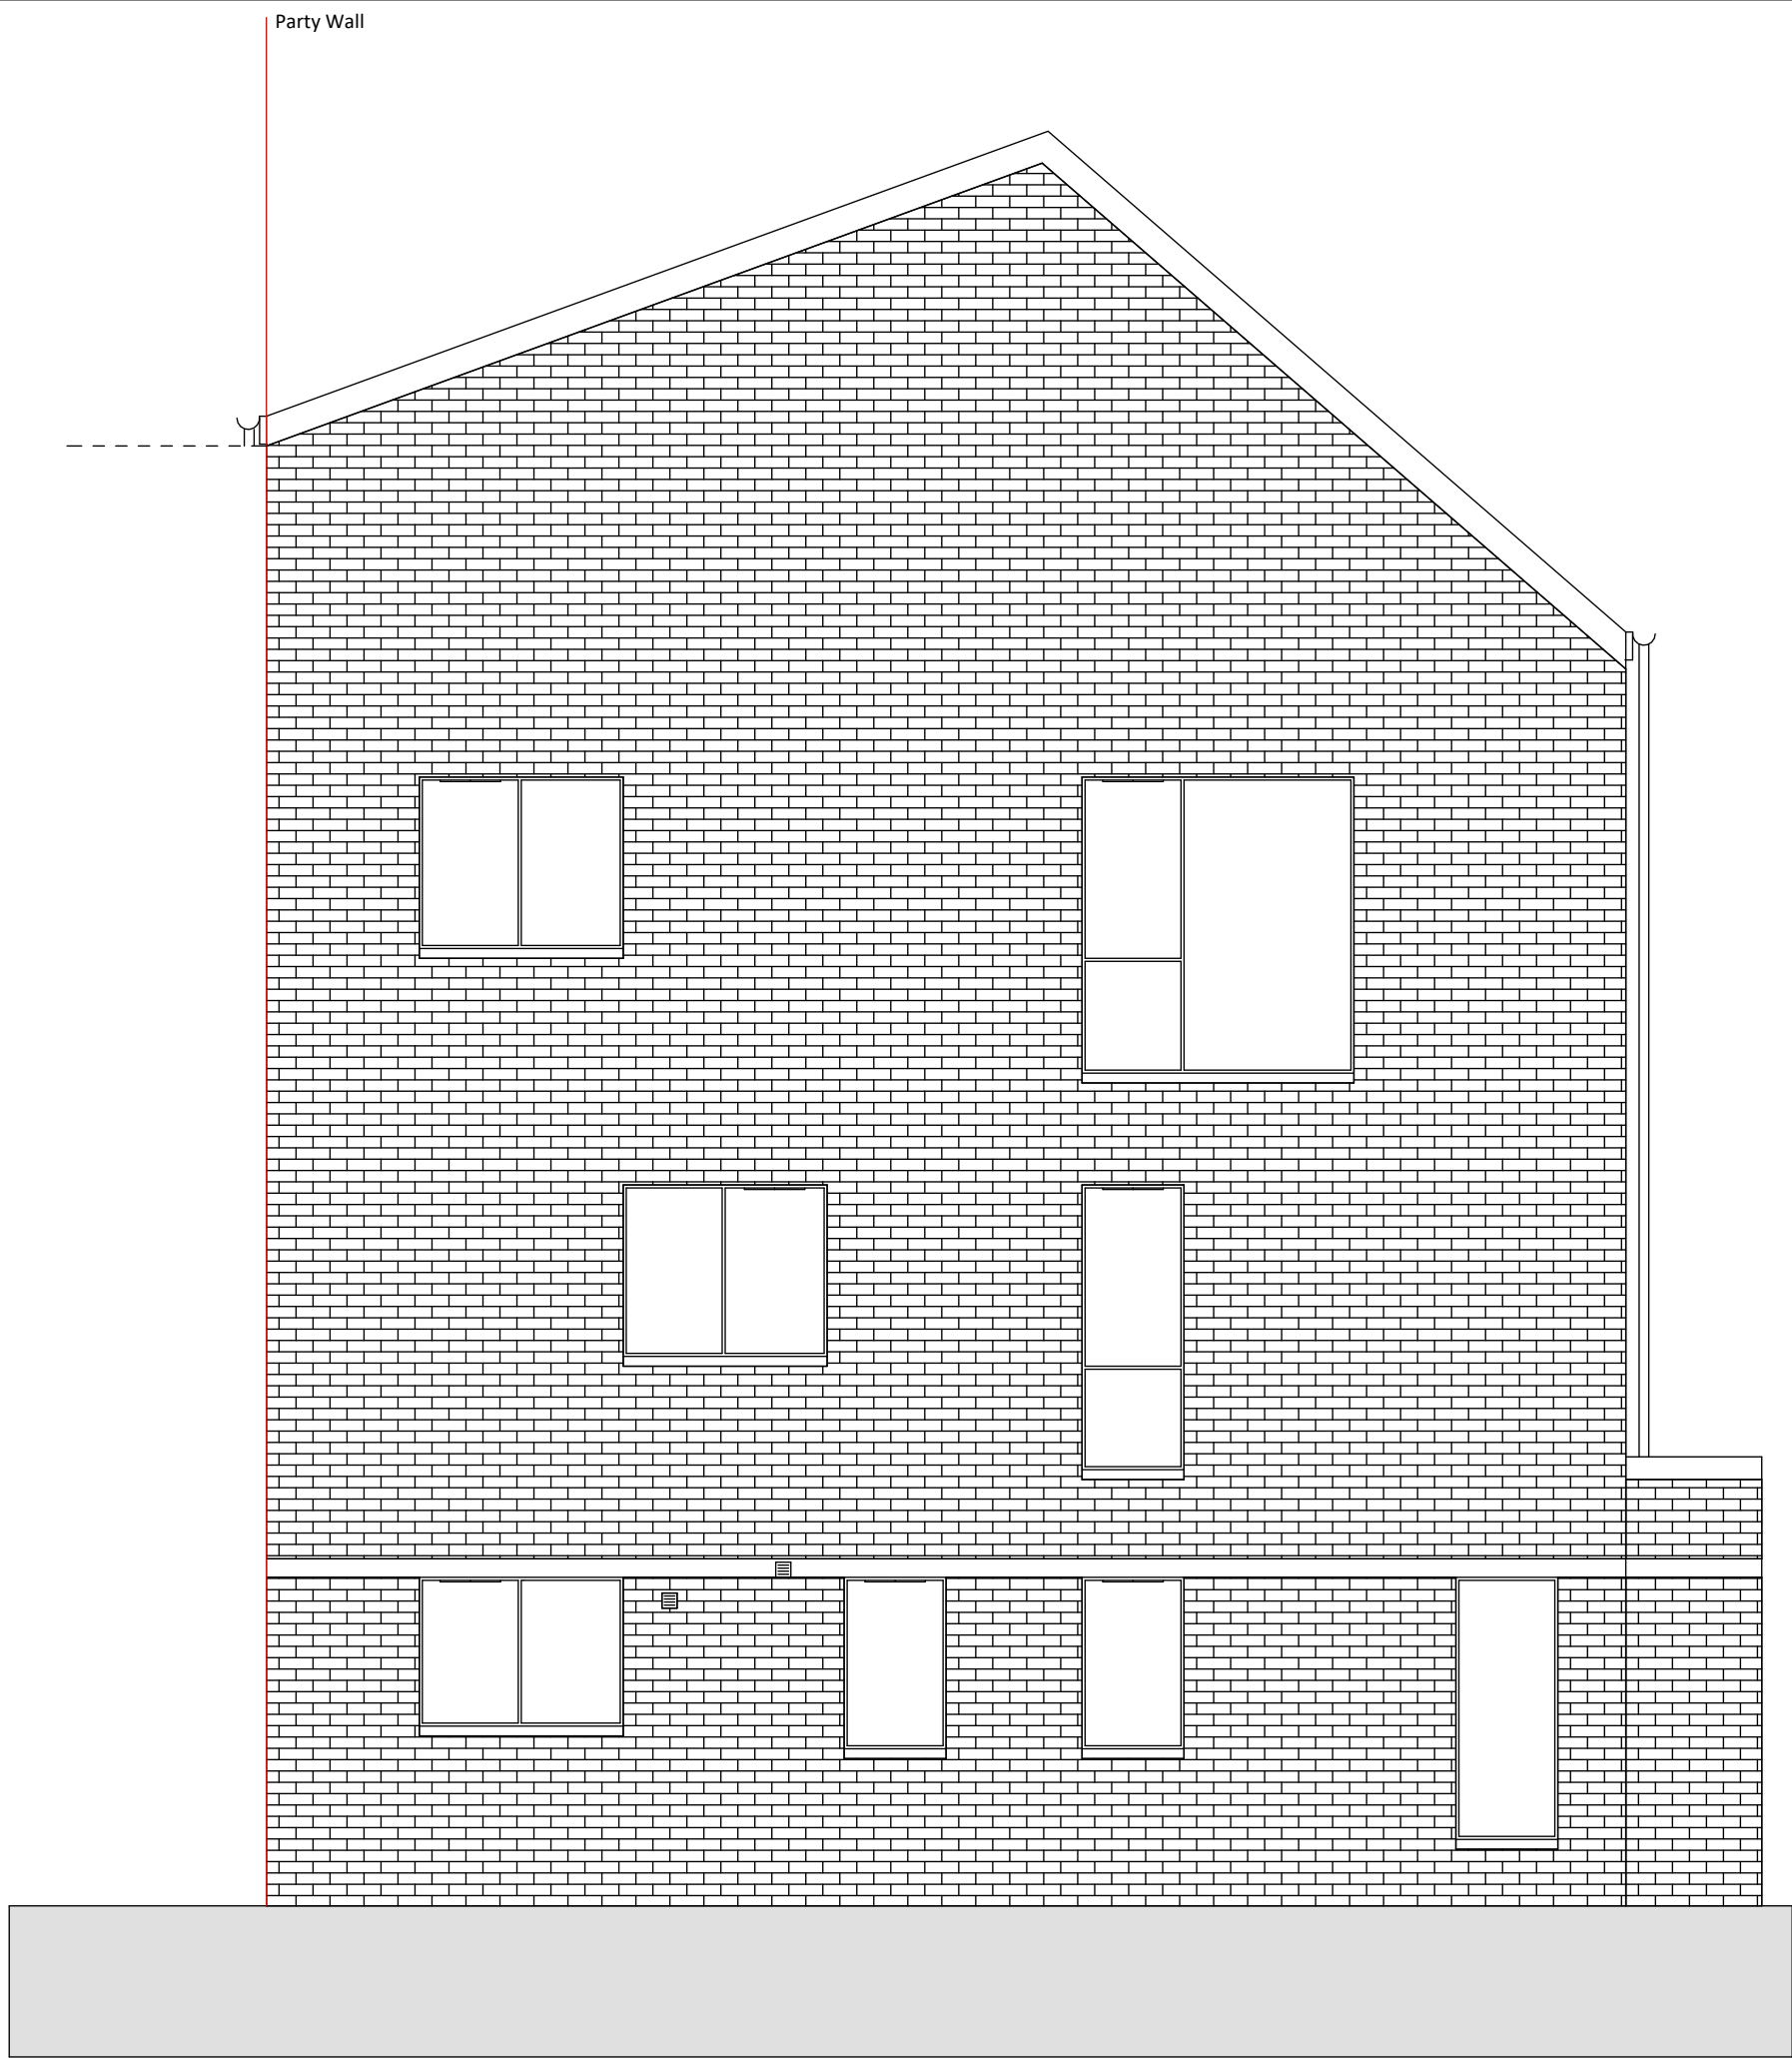


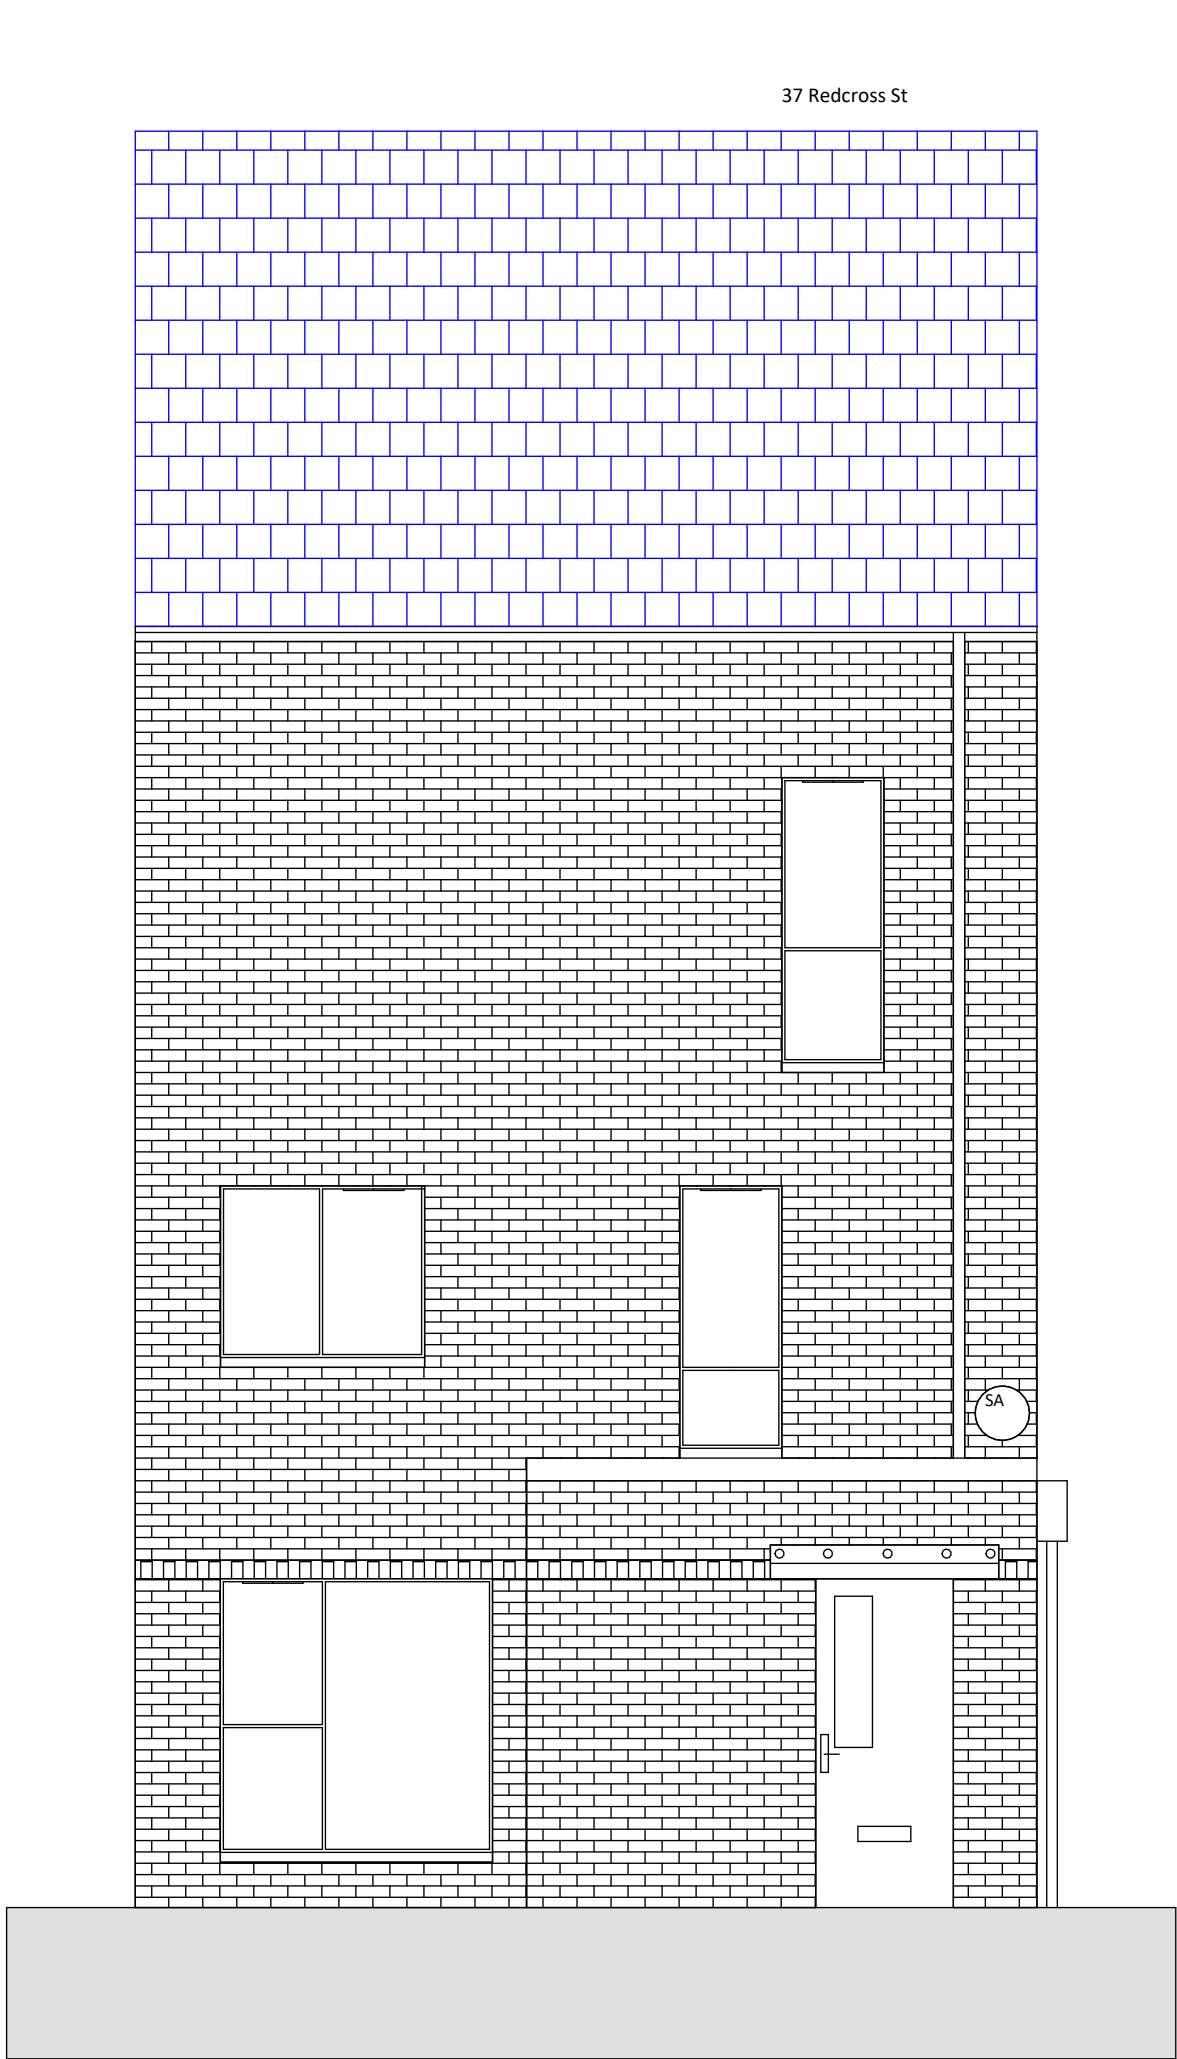

37 Redcross St Existing Elevations

1 : 50

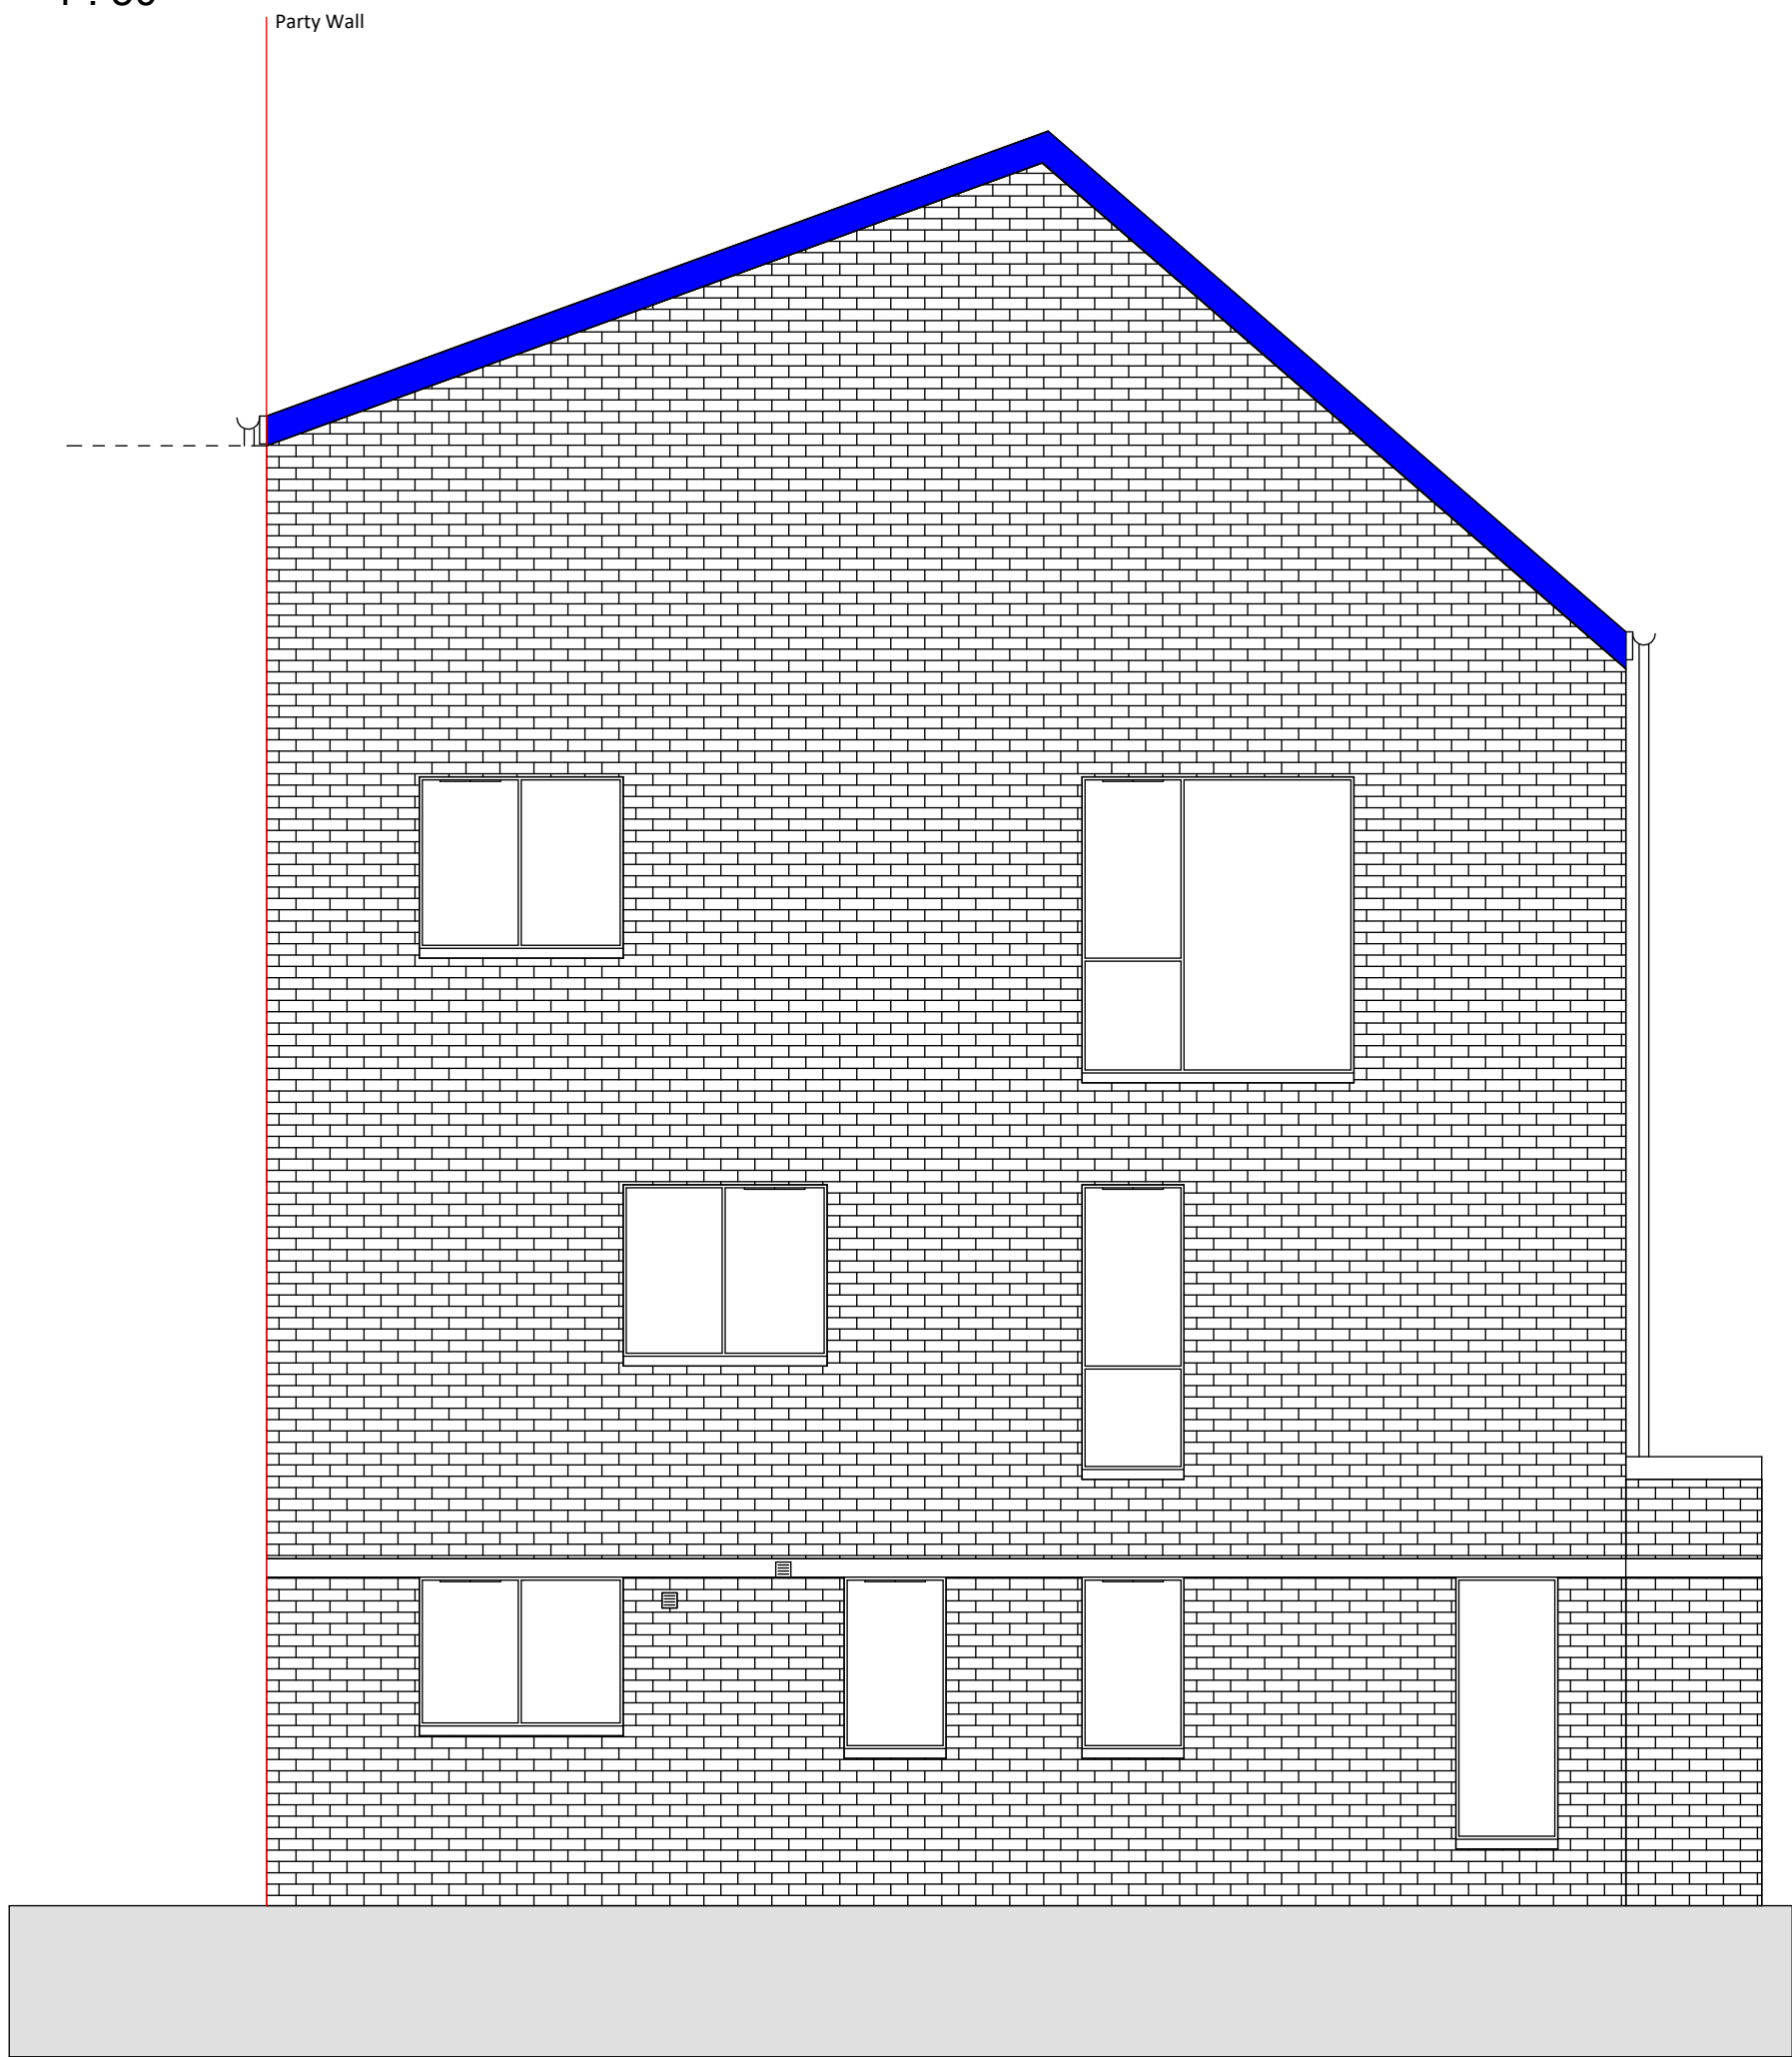

37 Redcross St Proposed Elevations

1 : 50

DO NOT SCALE FROM THIS DRAWING
ALL DIMENSIONS MUST BE CHECKED ON SITE BY
CONTRACTOR PRIOR TO CONSTRUCTION

Rev	Date	Int	Description
btp ARCHITECTS RIBA Chartered Practice 			
CLIENT:			
Rochdale Boroughwide Housing			
PROJECT:			
Lower Falinge			
DESCRIPTION:			
37 Redcross St Elevations			
PURPOSE OF ISSUE:			
Planning			
DRAWN BY: CHECKED		DATE:	SCALE @ A1:
DR VS		15.10.24	1 : 50
JOB NO:		STATUS CODE: DRAWING NO: REV	
3749 S2		140	
FILE IDENTIFIER:			
LF-BTP-00-ZZ-DR-A-3749_140			
Elizabeth House 486 Didsbury Road Heaton Mersey Stockport SK4 3BS 0161 443 1221 info@bernardtaylor.co.uk www.btparchitects.co.uk			