



PLANNING

Do not scale from this drawing

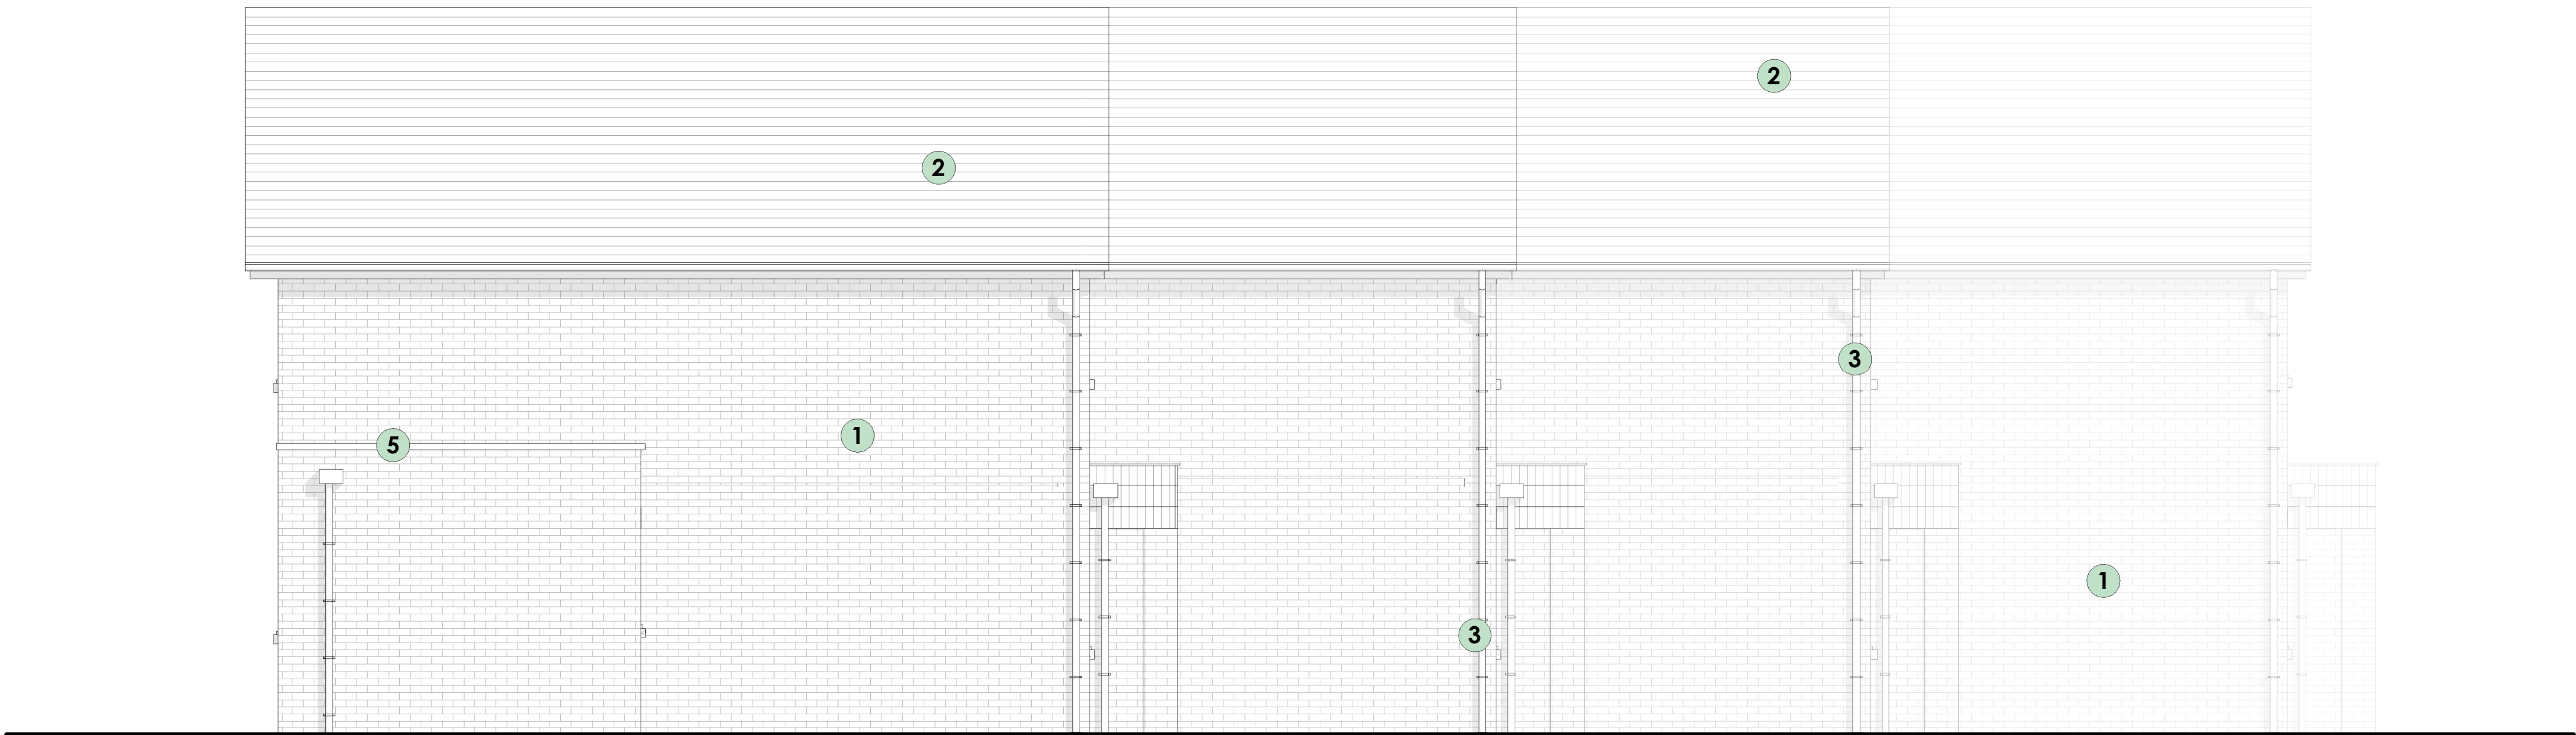

Plots 1-4 - Side (Left) Elevation
1 : 50

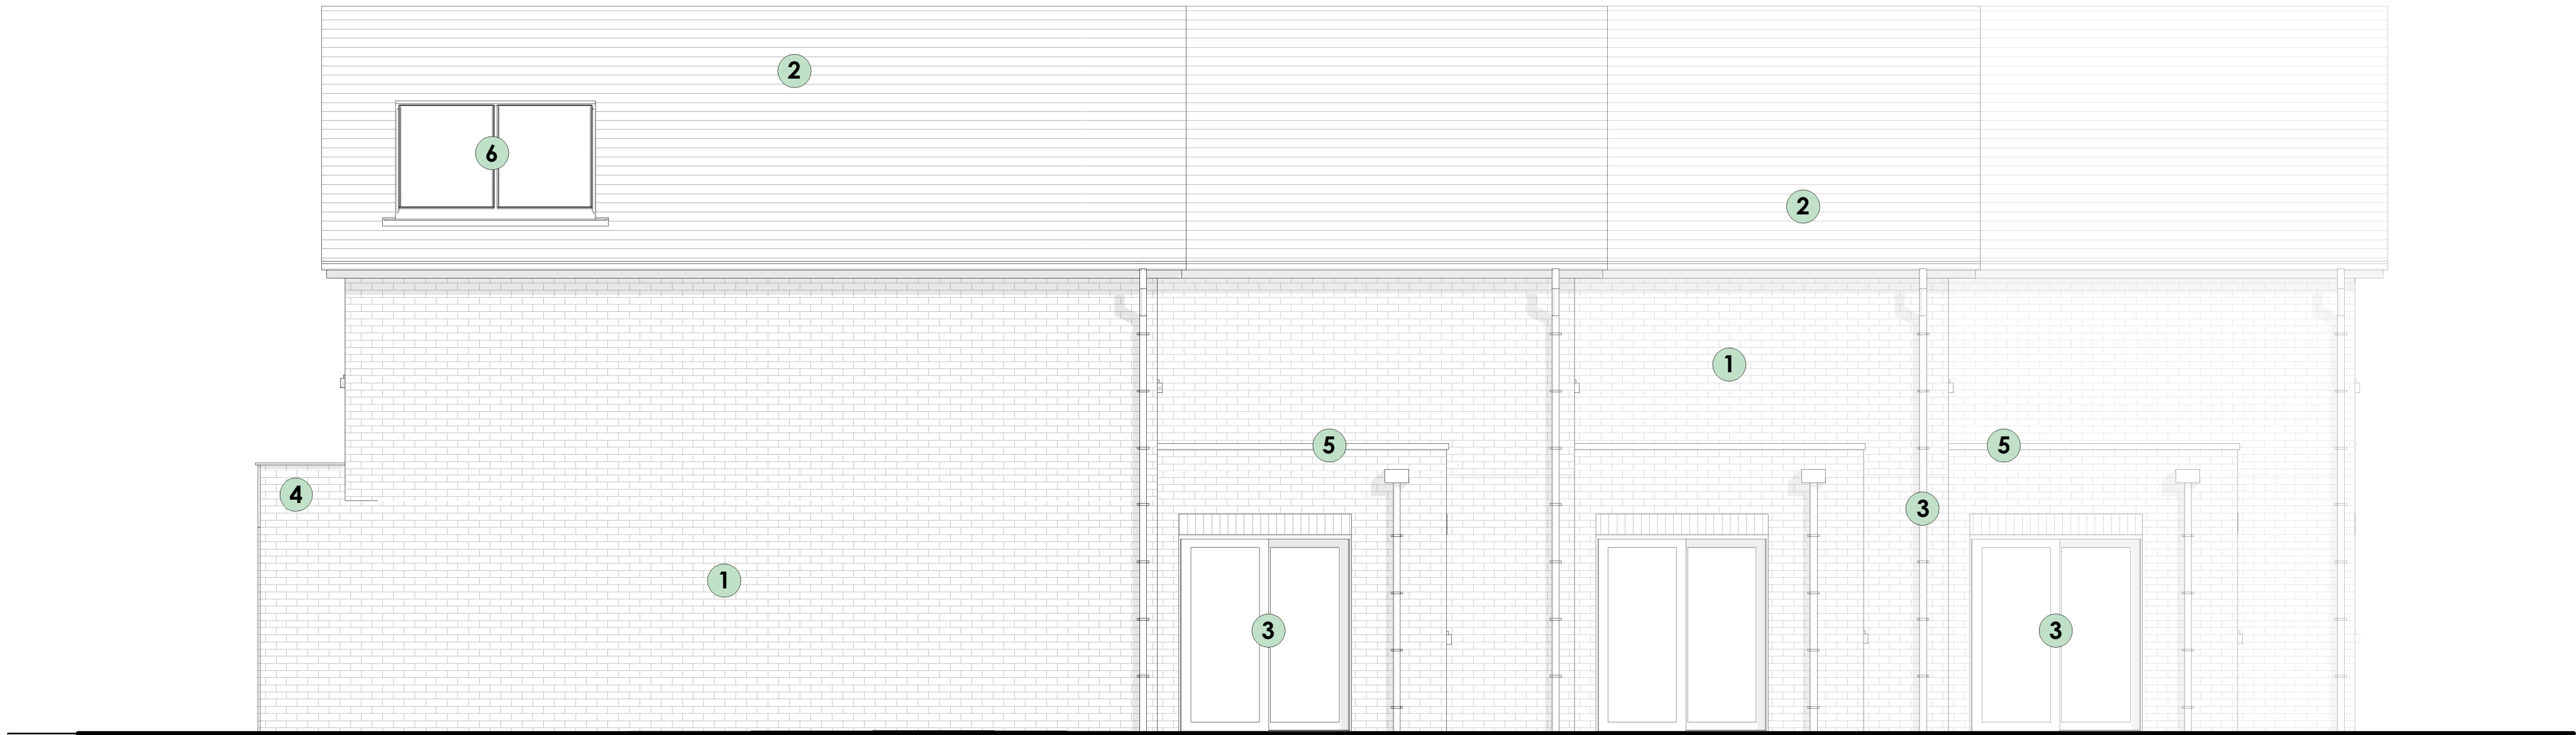


Plots 1-4 - Side (Right) Elevation
1 : 50

- 1



Hartford Red Multi Brick
- External walls
- 2

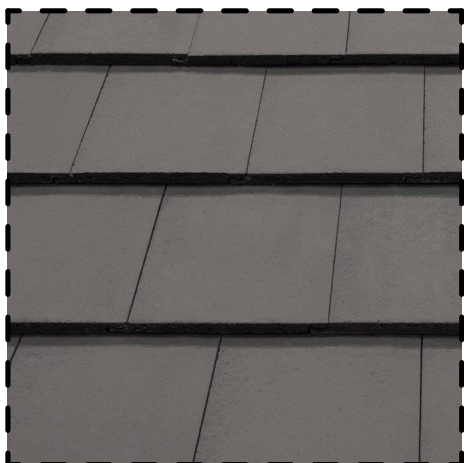

Marley Edgemere Roof Tiles
- External Roof
- 3



UPVC Windows and rainwater goods
- Anthracite Grey (RAL 7016) (smooth)
- 4



Eaves and Steel coping trim
- External Roofs
- 5



Stone cill and capping
- External Elevations
- 6



Solar Panels
- External Roofs

Project
Middleton

Job Number 2693

Revisions

D	Planner comments	08.04.25		
C	Planner comments	24.03.25		
B	Solar Panels added	10.03.25		
A	Revised Elevations	28.02.25		



RIBA Chartered Architects

studio@whiteboxarchitecture.com
www.whiteboxarchitecture.com

Knutsford, Cheshire 01565 754 500

Heswall, Wirral 0151 342 0591

Plots 1-4 Elevations - Page 2

As indicated@A1

Date	Drawn	Checked
10/24/23	JW	IS
Drawing number	Revision	

204

D