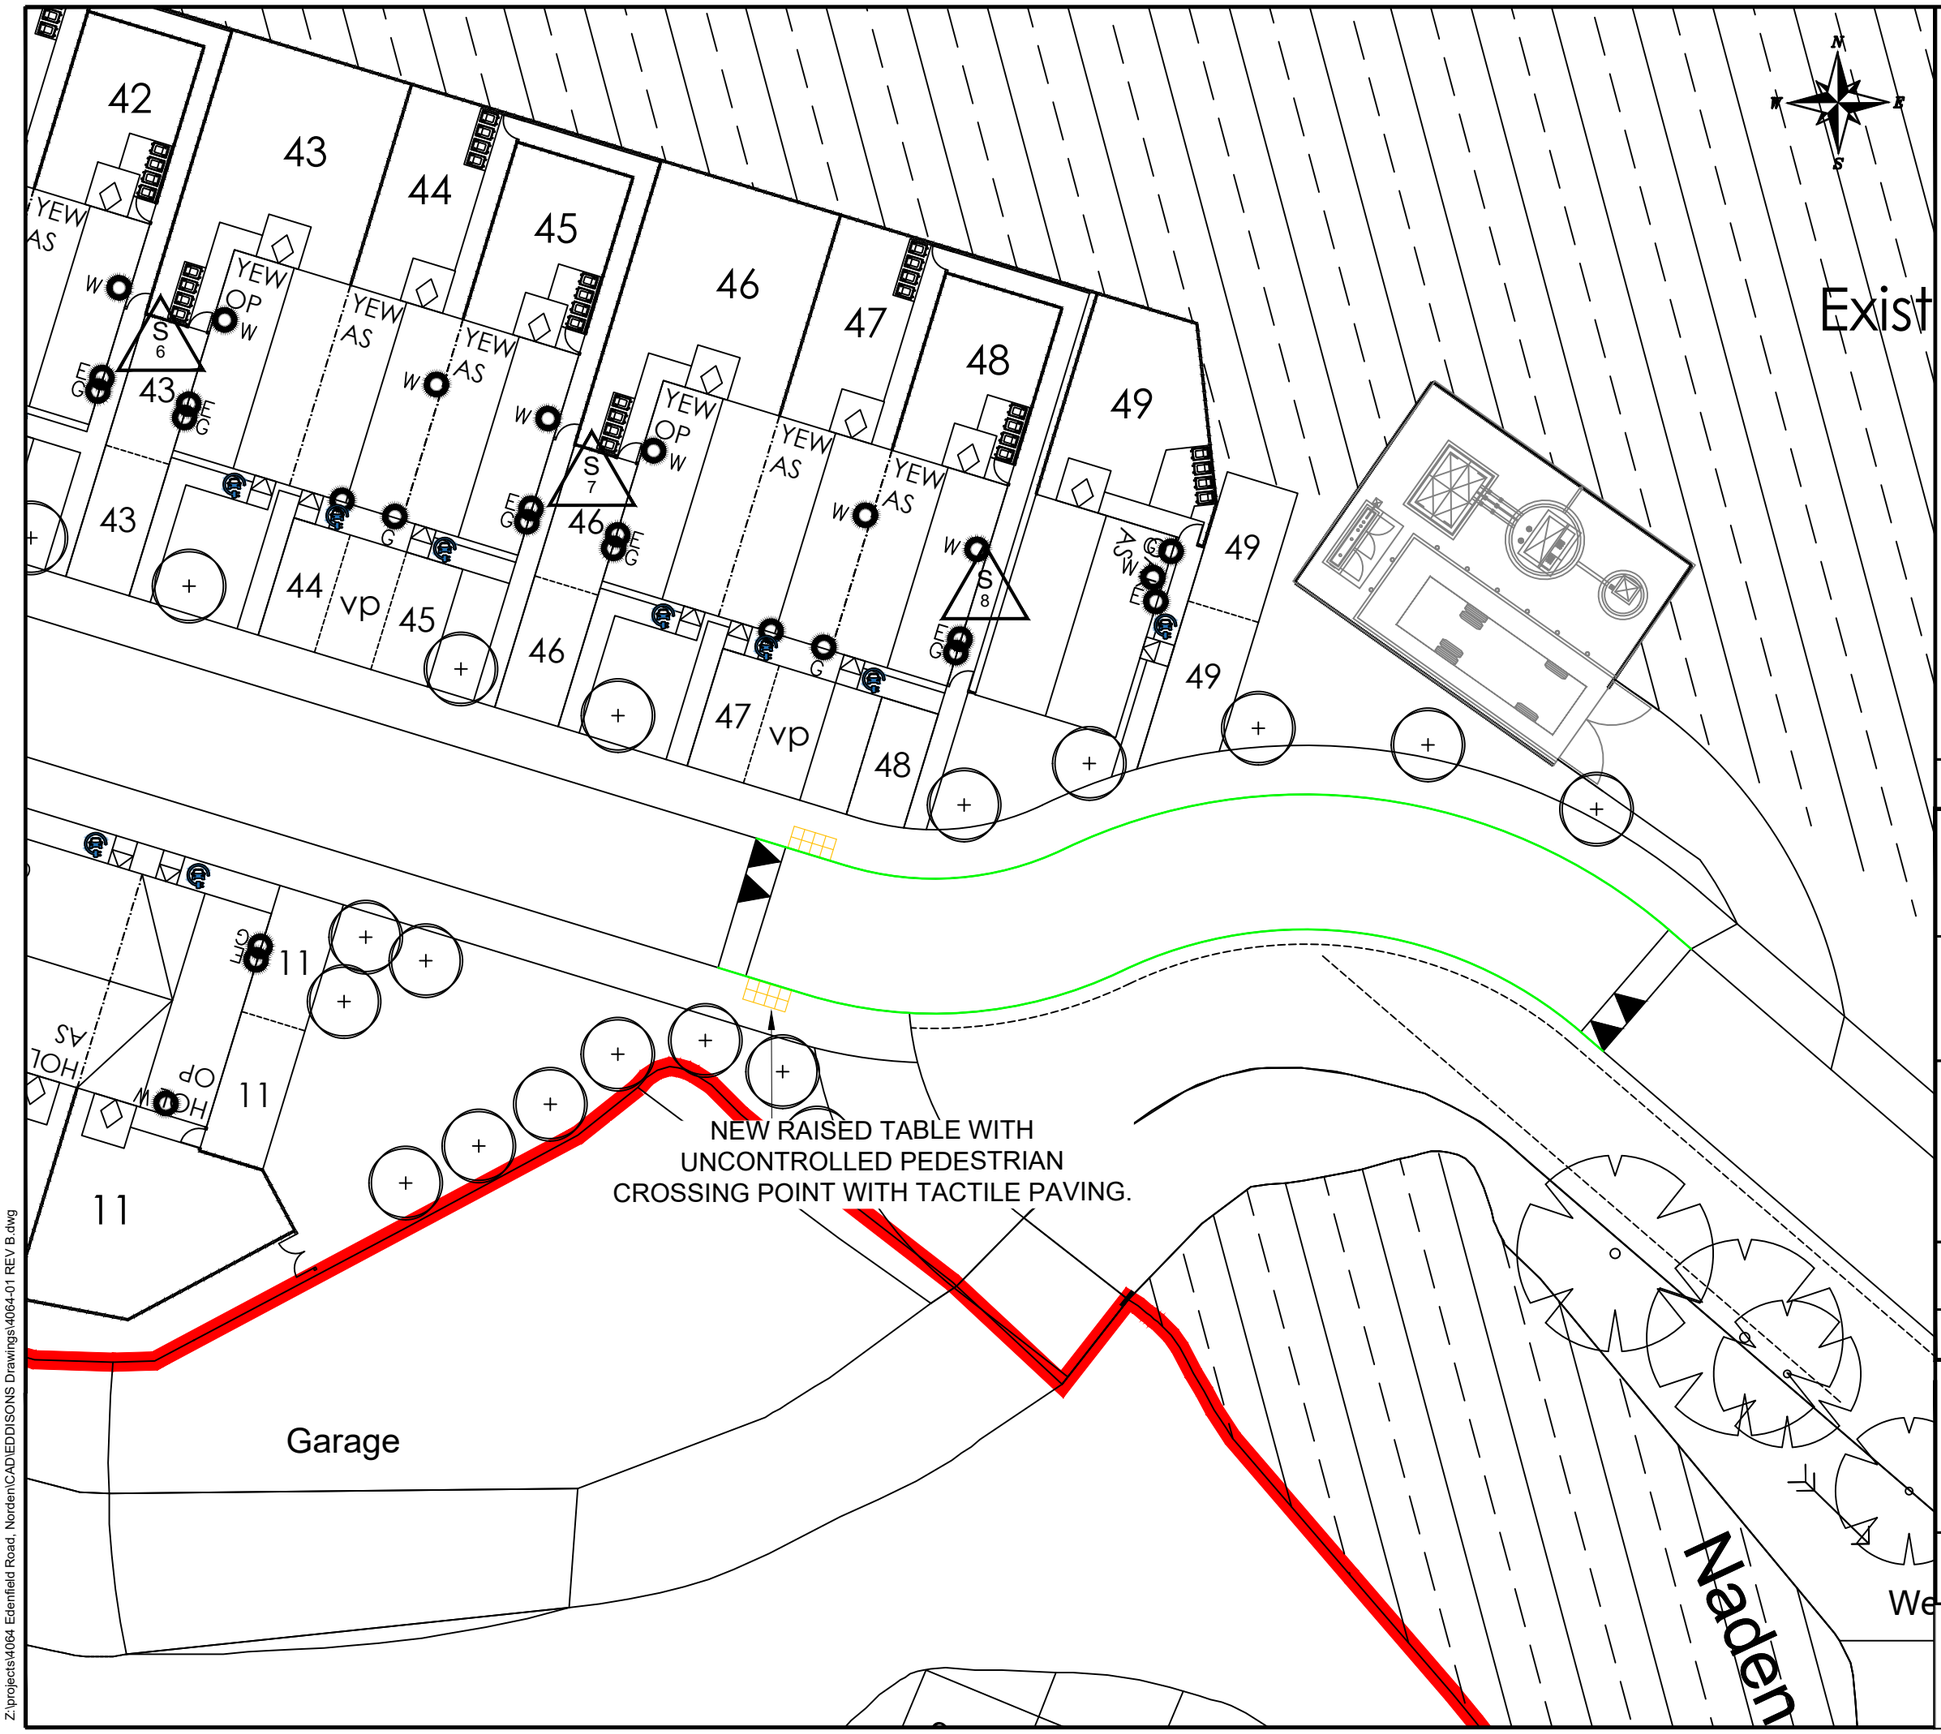


NOTES

REV	DETAILS	DRAWN	CHECKED	DATE
B	RAISED TABLE AMENDED	HL	JC	DEC 2023
A	UPDATED TO RECEIVED COMMENTS	SL	JC	NOV 2023

CLIENT:

STONEBOND PROPERTIES LTD

PROJECT:

EDENFIELD ROAD, NORDEN

DRAWING TITLE:

PROPOSED RAISED TABLE WITH PEDESTRIAN CROSSING POINT

SCALES:

1:250 @ A3

DRAWN:	CHECKED:	DATE:
JC	PJW	OCT 23

Croft Transport Planning & Design
340 Deansgate
Manchester
M3 4LY

Email: info@croftts.co.uk
Tel: 0161 837 7380
Web: www.eddisons.com/services/transport-planning

DRAWING NUMBER: 4064-01

REVISION: B

Eddisons | Incorporating Croft

Z:\projects\4064 Edenfield Road, Norden\CAD\EDDISONS Drawings\4064-01 REV B.dwg