



## Stage 2 - Planning Application

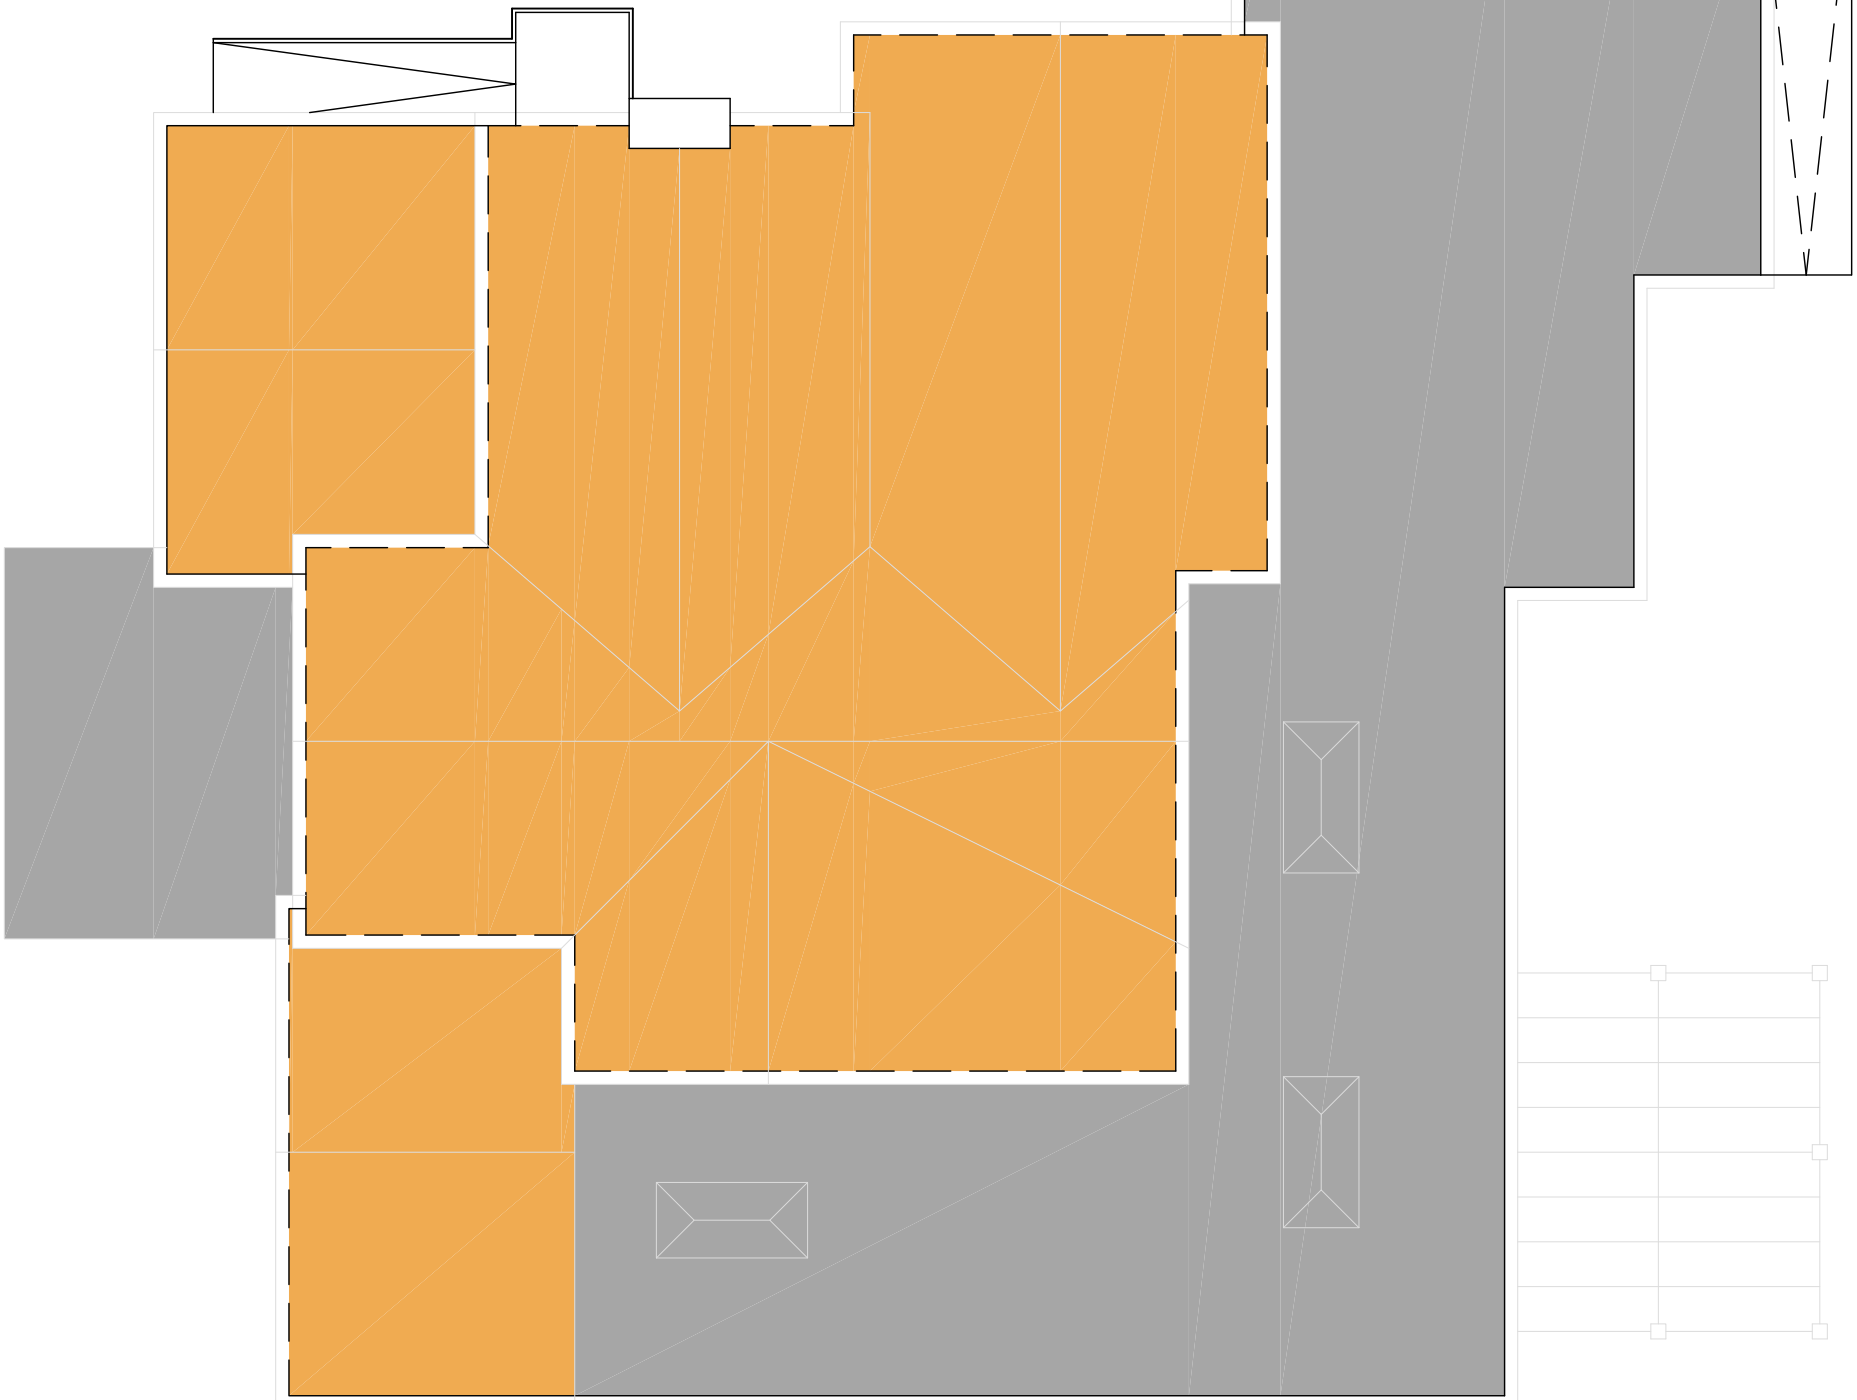


SCALE 1:100



SCALE 1:100

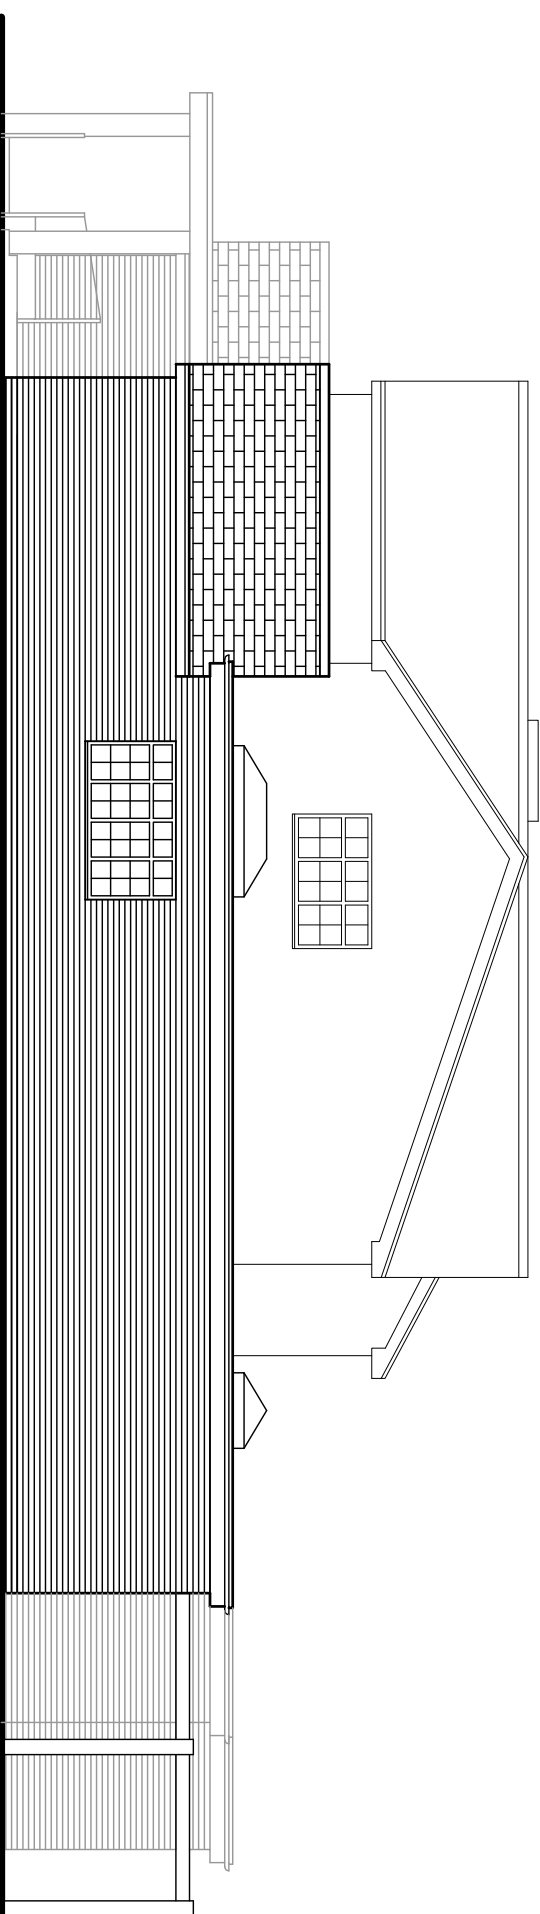

SCALE 1:100

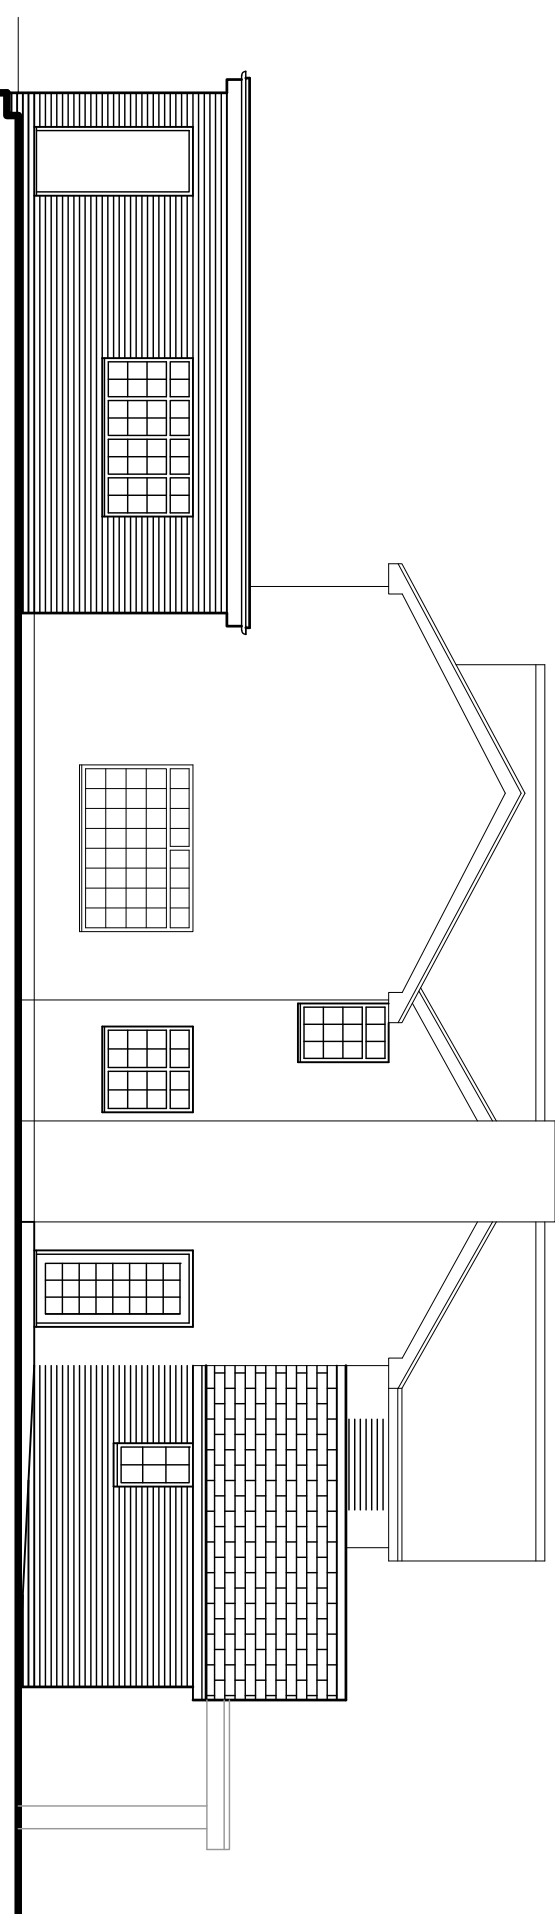

SCALE 1:100

SCALE 1:100

# PLANNING

OL11 5NE

(PL)-P-001

Rev:

PLG & Finders

**Devon Office:** 1 Devon Square, Newton Abbot, TQ12 2HN  
**Central Office:** 176 King Street, London, W6 0RA

T: +44 (0)333 577 0809 E: [projects@plg.uk](mailto:projects@plg.uk)

Registered Office - Venture House, 27-29 Glasshouse Street, London W1B 5DF. Registered Number - 08046602

Drawing based on Ordnance Survey and/or existing record drawings - design and drawing content subject to Site Survey, Structural Survey, Site investigations, Planning and Statutory Requirements and Approvals.

Drawings to be read in conjunction with structural engineers drawings.

Any omissions to be reported to and clarified with client prior to commencement.  
Verify dimensions, levels and existing structure on site prior to commencement.

All works to comply with current regulations, British standard etc.  
The Builder is responsible for serving party wall notices should they be necessary prior to commencement.

**ALL DIMENSIONS TO BE DOUBLE CHECKED ON SITE PRIOR TO SETTING OUT**