




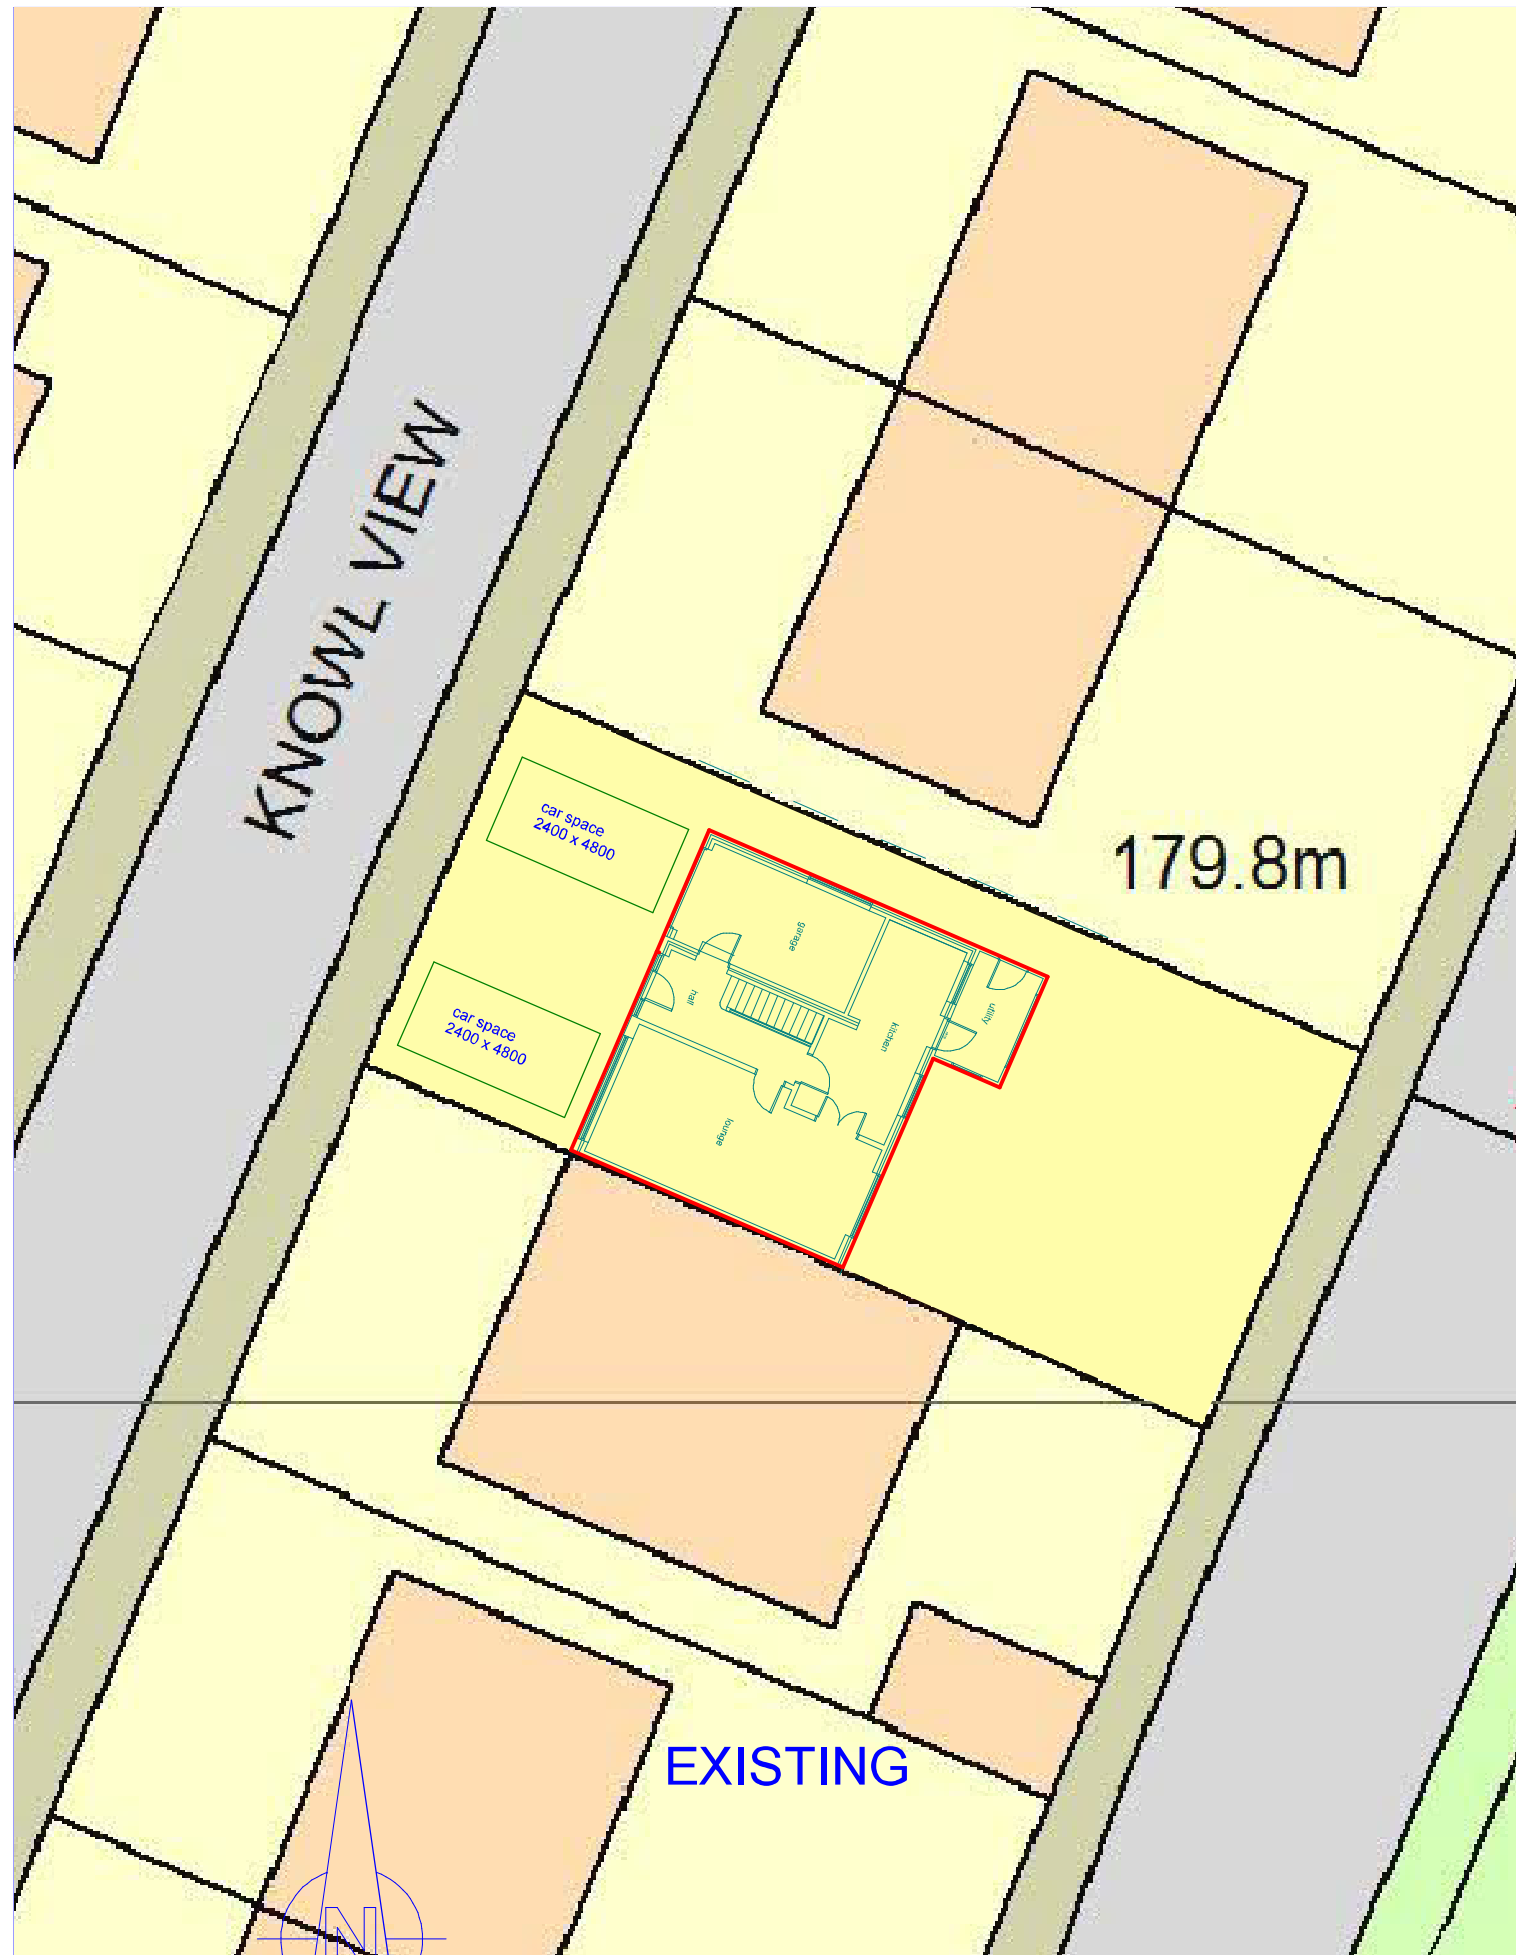







The contractor(s) are responsible for checking all dimensions and existing features on site prior to fabrication, manufacture or construction of the works

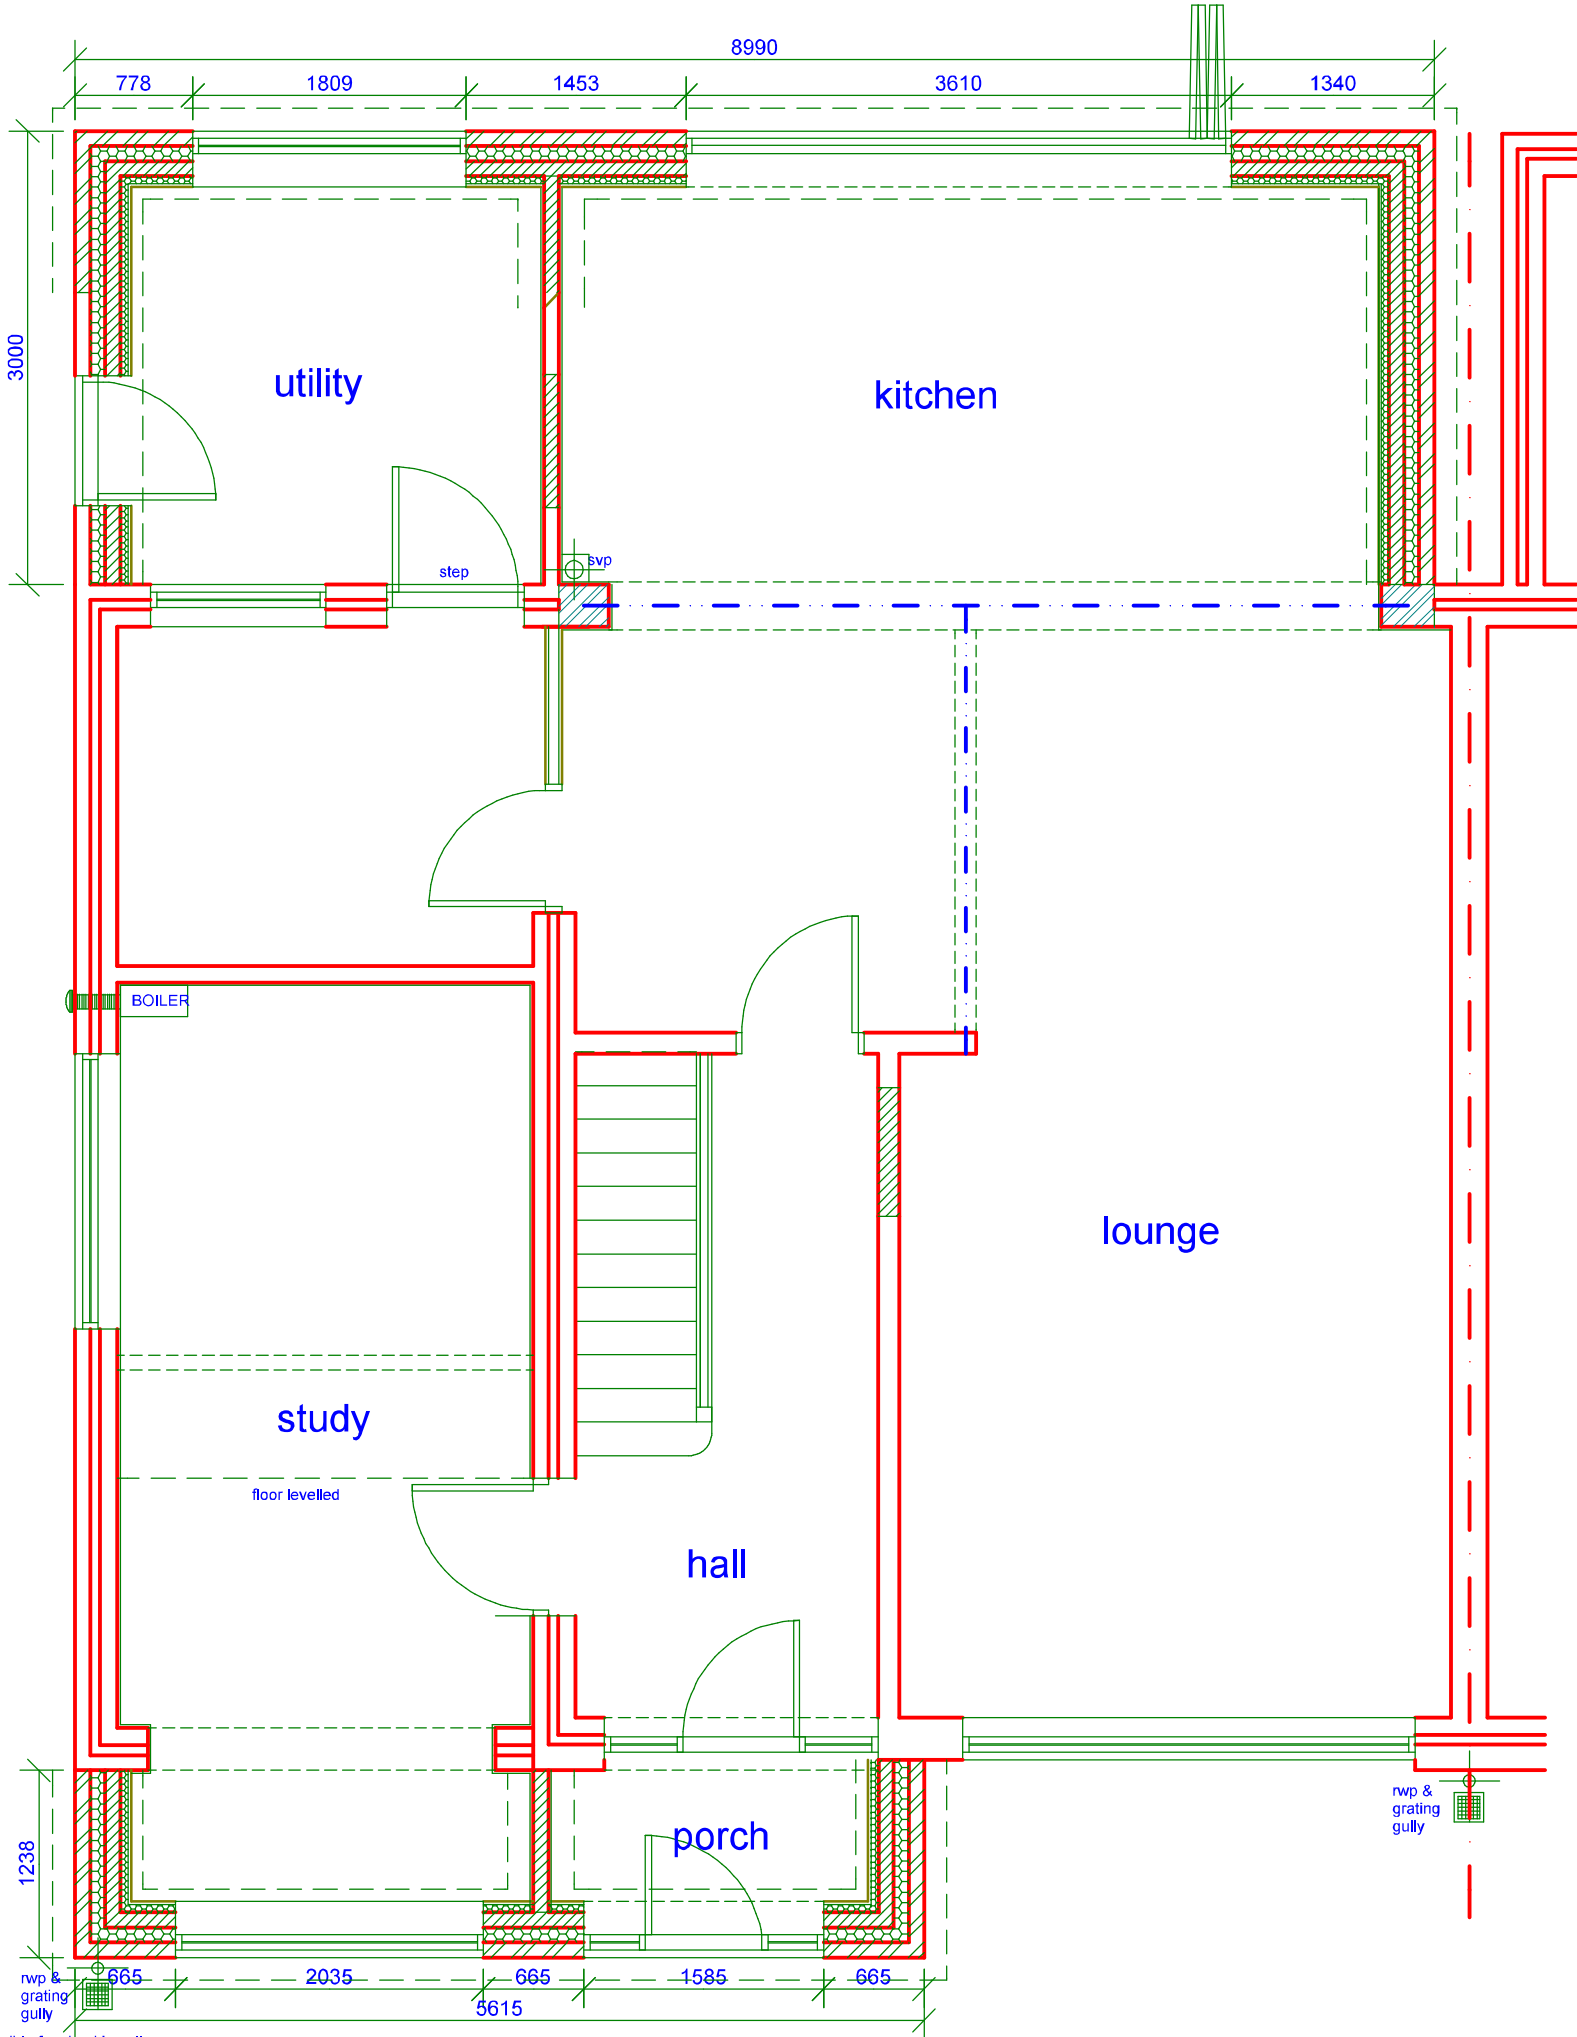

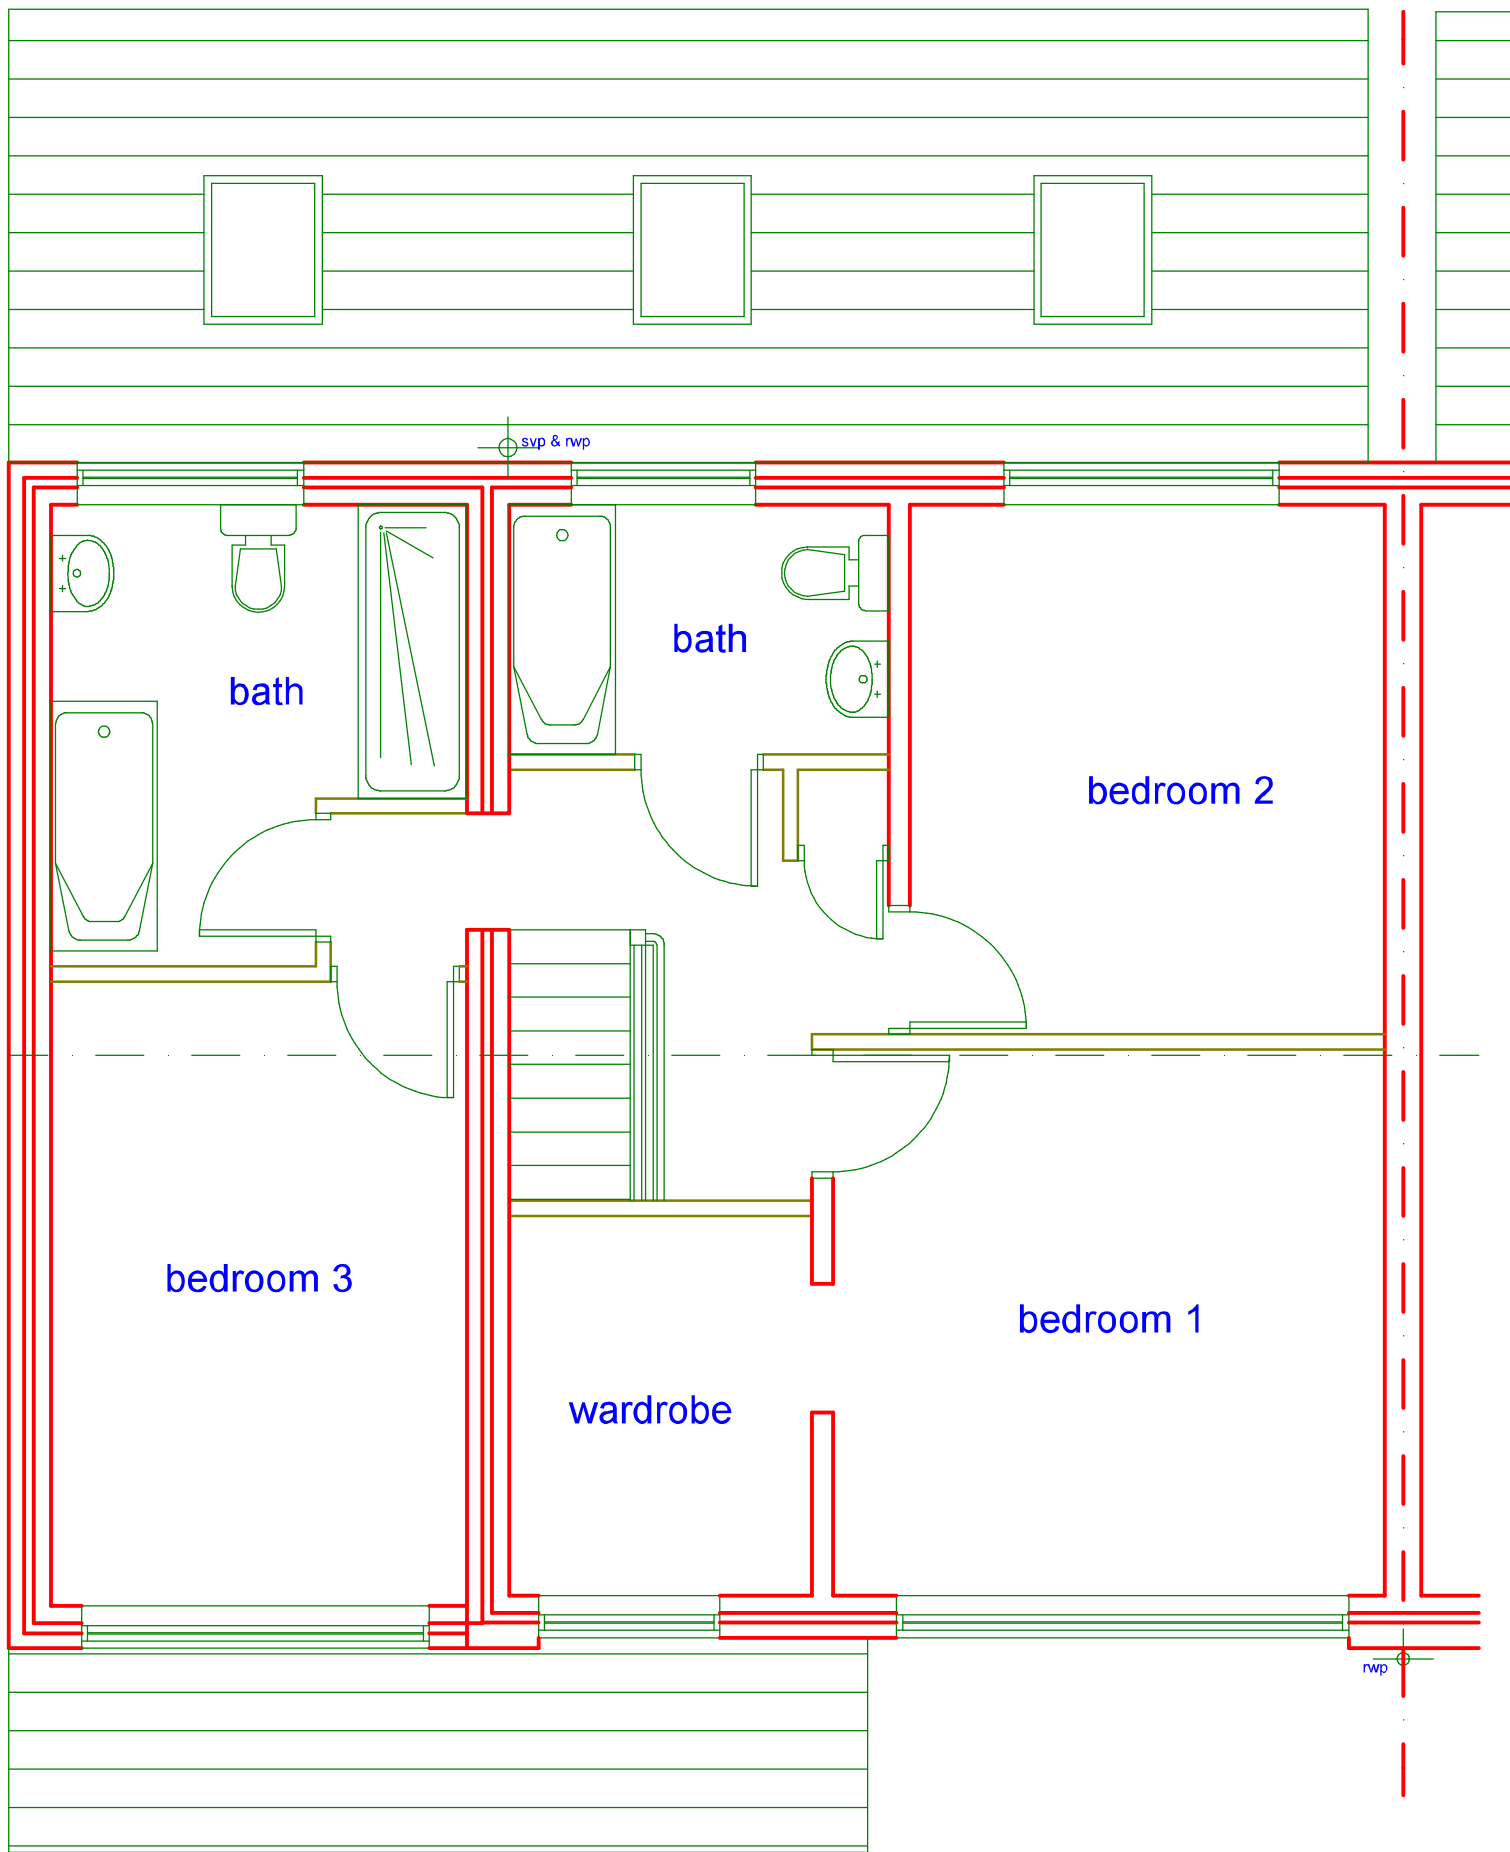

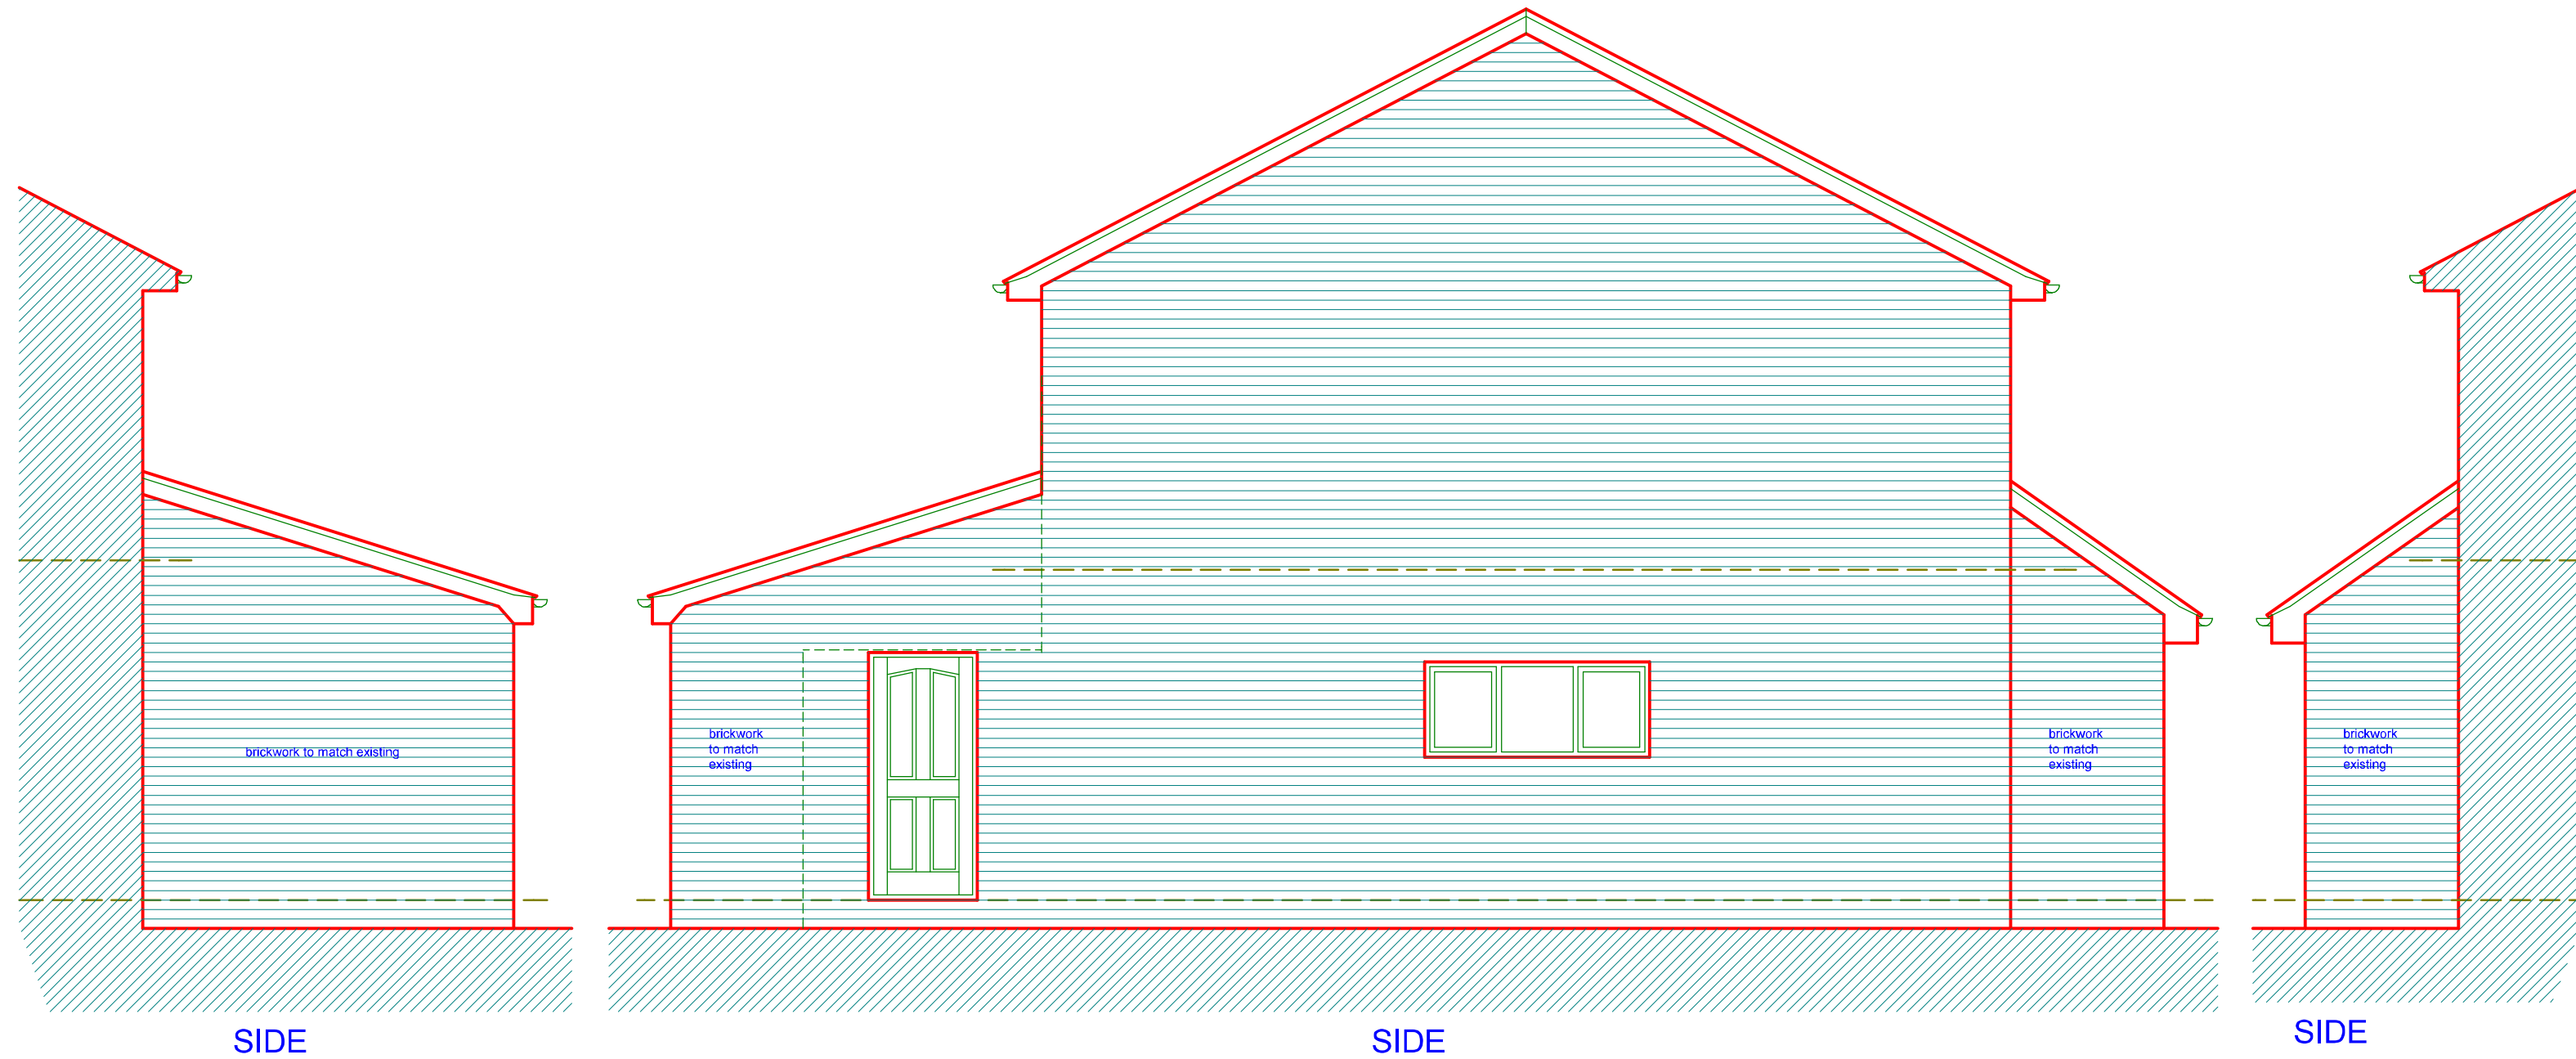

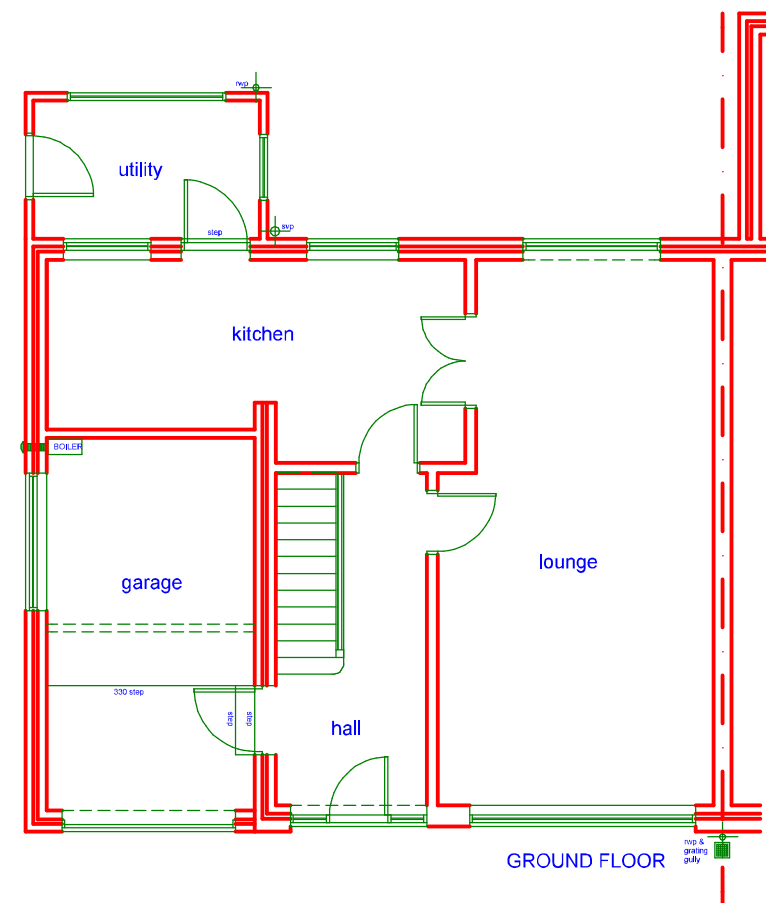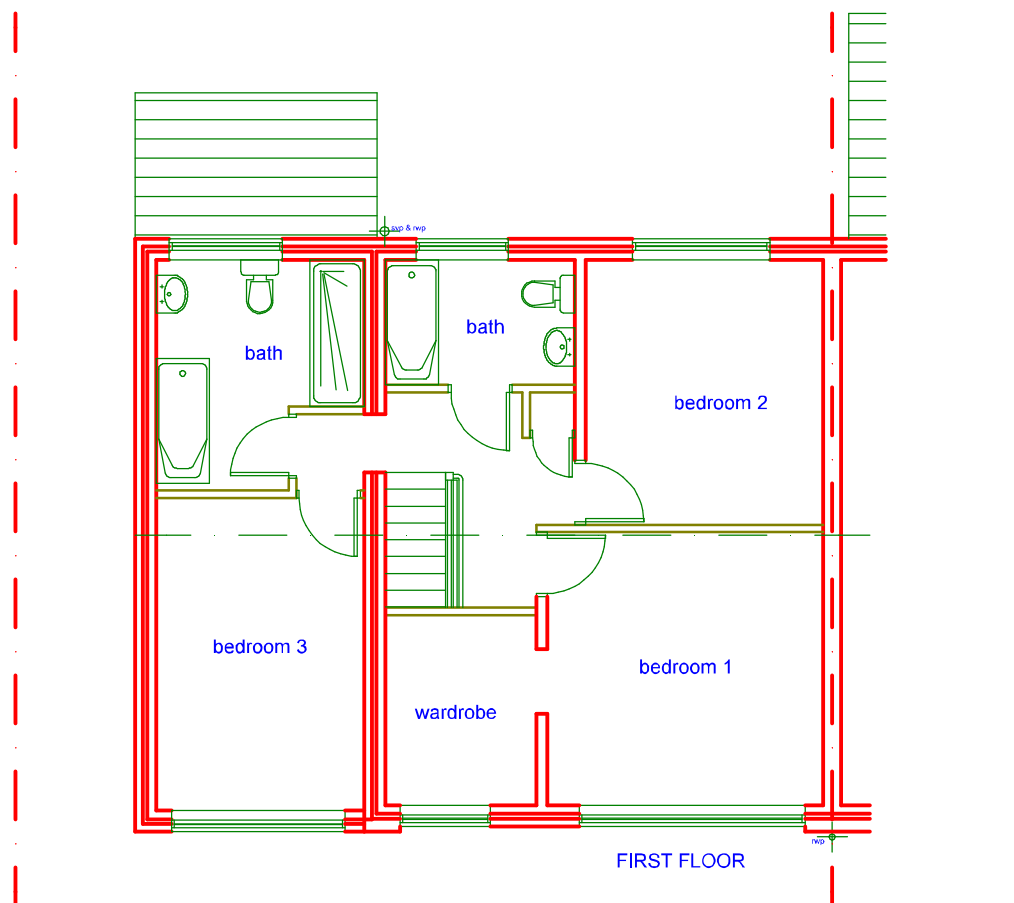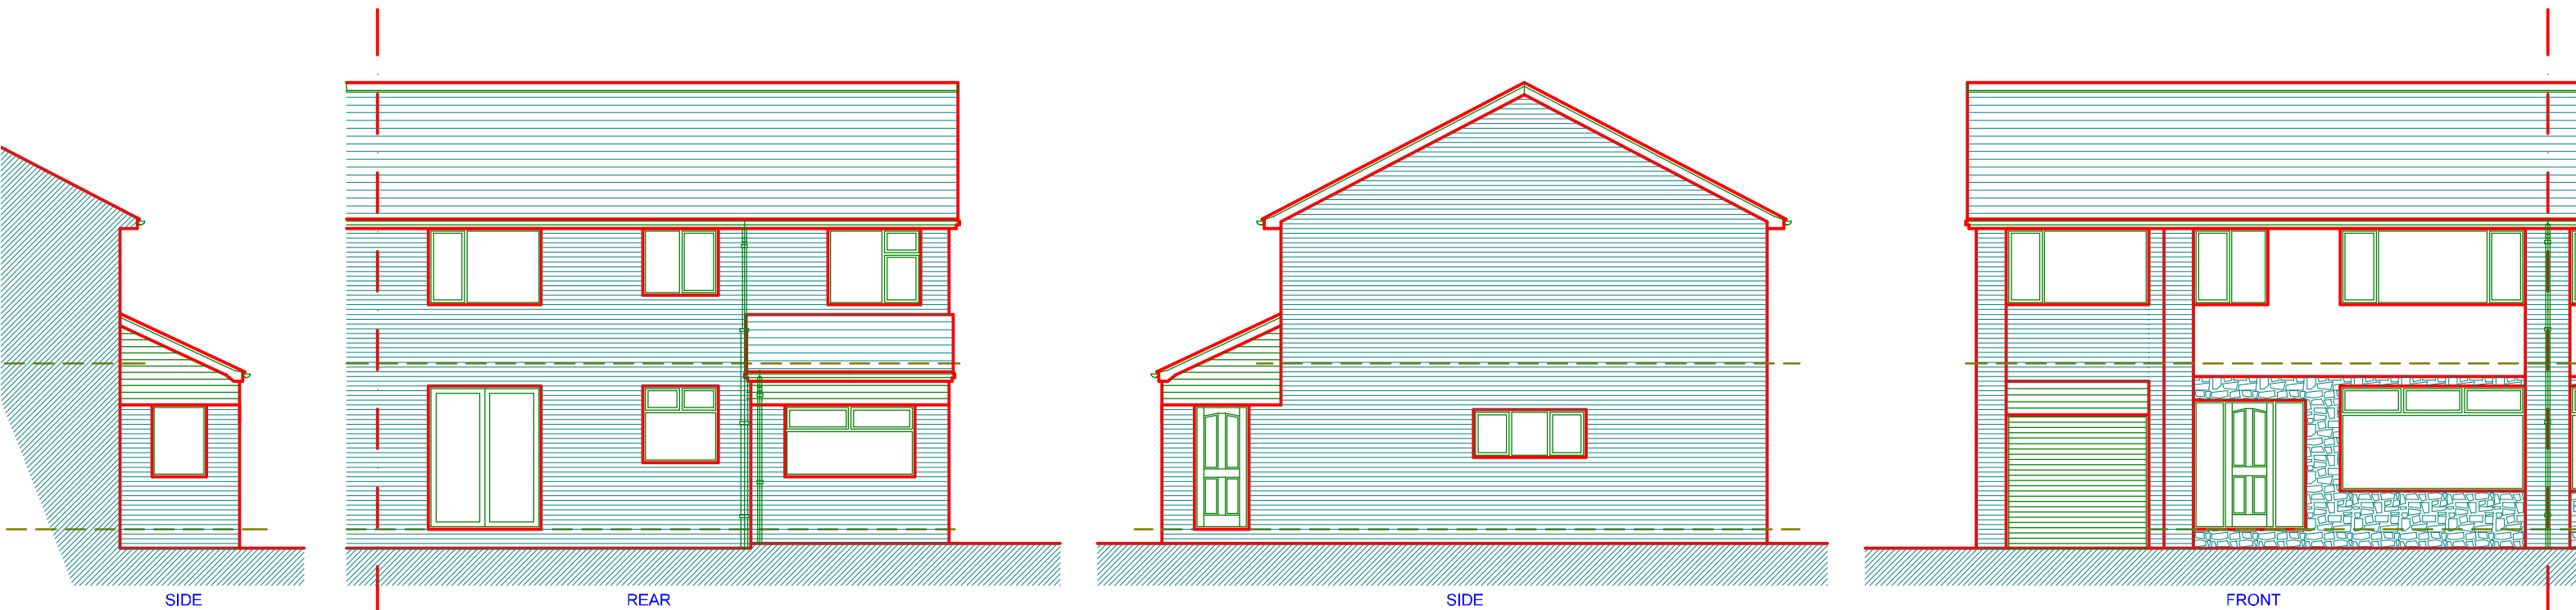

The contractor(s) are responsible for checking all dimensions and existing features on site prior to fabrication, manufacture or construction of the works

1:100 when printed @ A3 size



Scale: all dimension in mm unless otherwise stated

DAVID YOUNG
37 TEMPLE DRIVE : SWINTON :
davidyoung.architect@gmail.com

ARCHITECT
MANCHESTER : M27 4EA
MOBILE 07774 181 336

EXISTING FLOOR PLANS & ELEVATIONS DWG : 04
9 KNOWL VIEW LITTLEBOROUGH ROCHDALE OL15 0BU JAN 2025
REV