
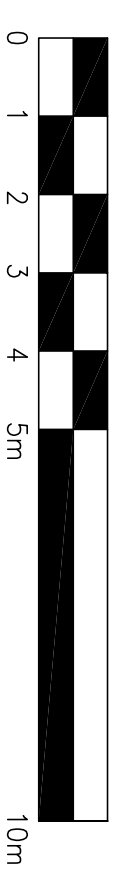


DO NOT SCALE FROM THIS DRAWING. USE GIVEN DIMENSIONS ONLY. ALL DIMENSIONS ARE TO BE CHECKED ON SITE BY THE CONTRACTOR. ANY DIMENSIONAL DISCREPANCIES TO BE REPORTED BACK TO HEALEY CONSULTING PRIOR TO PROCEEDING WITH CONSTRUCTION

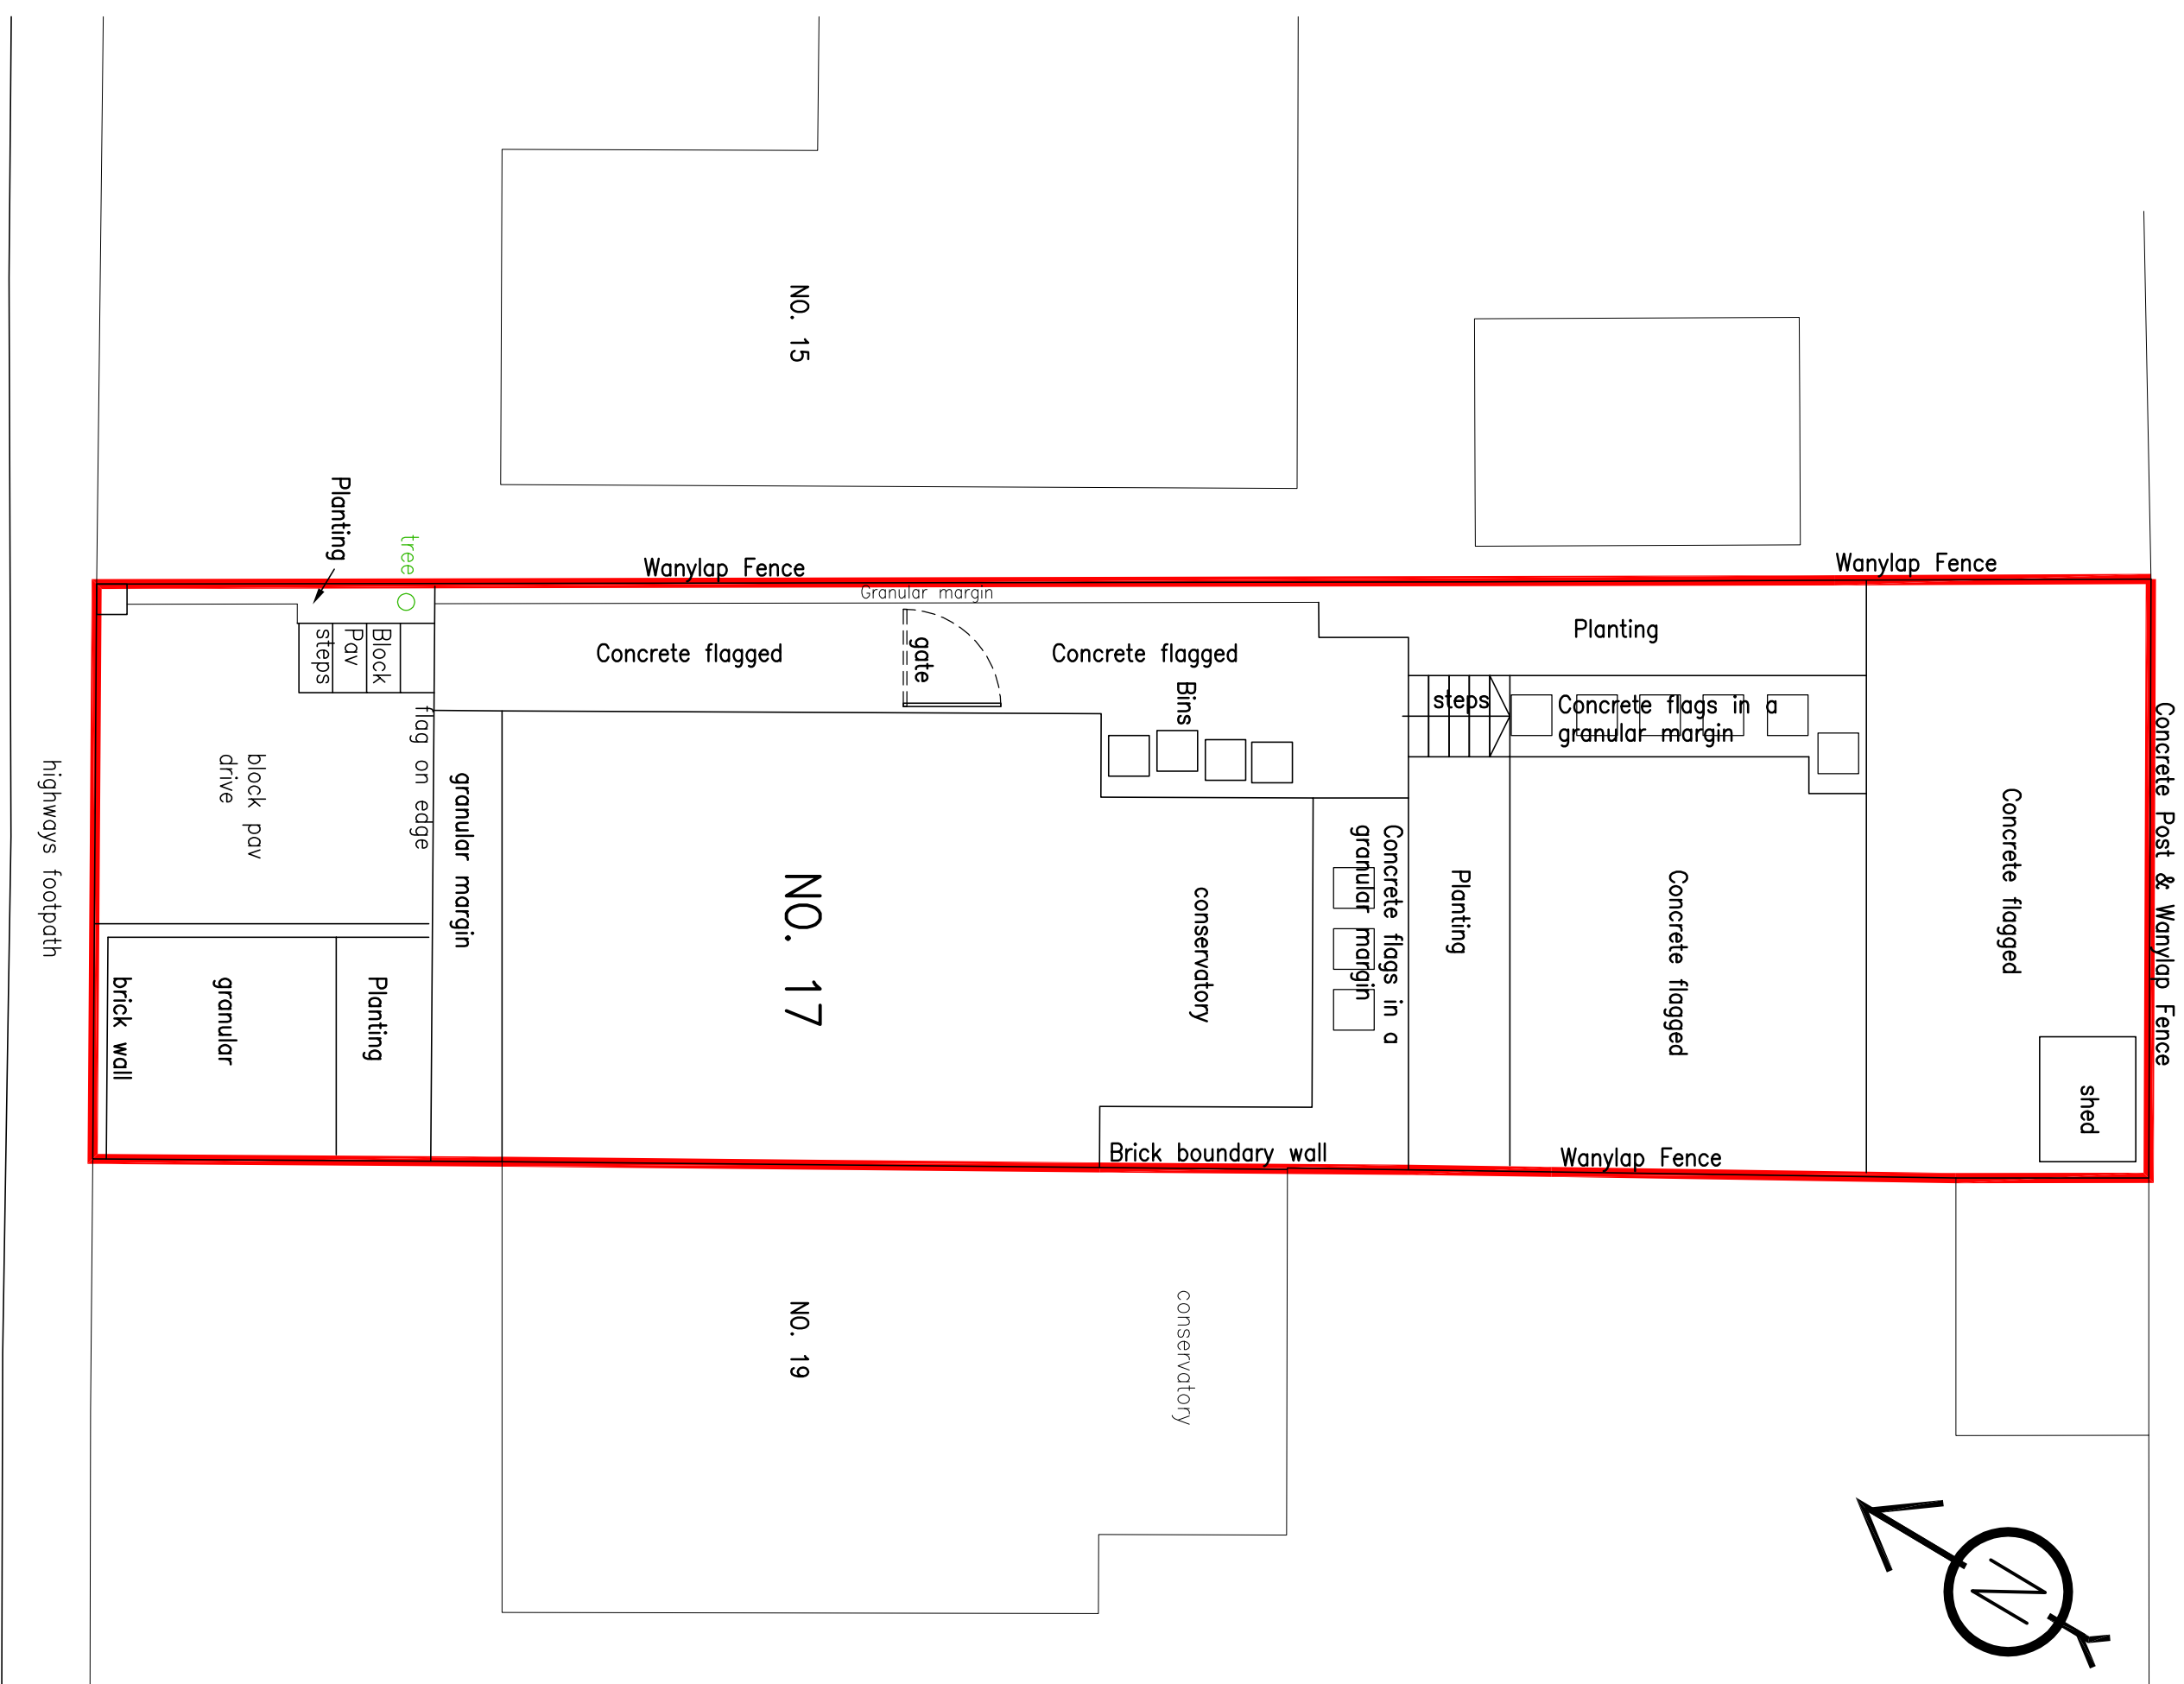

SCALE BAR 1:100

REV	DATE	BY
ARCHITECT / CLIENT		DETAILS OF REVISION
JACK		
NOON		

**PROJECT
17 EGREMONT ROAD
MILNROW
DORMERS AND REAR EXTENSION**

TITLE 1:100 BLOCK PLAN	DRAWN BY
	DATE
	SCALE
	REVISION
DRAWING NO. HC-22644-(60)-004	

HEALEY CONSULTING
Brunel House
63 Dale Street
Milltown
Rochdale
OL16 3MJ

Tel: 01706 343961
Fax: 01706 343981
email: office@healeyconsulting.co.uk

copyright: Healey Consulting



DO NOT SCALE FROM THIS DRAWING. USE GIVEN DIMENSIONS ONLY. ALL DIMENSIONS ARE TO BE CHECKED ON SITE BY THE CONTRACTOR. ANY DIMENSIONAL DISCREPANCIES TO BE REPORTED BACK TO HEALEY CONSULTING PRIOR TO PROCEEDING WITH CONSTRUCTION