
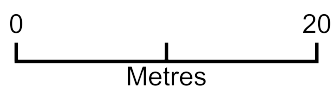


Site Map

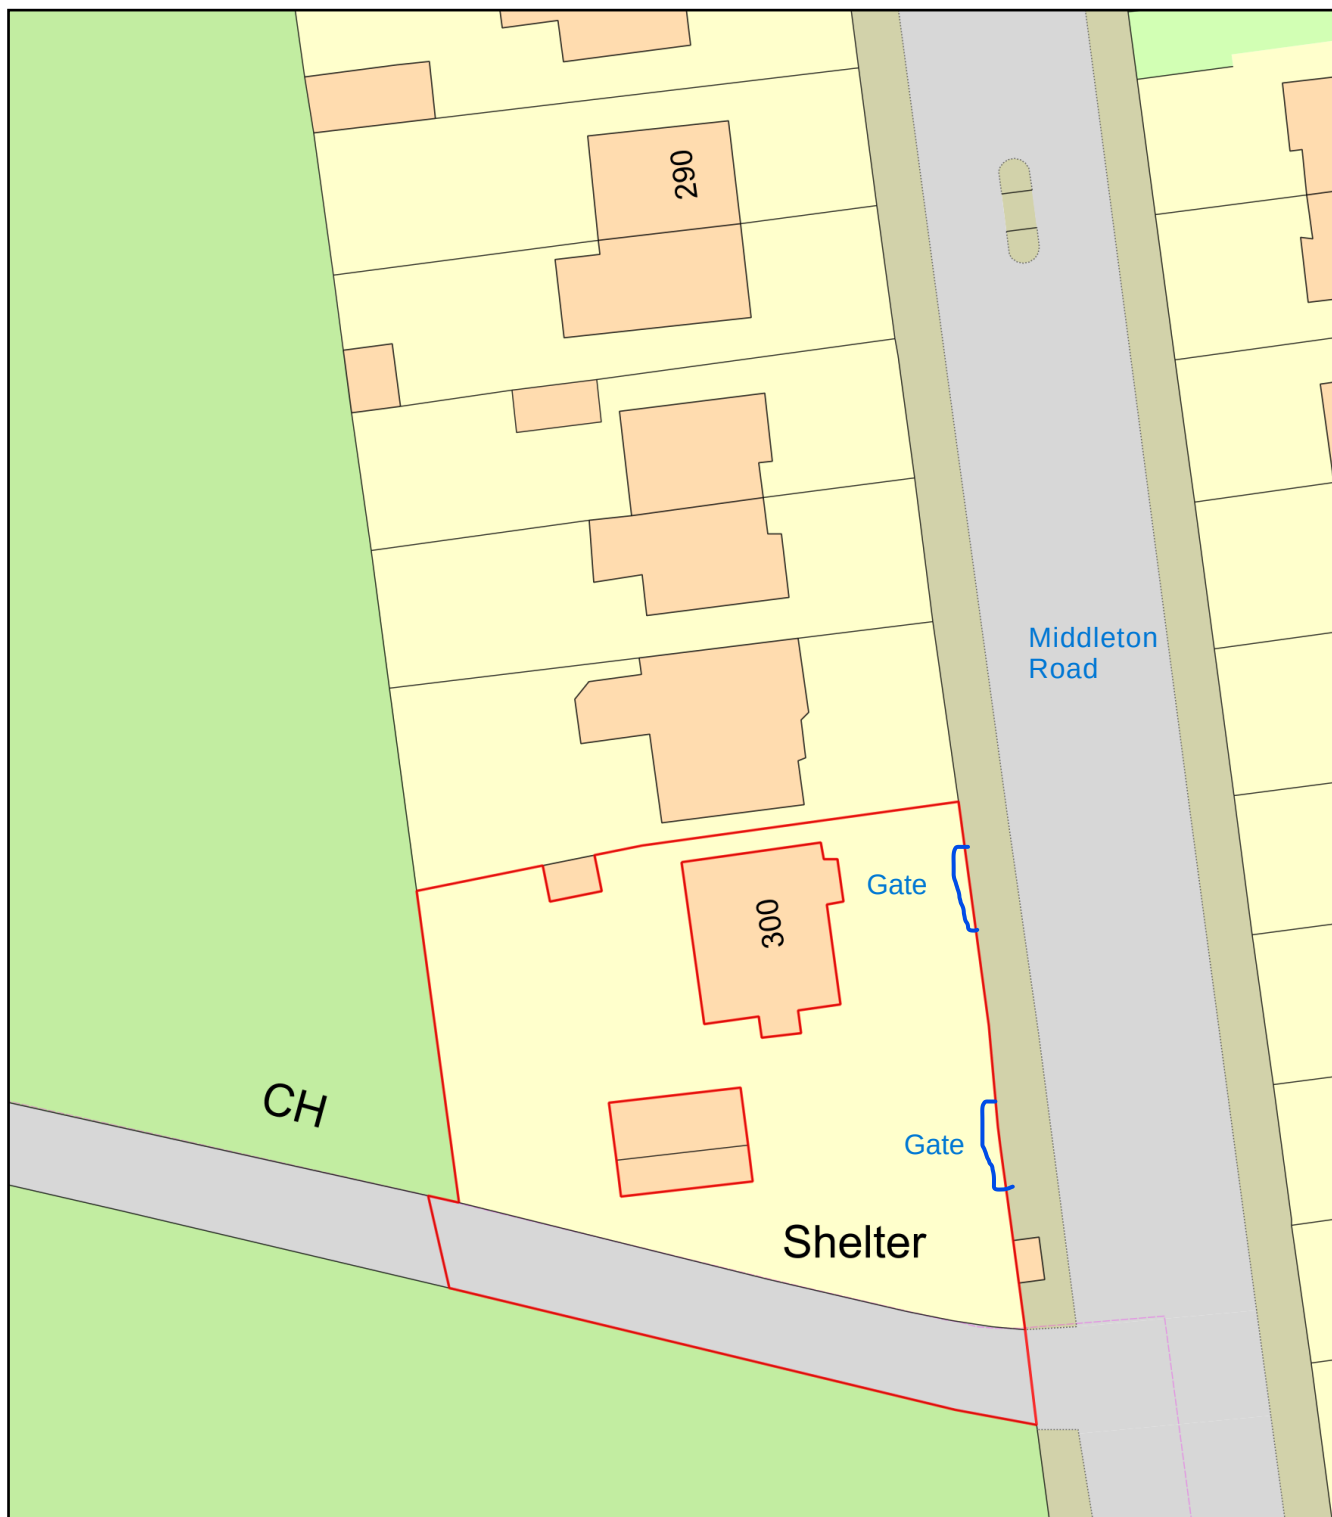

Plan Produced for: Gavin Lynskey

Date Produced: 24 Apr 2023

Plan Reference Number: TQRQM23114172941116

Scale: 1:500 @ A4