
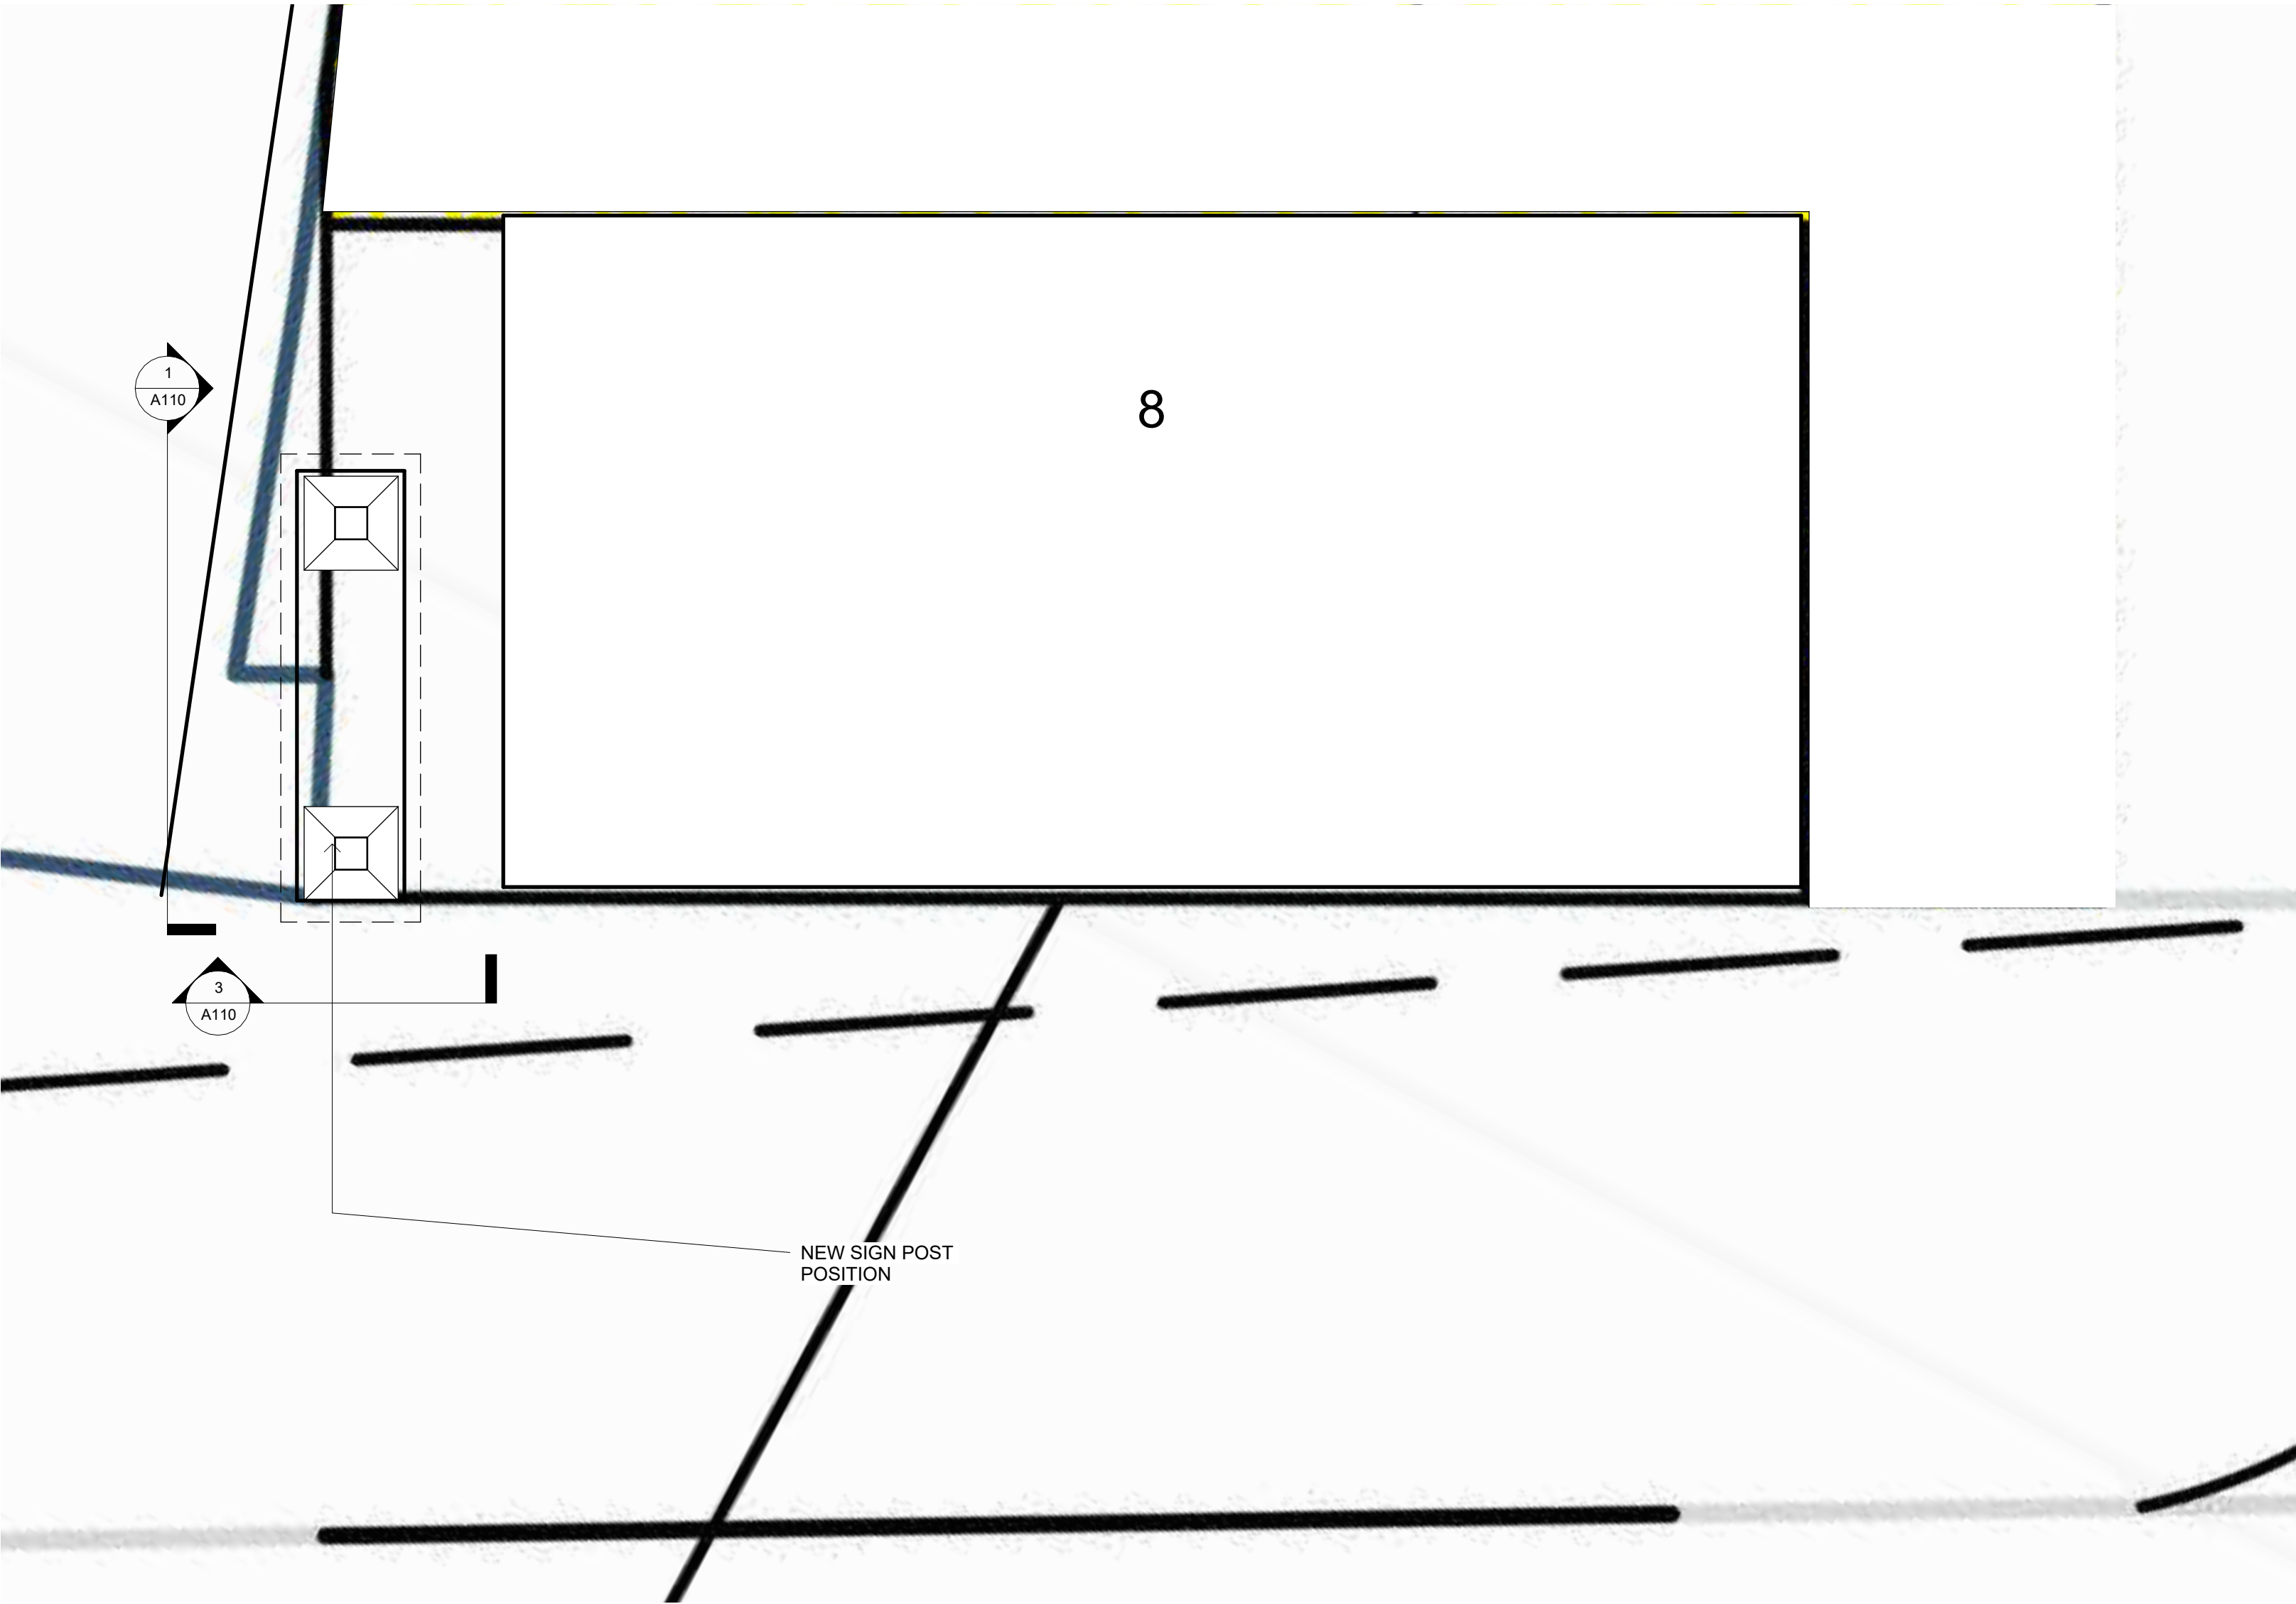
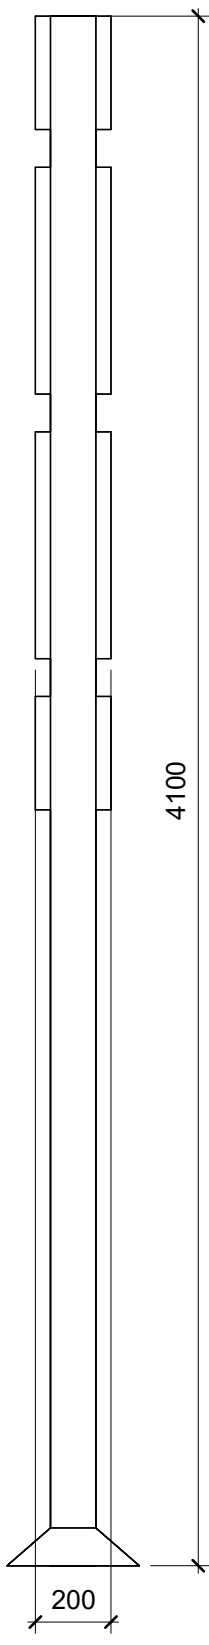


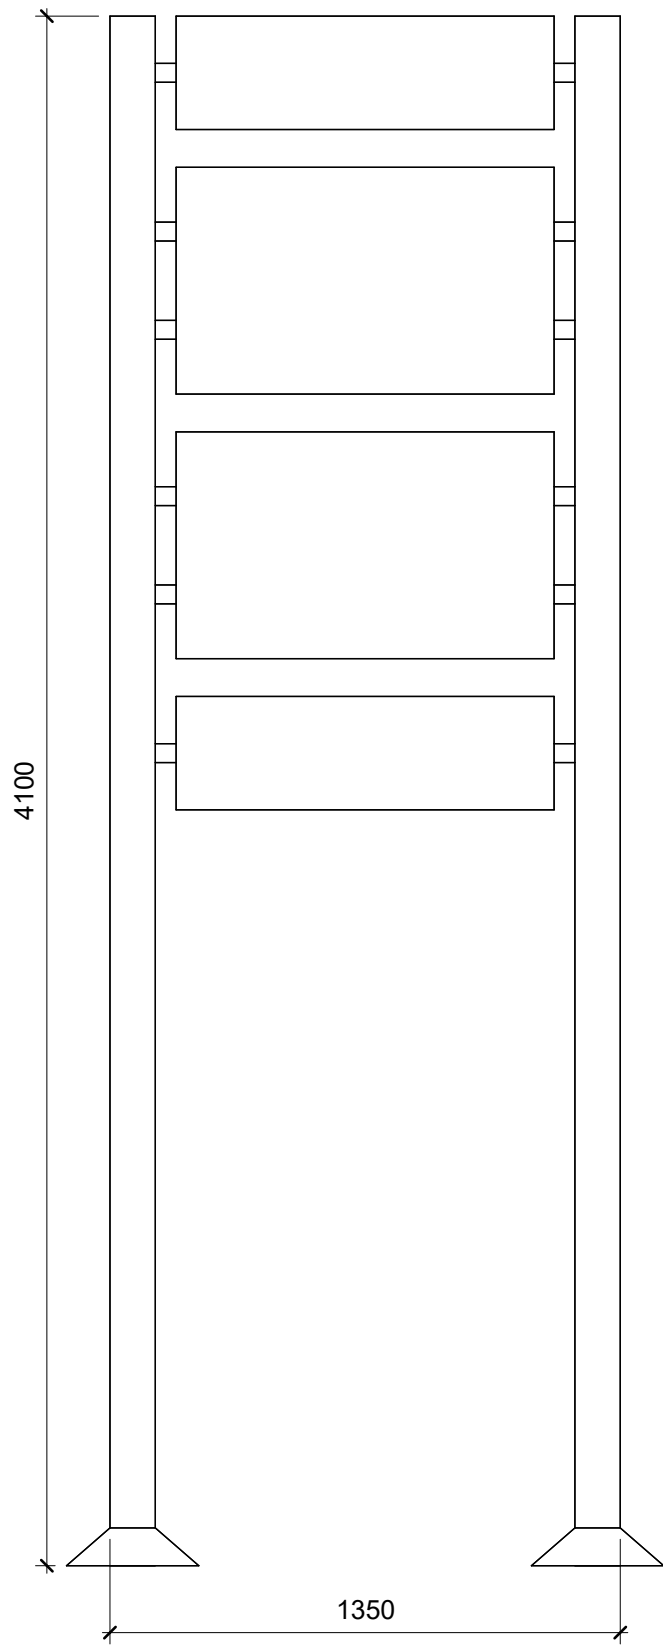

1 SIGN POST ELEVATION
1 : 20

3 SP SIDE ELEVATION
1 : 20

2 NEW PARKING LAYOUT - SIGN POST LOCATION
1 : 20

Rev	Description	Date	Dr by	App by
original by	date created			
NK	01/12/22			NK



client name			
OWNER			
project			
RETAIL UNIT - 502 OLDHAM RD, ROCHDALE OL11 2AT			
drawing			
SIGN POST ELEVATIONS AND PLAN			
computer file		plot date	
C:\Users\NKAR\OneDrive\Documents\Retail Unit - HARROW			
project number		scale	
2022.0042.2721		1 : 20 @A1	
drawing number		rev	issue status
A110			

This drawing is to be read in conjunction with all related drawings. All dimensions must be checked and verified on site before commencing any work or producing shop drawings. The originator should be notified immediately of any discrepancy. This drawing is copyright and remains the property of NK Architectural.