




SITE LOCATION PLAN
AREA 36 HA
SCALE 1:2500 on A3
CENTRE COORDINATES: 394942, 415738

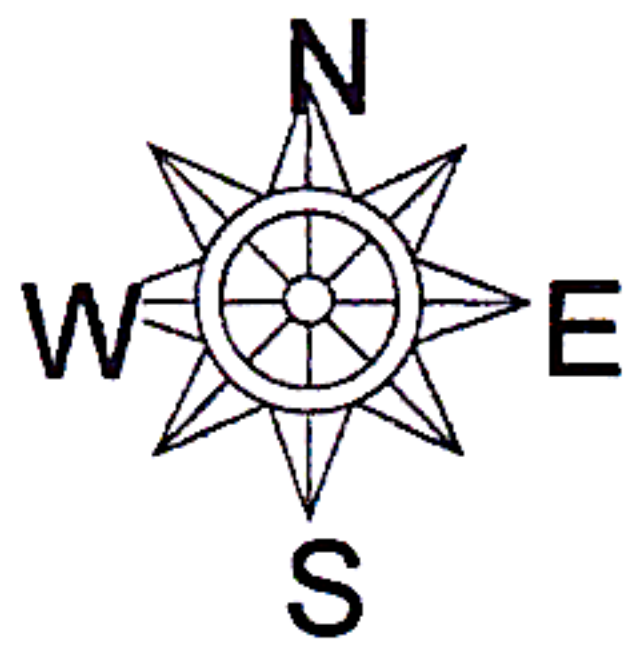

CLIENT WHITTAKER GOLF CLUB
WHITTAKER HAMLET
WHITTAKER LANE
LITTLEBOROUGH
OL15 0LH

PROJECT
PROPOSED CHANGE OF USE OF
FIRST FLOOR TO SELF CONTAINED
APARTMENT WITH EXTERNAL MEANS OF
ESCAPE STAIRCASE

DRAWING
EXISTING OS PLAN
OF WHITTAKER GOLF CLUB
& COURSE

DRAWING NO
PL.2373.000

DRAWN
AAL

DATE
14.02.2024

SCALE
1:2500

design306
design306
306 Milnrow Road
Rochdale
OL16 5BQ
Tel 07794 332098
email alex@design306.co.uk

Sup