




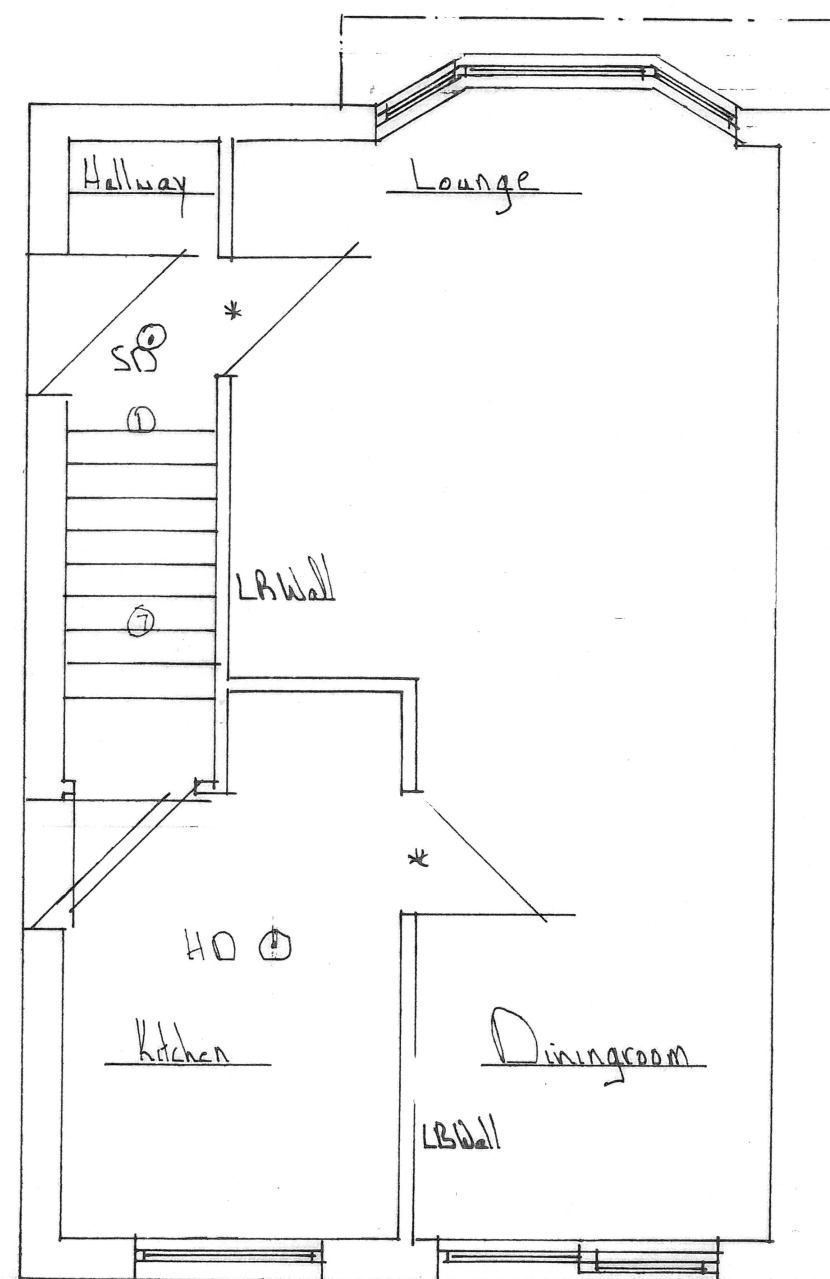

Ground Floor Layout

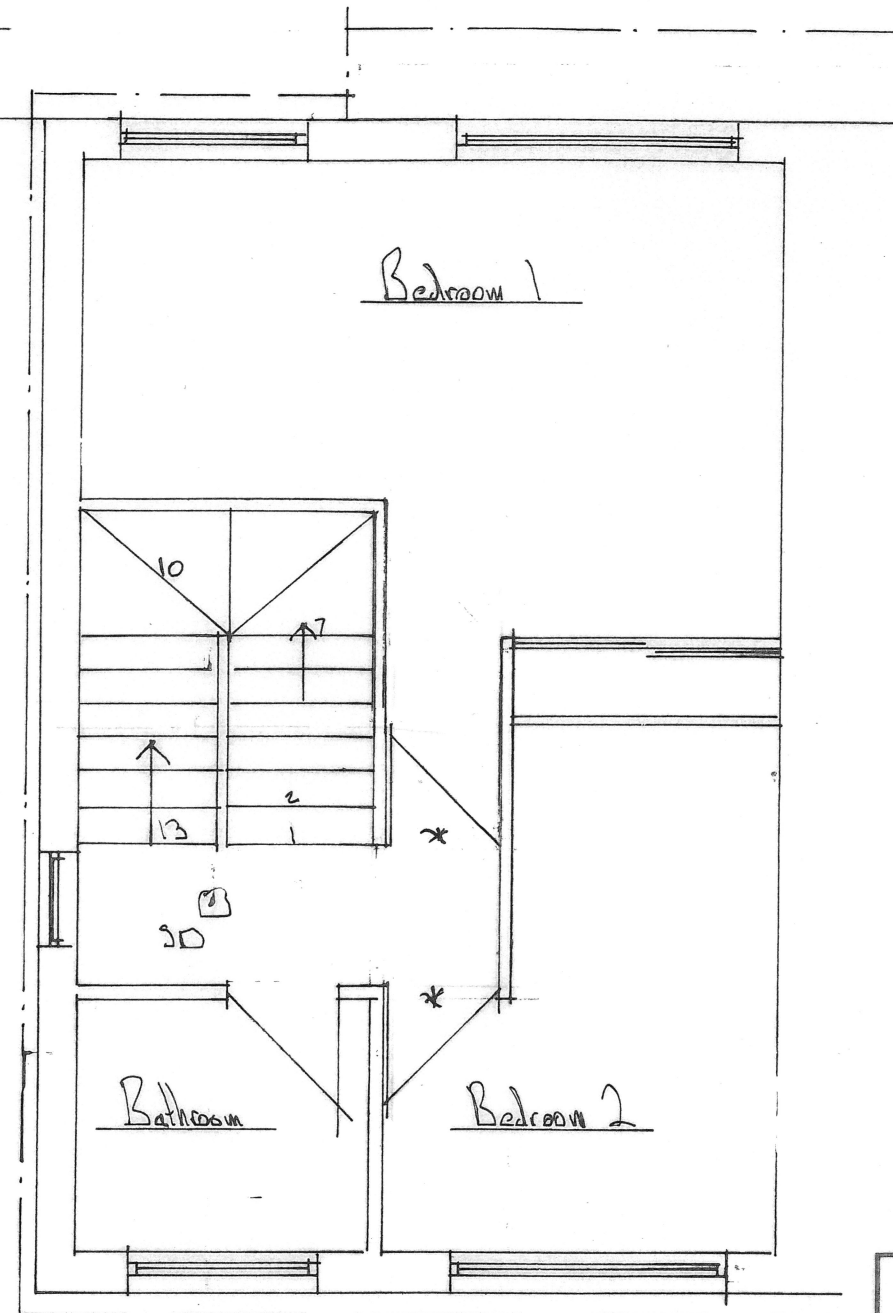

First Floor Layout


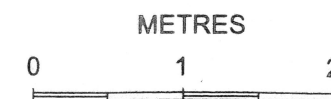


SCALE 1:50



SCALE 1:100

REV	DATE	AMENDMENTS	INT
Harry Jackson Surveyors Limited Unit 4A Farnworth Park Industrial Estate Wellington Street, Farnworth, Bolton BL4 7BY Tel: 01204 701740 Mobile: 07931 321879			
CLIENT <u>Ms Louise Jackson</u> ADDRESS <u>17 Moss Hall Road</u> <u>Hewwood Rochdale BL9 7JJ</u>			
PROJECT <u>Building Regs and Planning</u> TITLE <u>Two Storey Side Extension Work</u> <u>and internal alterations</u>			
DRAWING BY <u>HJS/JS</u>		REV	
SHEET SIZE <u>A3</u>		DATE <u>20/06/2022</u>	
DRAWN BY <u>HJS</u>		SHEET SIZE <u>A3</u>	
CHECKED BY <u>JS</u>		COPYRIGHT <u>©</u>	

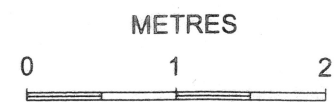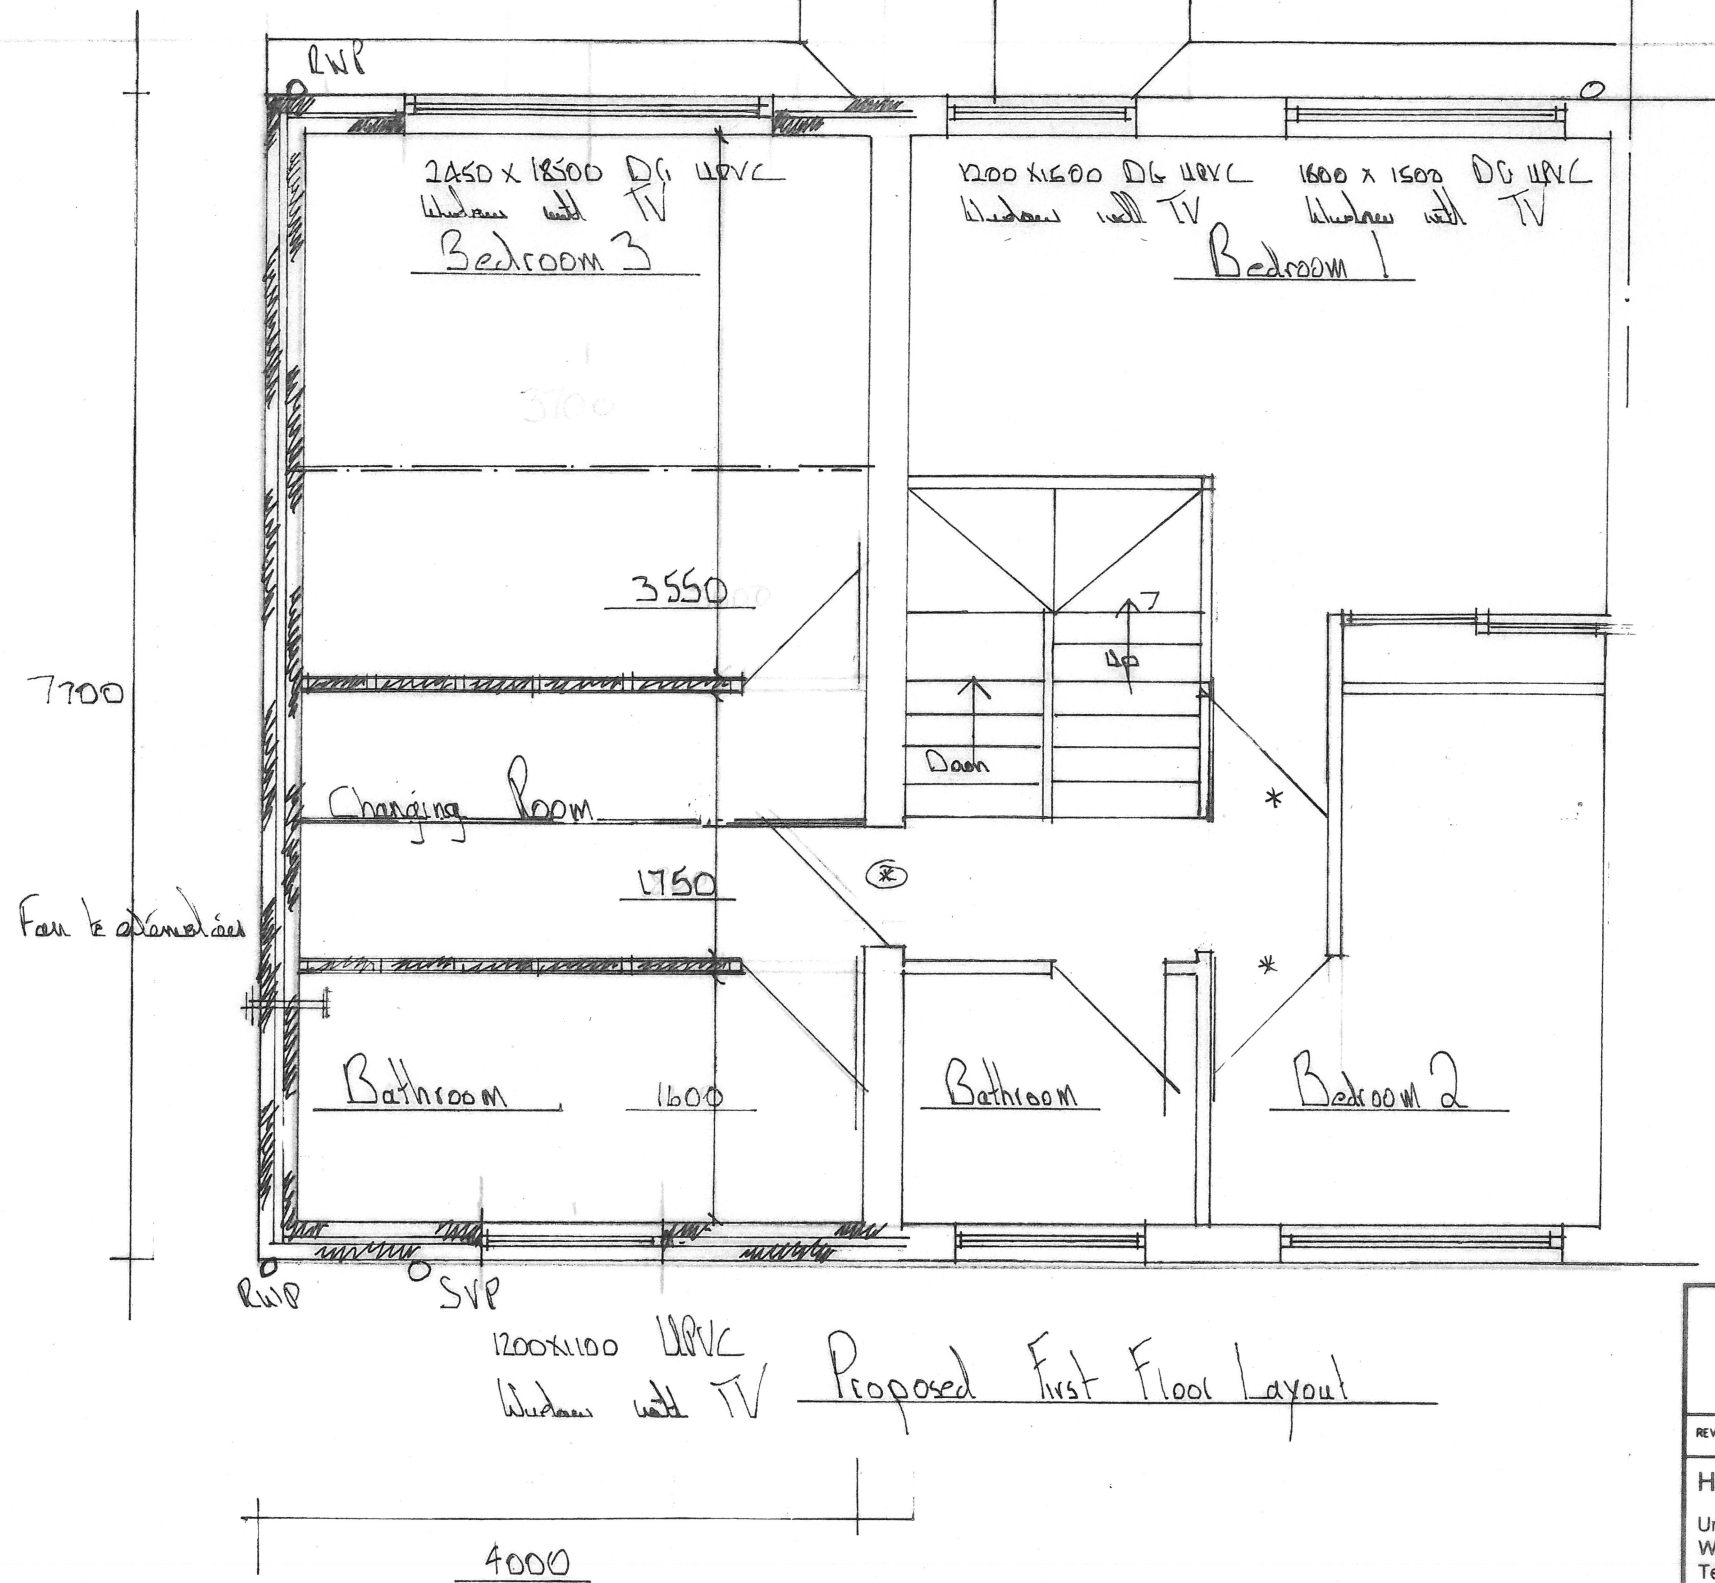

SCALE 1:50



SCALE 1:100

REV	DATE	AMENDMENTS	INT
Harry Jackson Surveyors Limited Unit 4A Farnworth Park Industrial Estate Wellington Street, Farnworth, Bolton BL4 7BY Tel: 01204 701740 Mobile: 07931 321879			
CLIENT	Mr Louise Jackson		
ADDRESS	16 Moss Hall Rd Heywood Rochdale BL9 7JH		
PROJECT	Building Regs and Planning		
TITLE	Two Storey Side Extension Porch and internal alterations		
DRAWING NO.	01/23/23	REV	
SCALES	1:50	DATE	18/12/2022
DRAWN BY	HJ	SHEET SIZE	A3
CHECKED BY	JJ	COPYRIGHT	©