




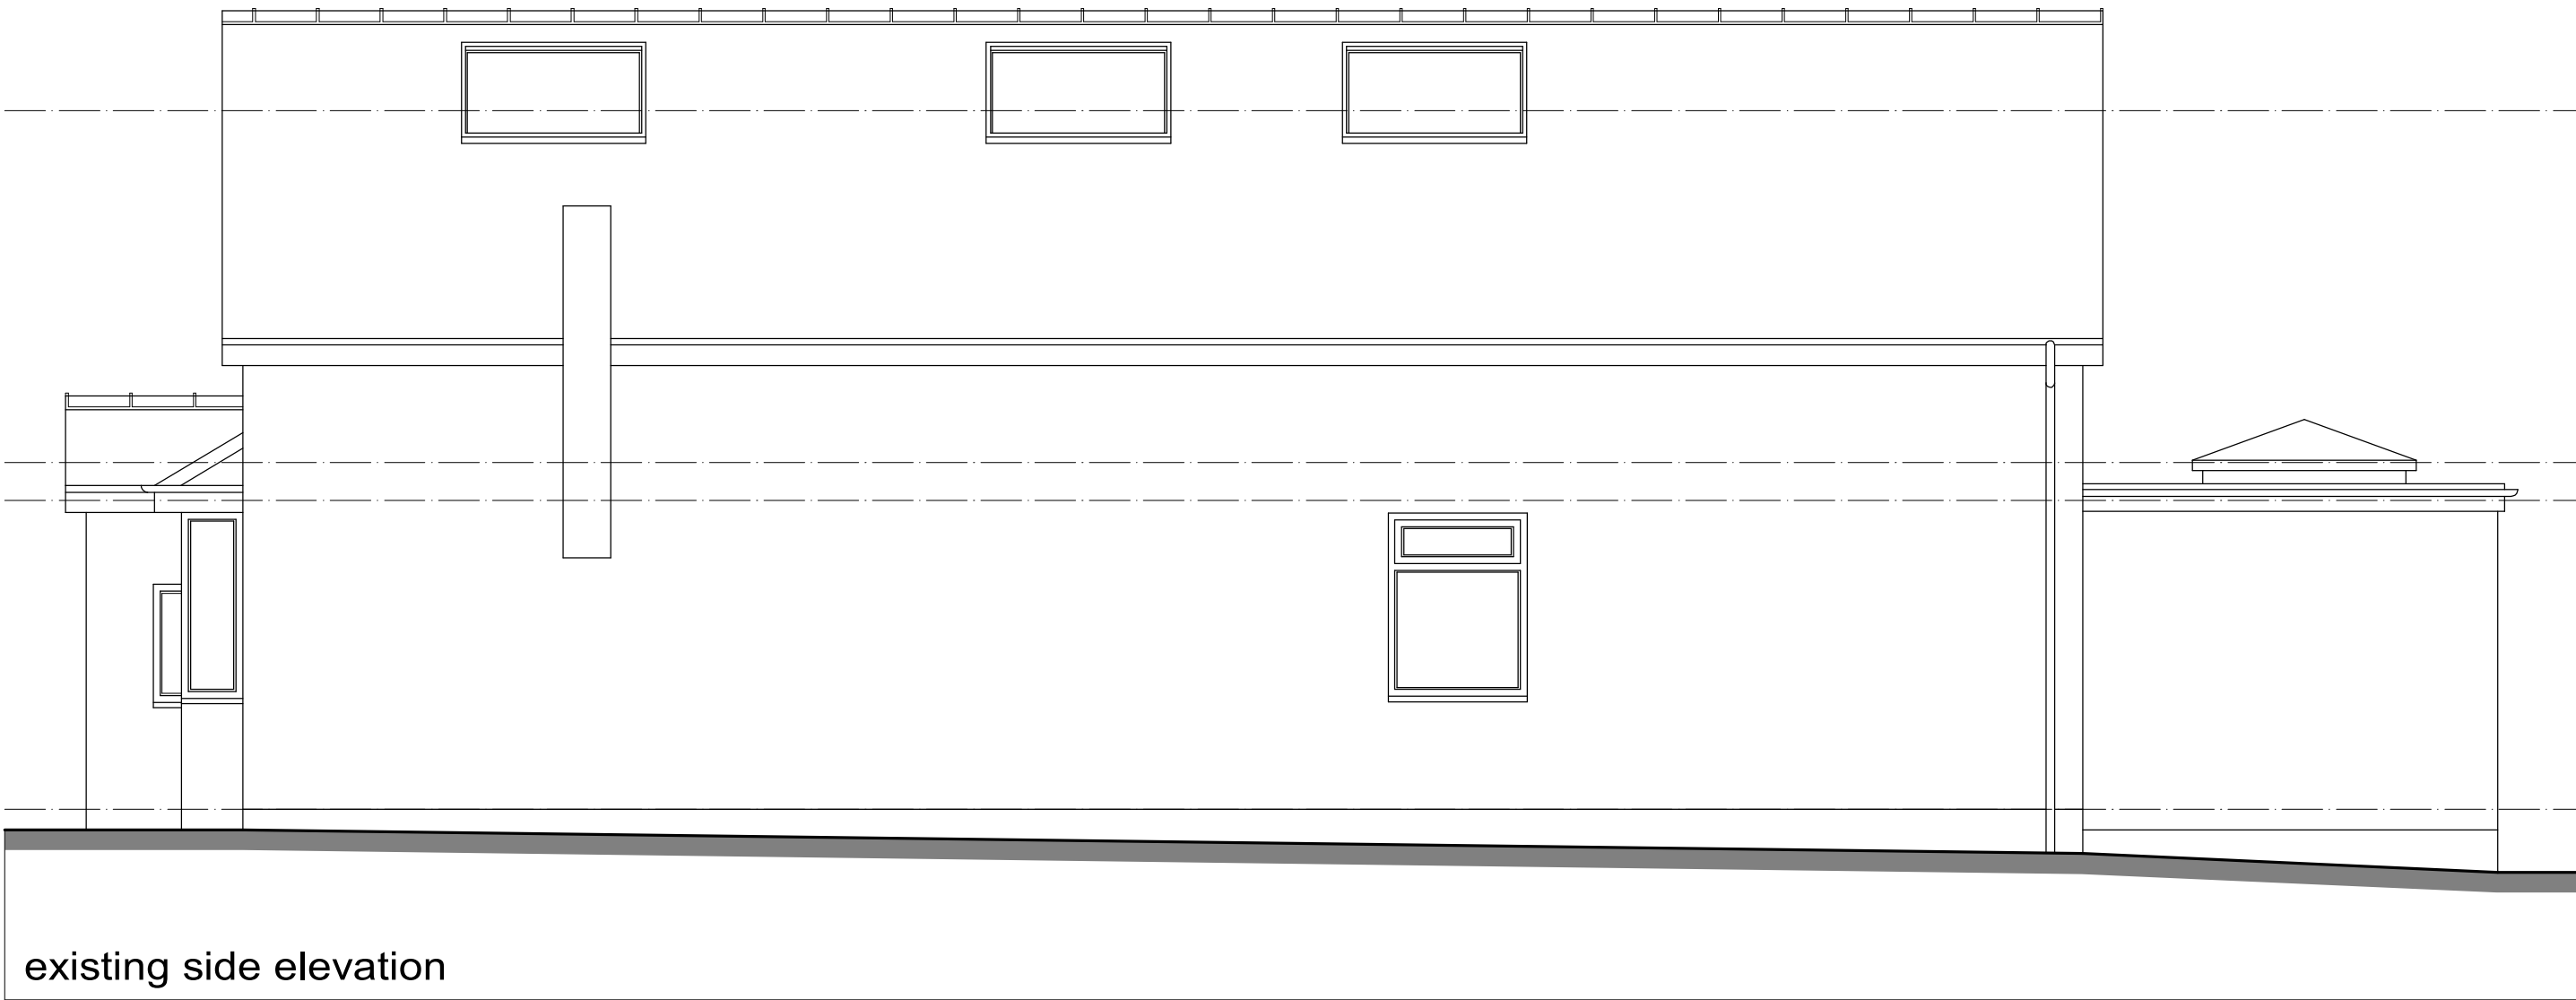


existing side elevation

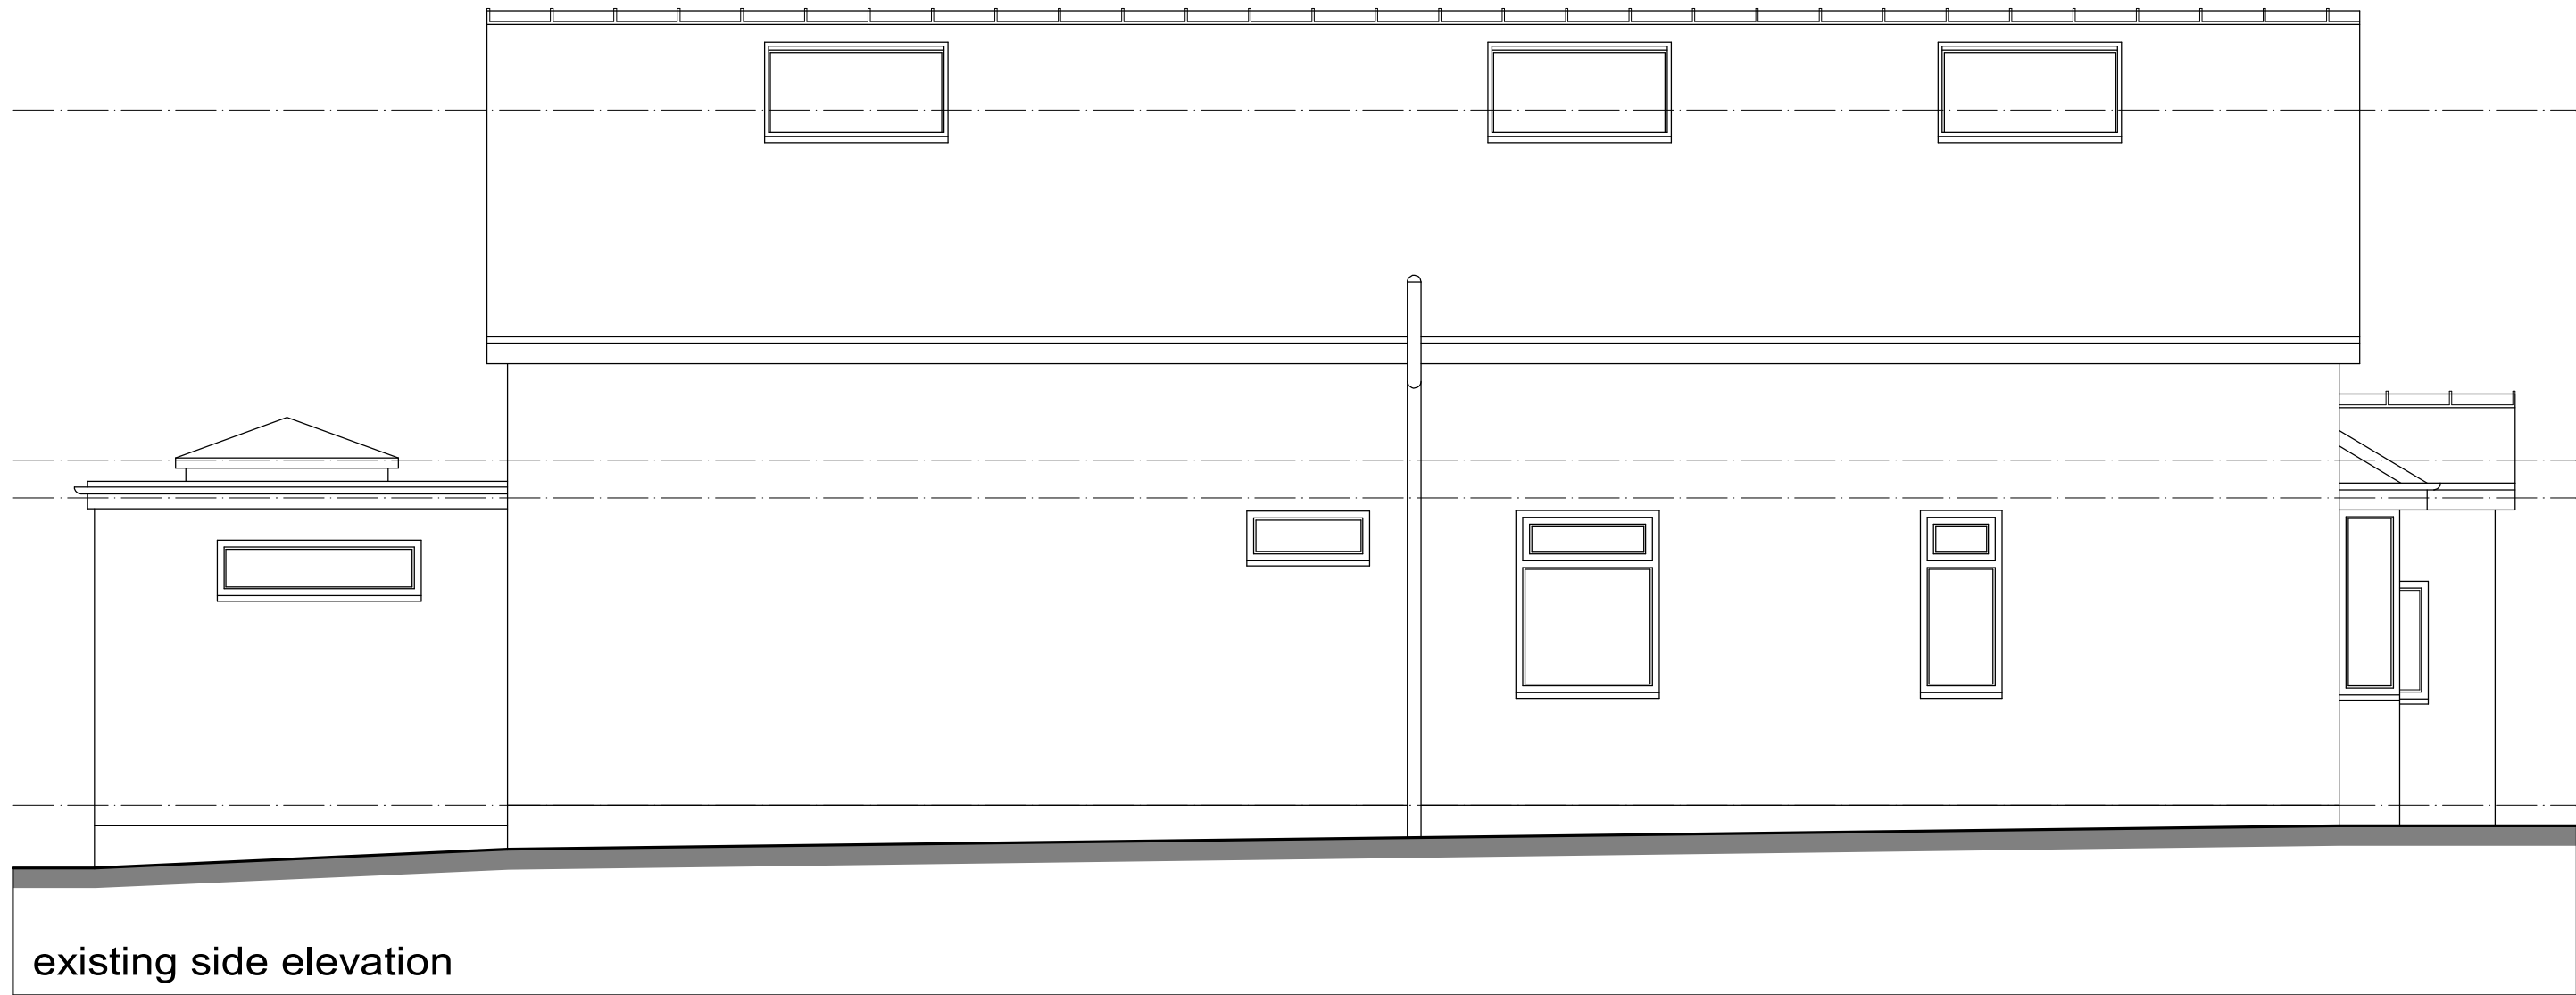


existing side elevation

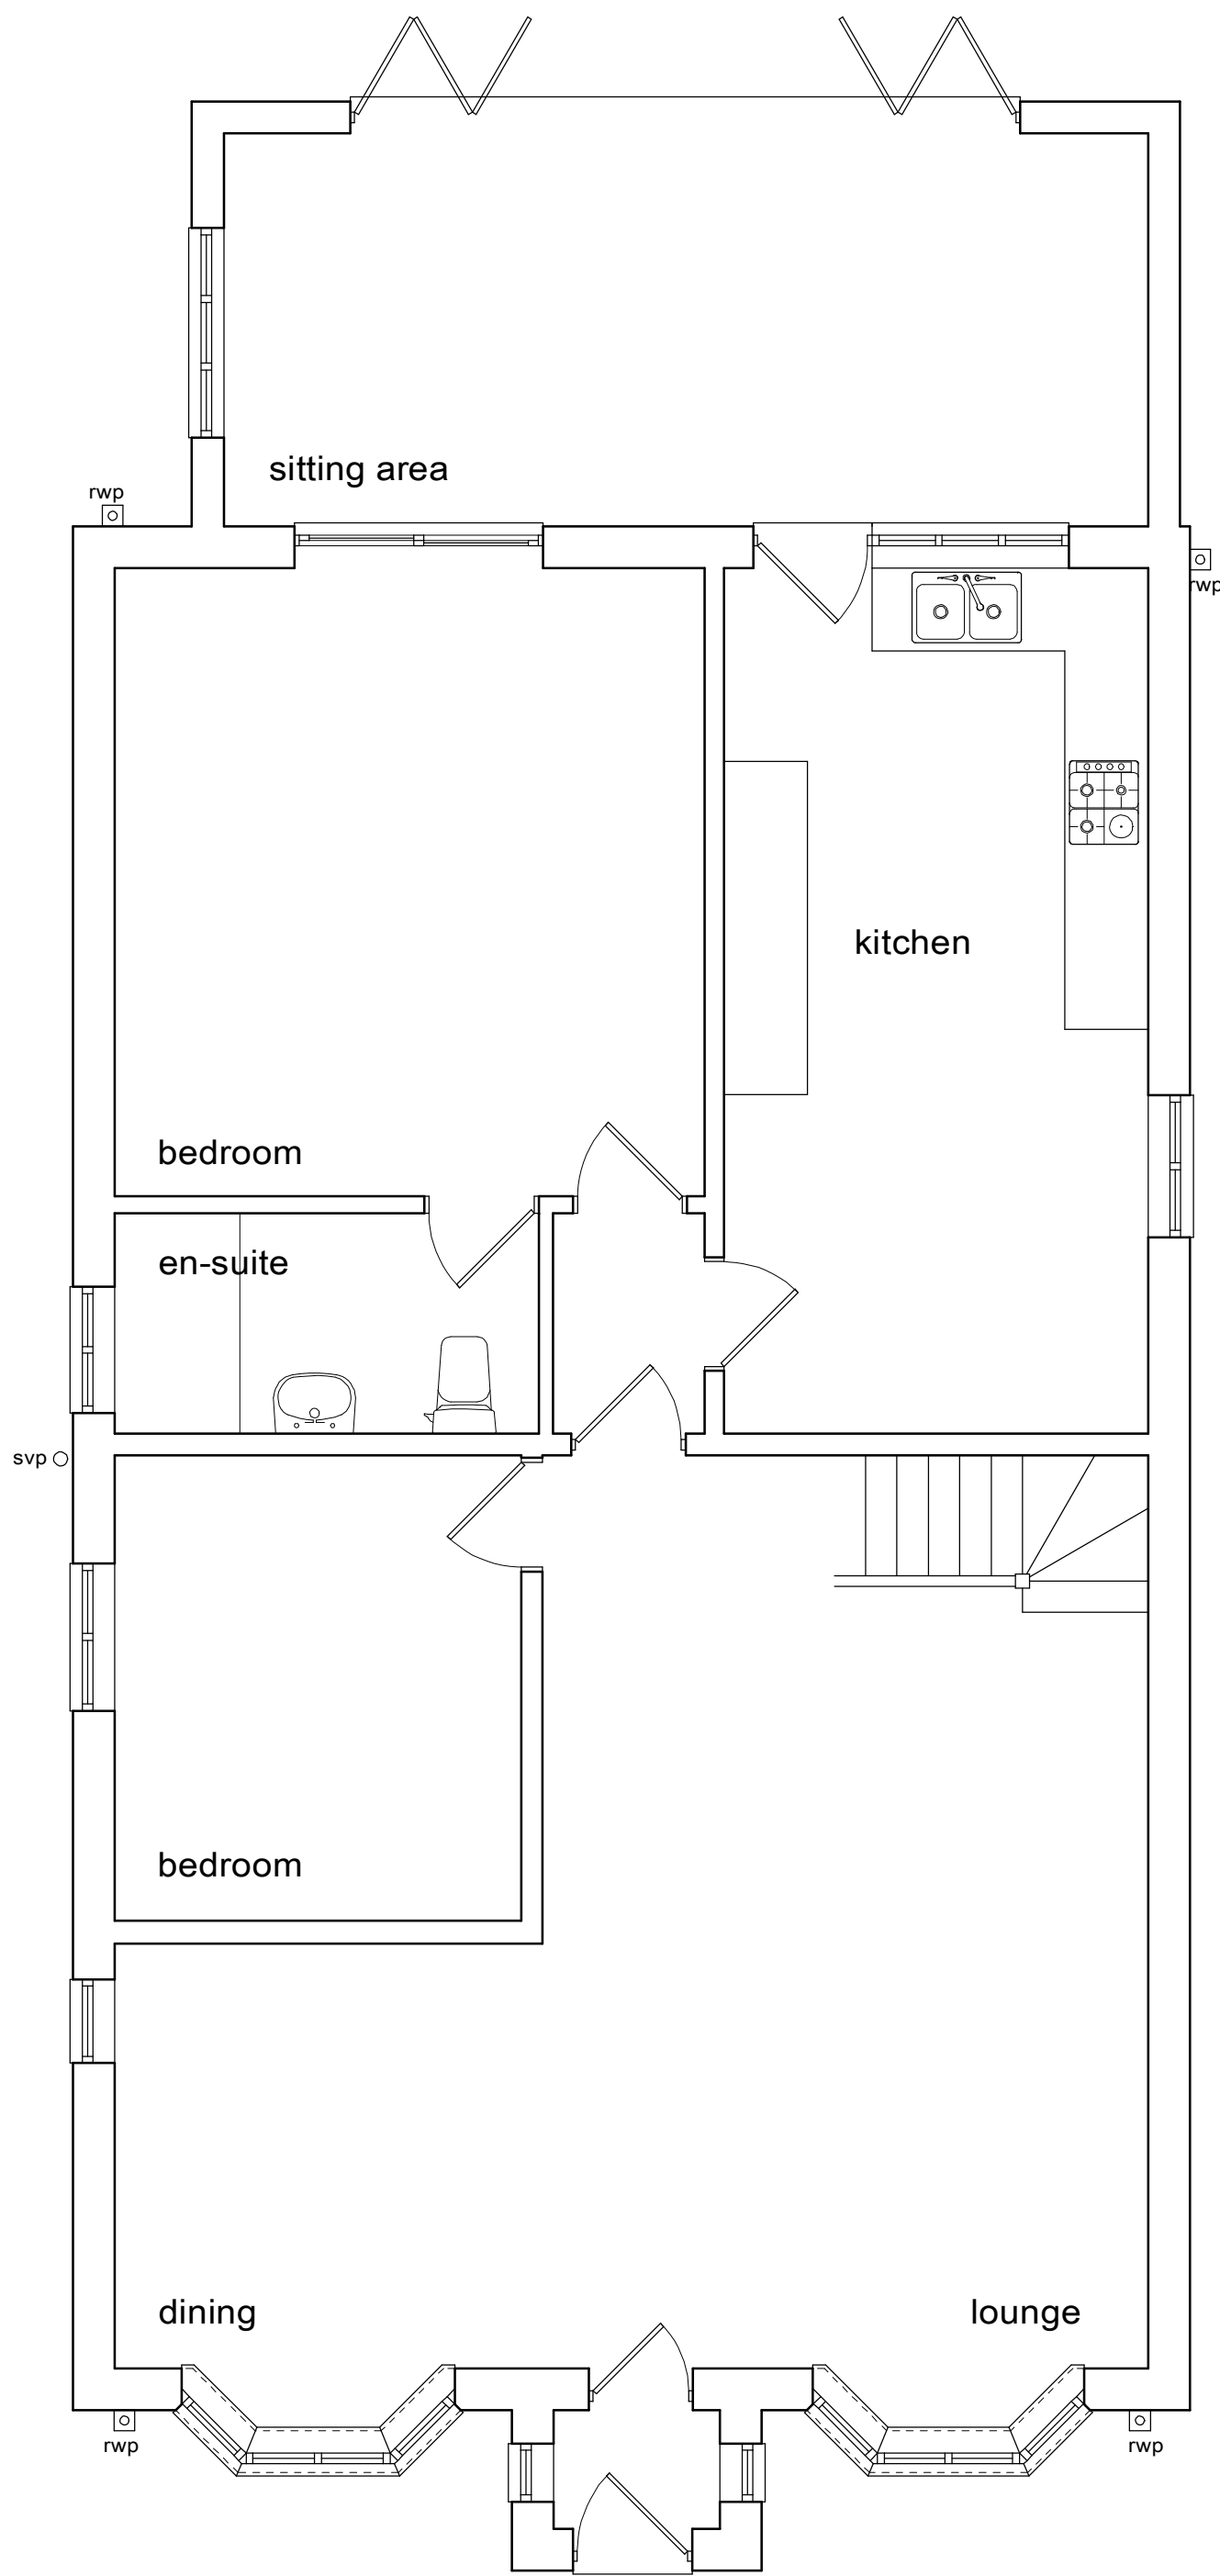


existing ground floor plan

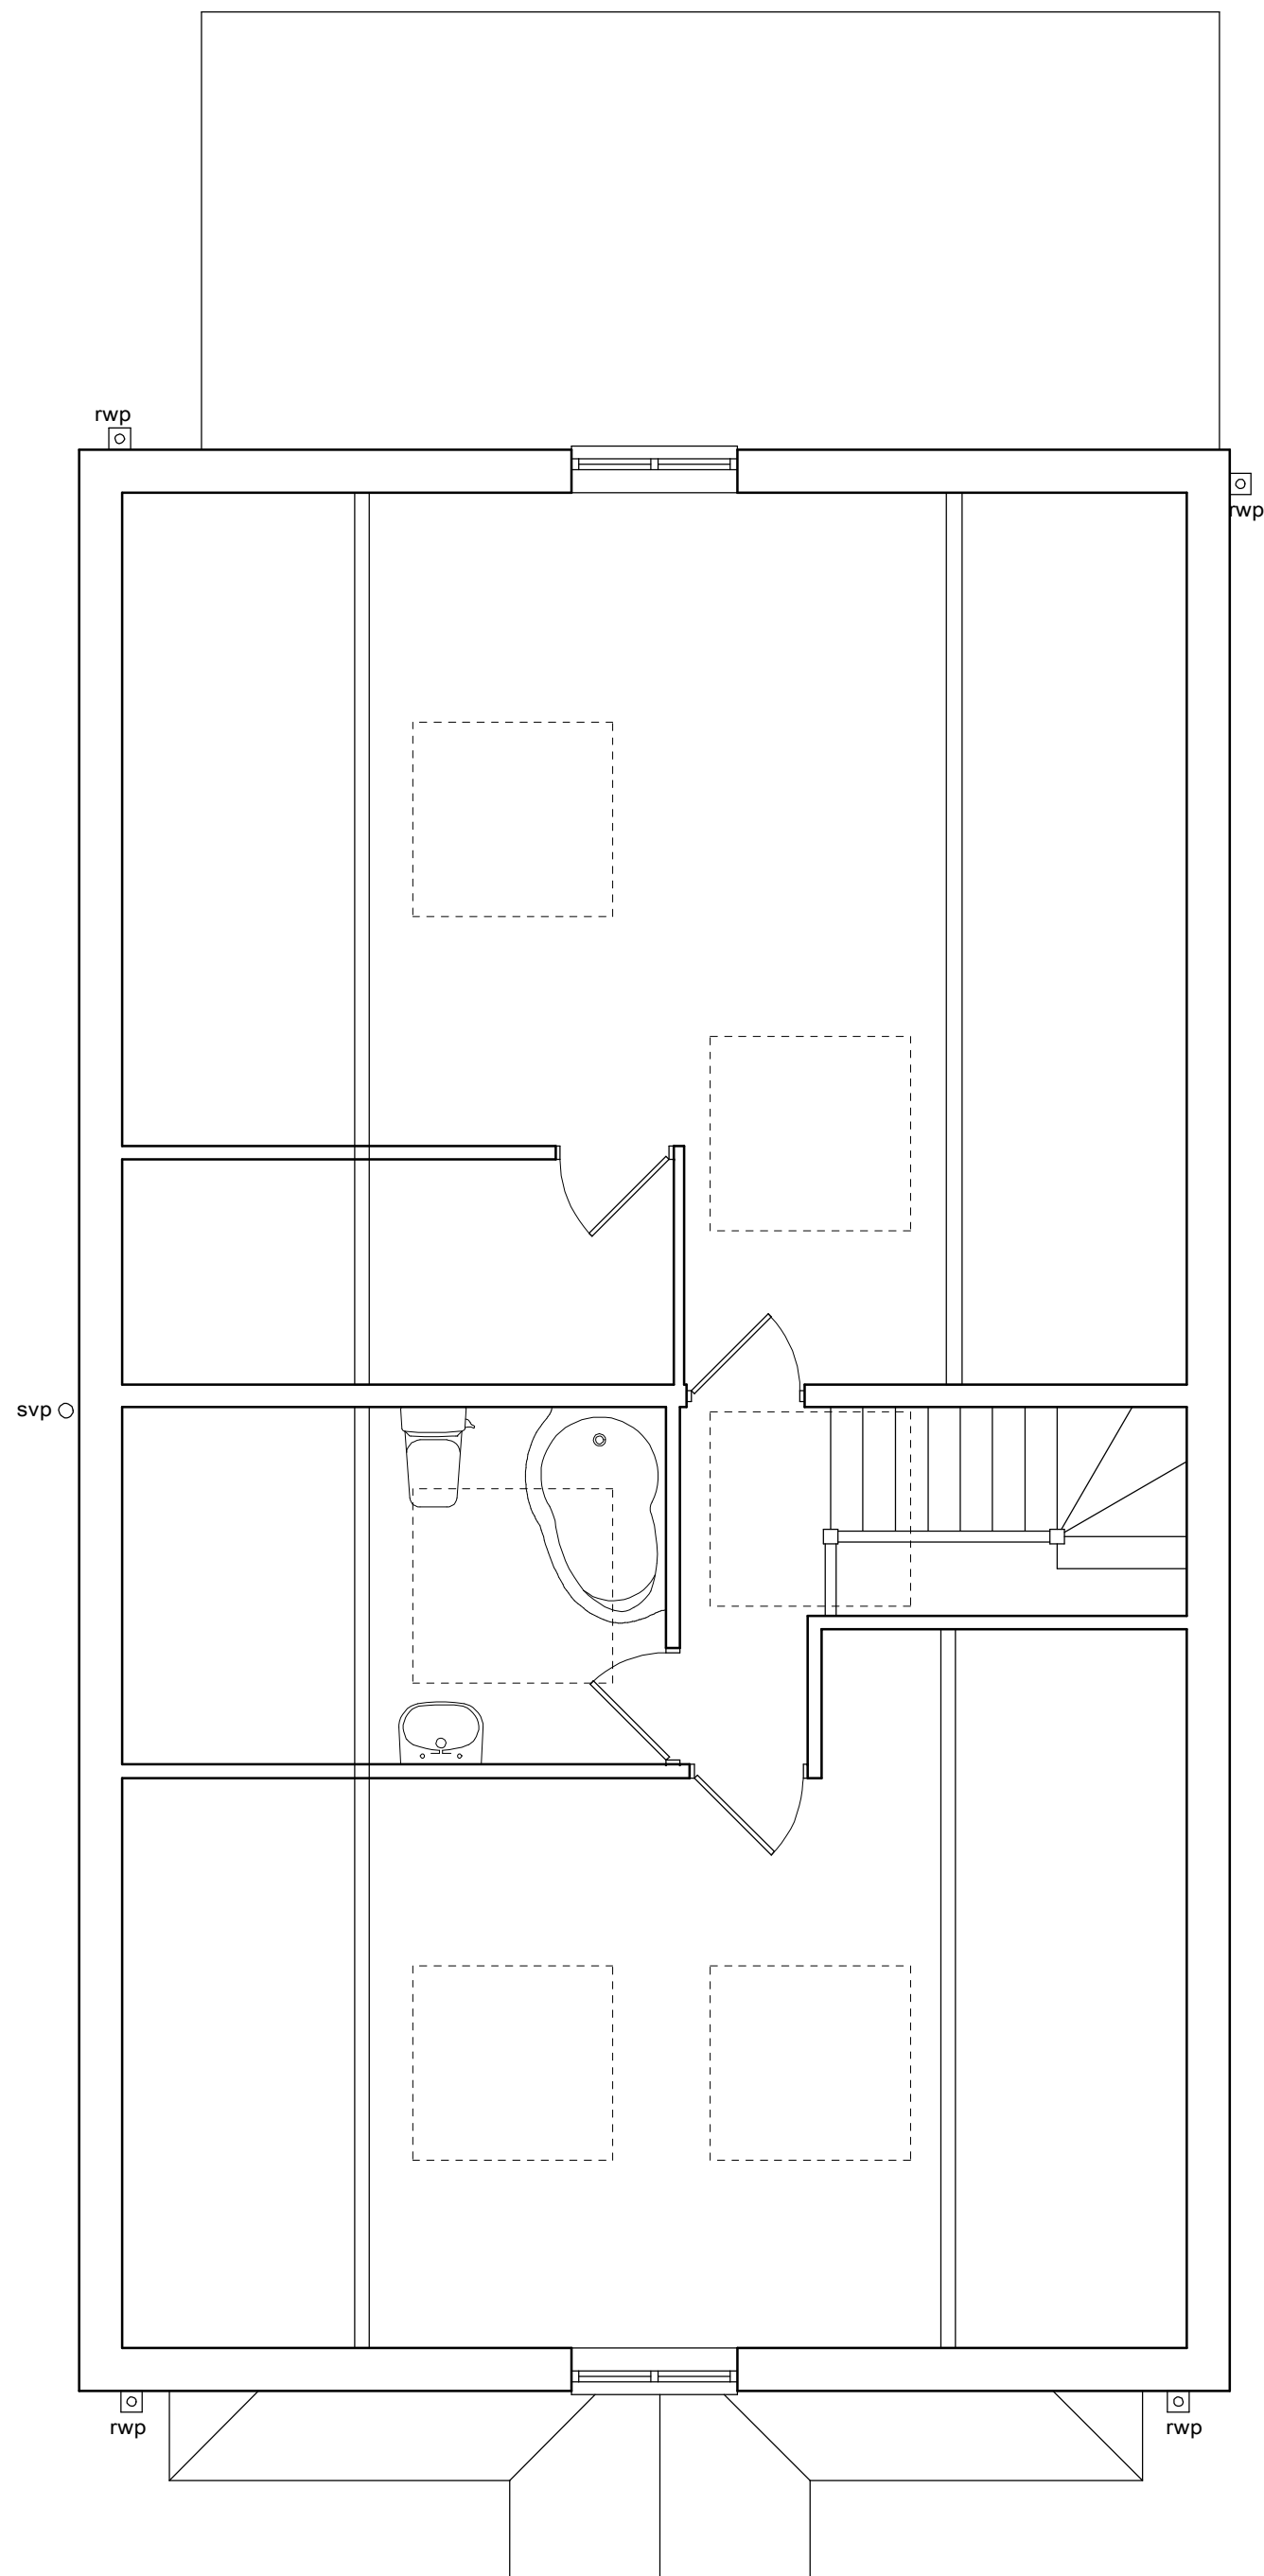

existing first floor plan

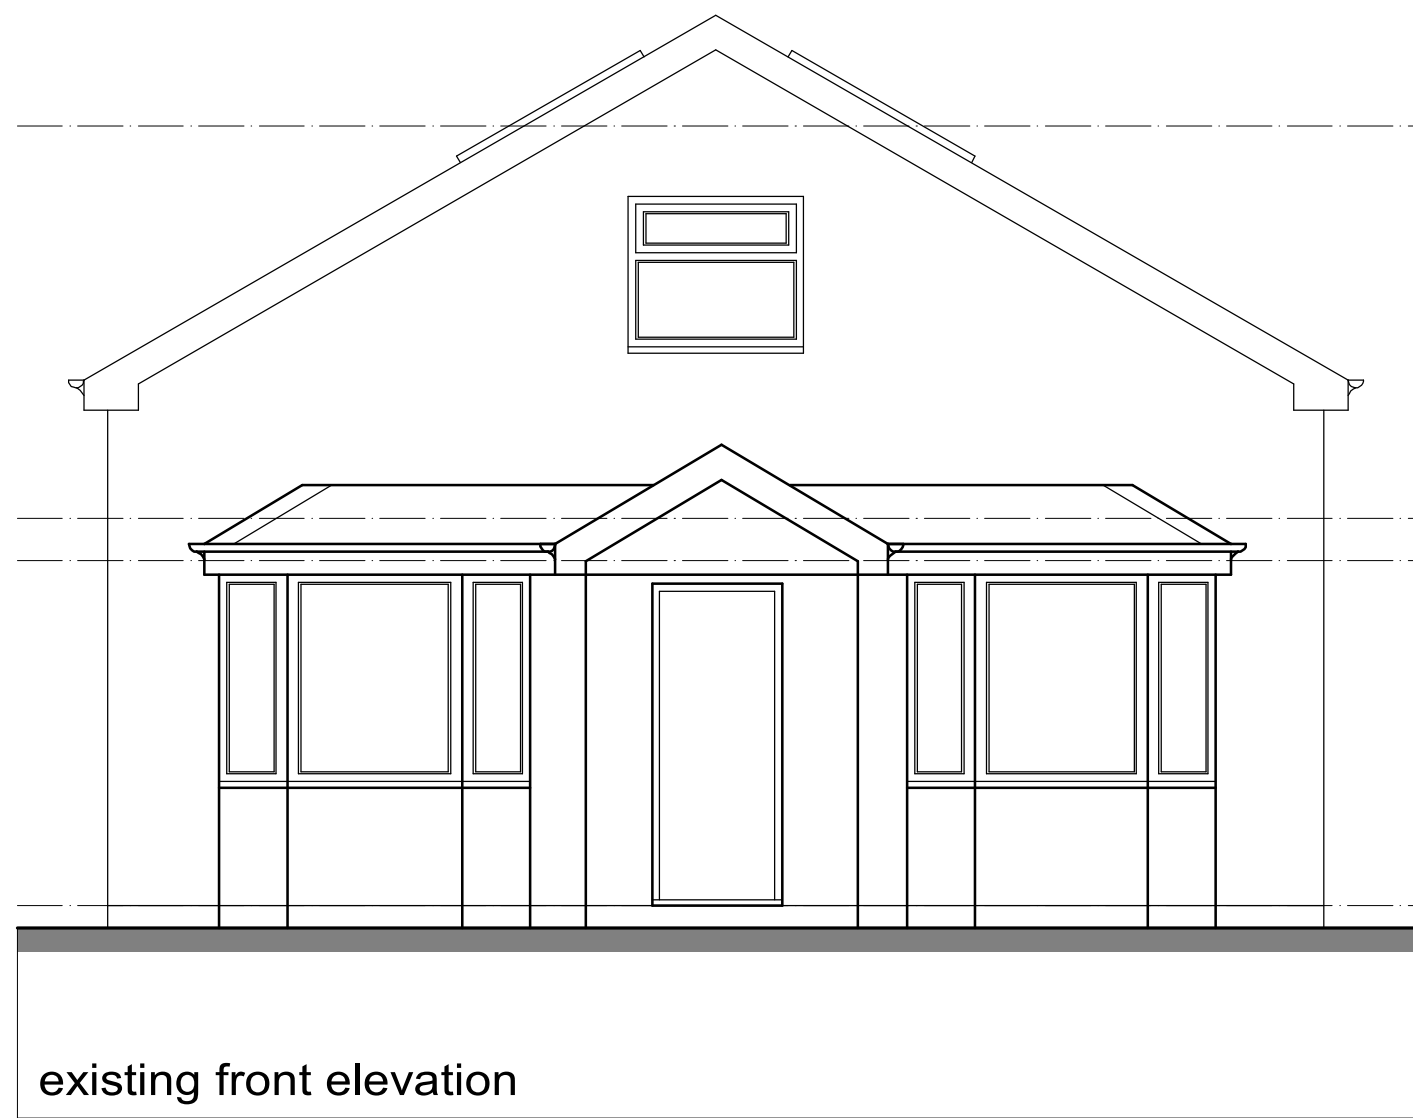

existing front elevation

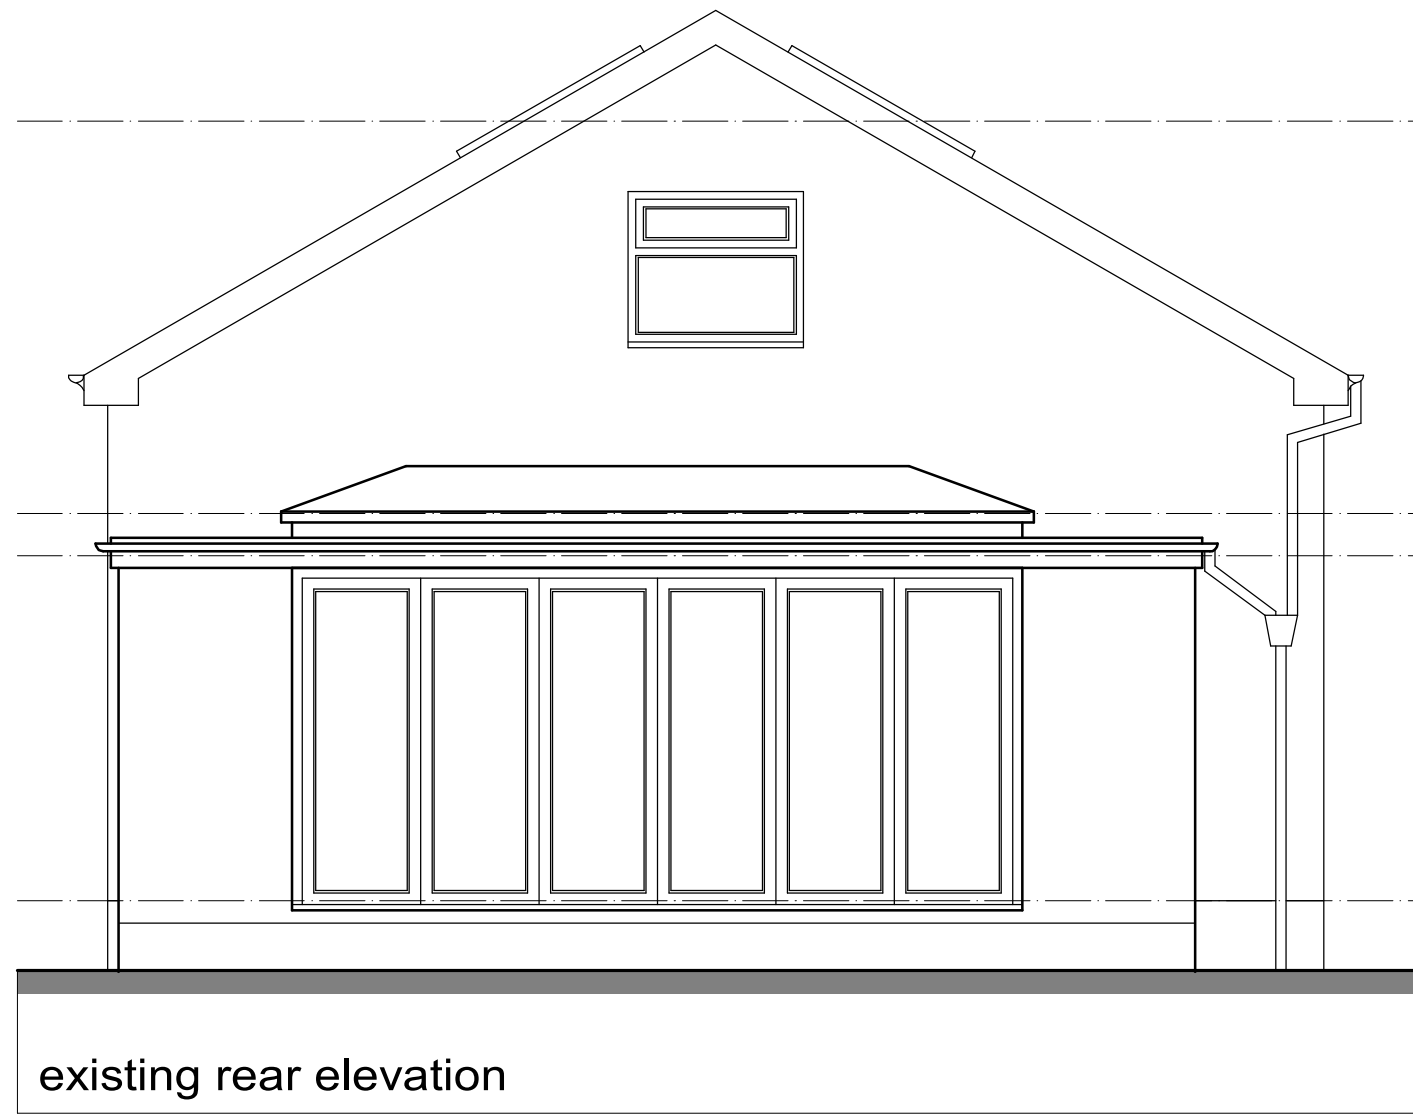

existing rear elevation

This drawing has been prepared for the sole purpose of obtaining Planning Permission and Building Regulation Approval ONLY. All structural calculations are to be checked by structural engineer prior to construction.

All dimensions & details are to be checked on site prior to construction, any discrepancies reported to ExtensionsNW prior to any work undertaken. Any work undertaken prior to full planning & building regulation approval is at the builders own risk. ExtensionsNW will not be held responsible for any problems arising.

This drawing is the copyright of ExtensionsNW and any reproduction in whole or part is strictly forbidden.
Plotted on 20/04/2023
ExtensionsNW reserve the right to modify and make necessary alterations dependent on site conditions.

D		
C		
B		
A		
DATE		

SCALE	1:50	DATE	April 23
DRAWN	JDJ	PP	B.R
CUSTOMER	Mr N Donnellan		
PROJECT	Dormer to side elevation		
LOCATION	18 Moss way Middleton M24 1NS		
LOCAL AUTHORITY			