






Ground Floor Existing
1 : 100

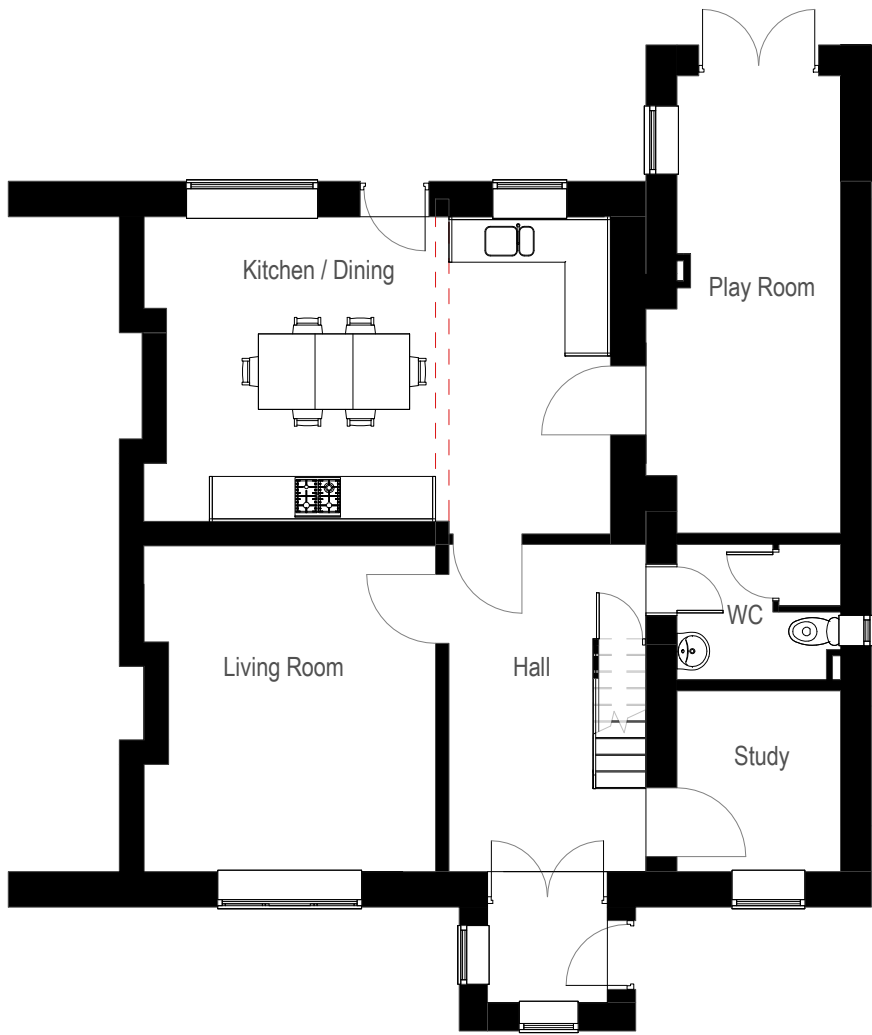

Ground Floor Proposed GA
1 : 100

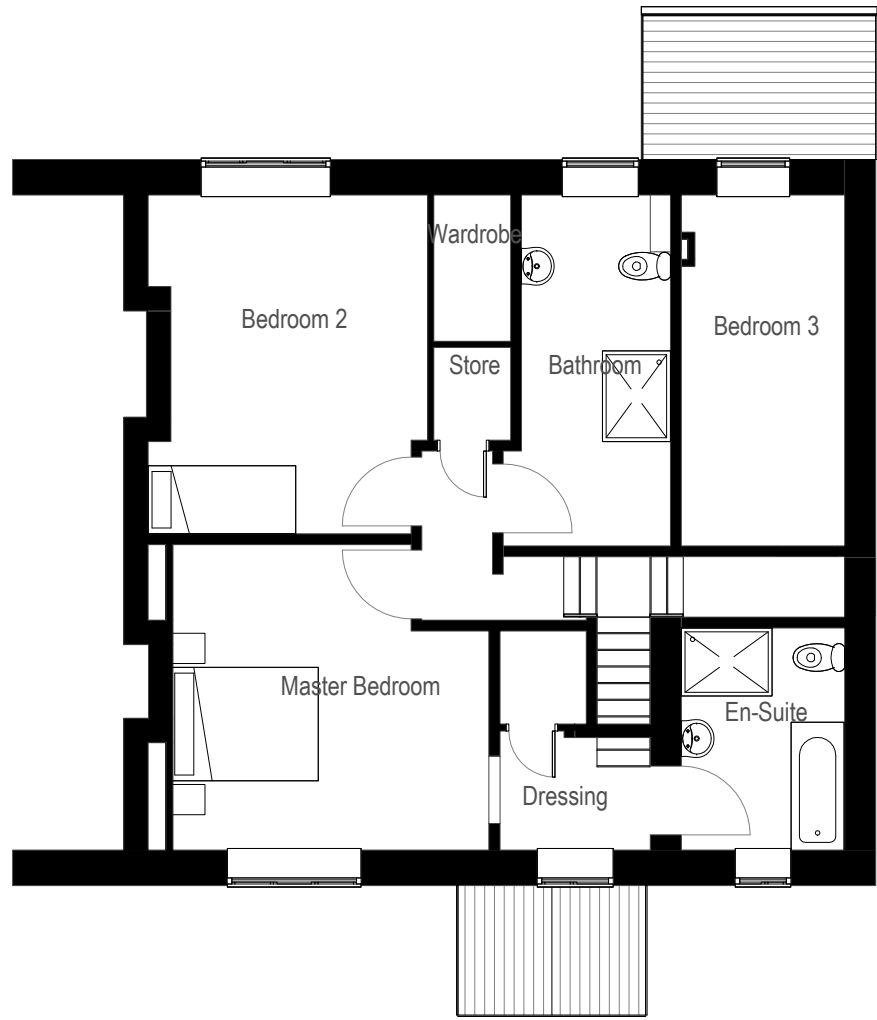

First Floor Existing
1 : 100

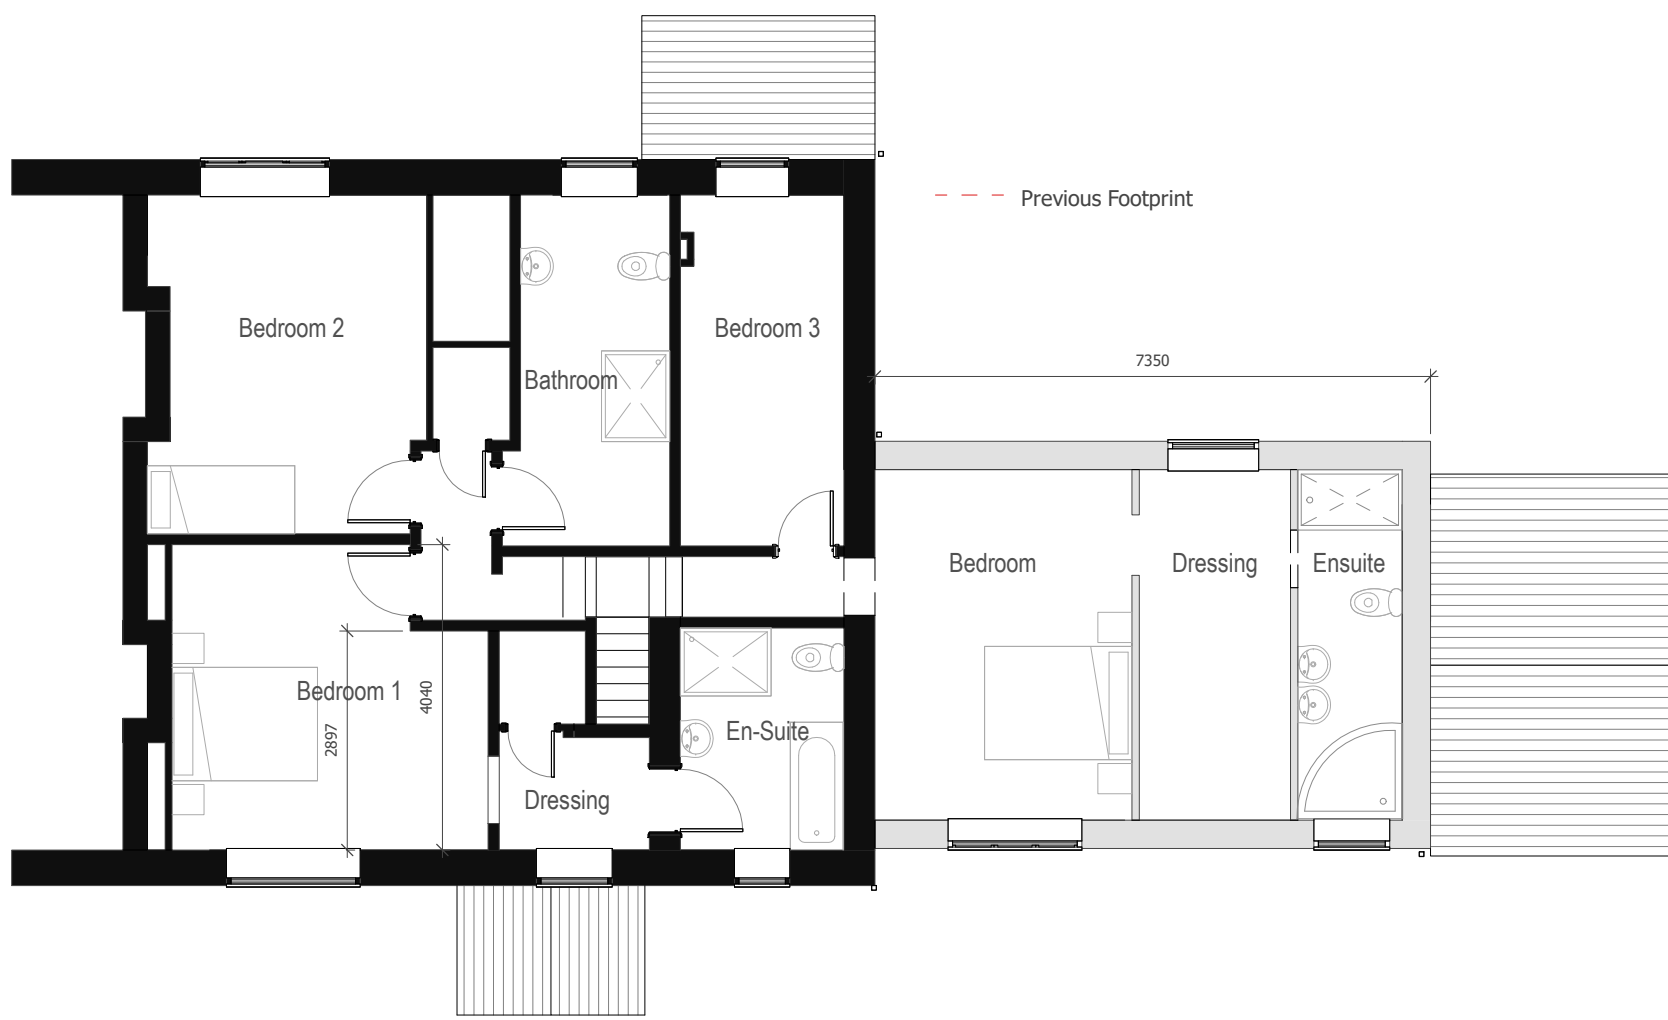

First Floor Proposed GA
1 : 100

2	Reduced Extension width	LS	11/08/2023
1	Small amendment to footprint and elevations for variation submission	LS	18/05/2023

Rev	Revision History	By	Date
-----	------------------	----	------

Client:
David Boyle

Drawing:
Existing & Proposed GA Plans

Drawing Number:
C2046-PL-200-01

Scale: 1 : 100	Size: A2	Date: 04/04/23
Drawn: LS	Checked: JW	Rev: 2
Status: CONSTRUCTION		



C2046 - Rose Hill Cottage

www.quantumgroupnw.co.uk
info@quantumgroupnw.co.uk