


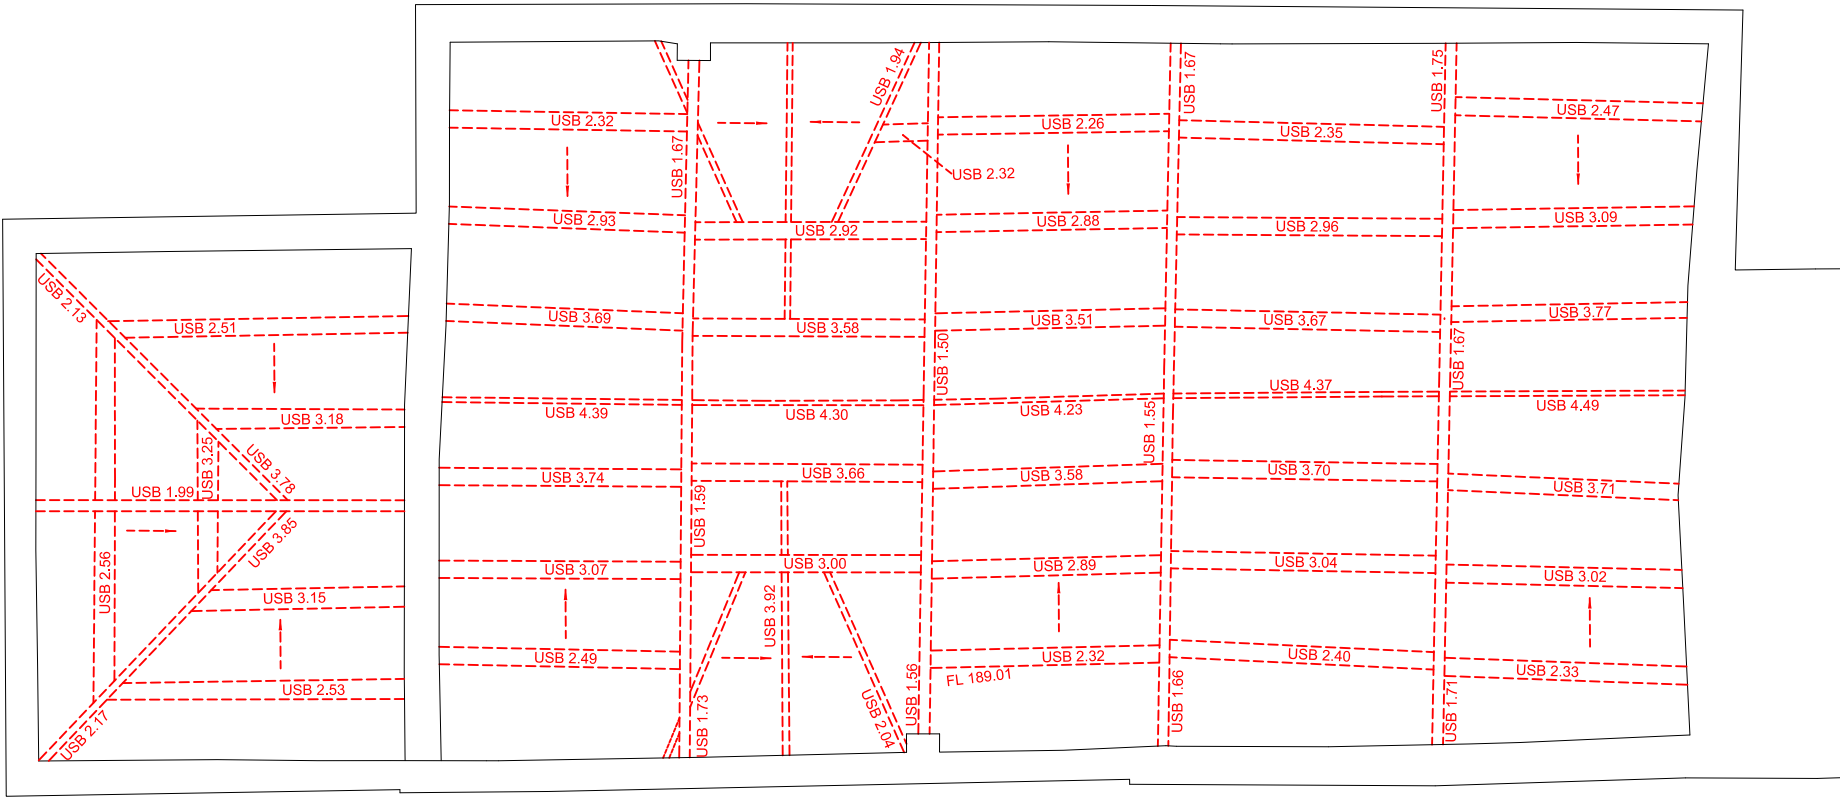

The existing roof is to be re-built. Red dotted lines show existing beams to be re-used if possible.

Please note the Heritage Assessor has stated in his Heritage Statement that the trusses are not original, and the effect of their replacement is not considered to be adverse.

HNA architects
Architecture | Planning | Design

DO NOT SCALE.
COPYRIGHT REMAINS WITH HNA ARCHITECTS Ltd.

RIBA 
Chartered Practice

