

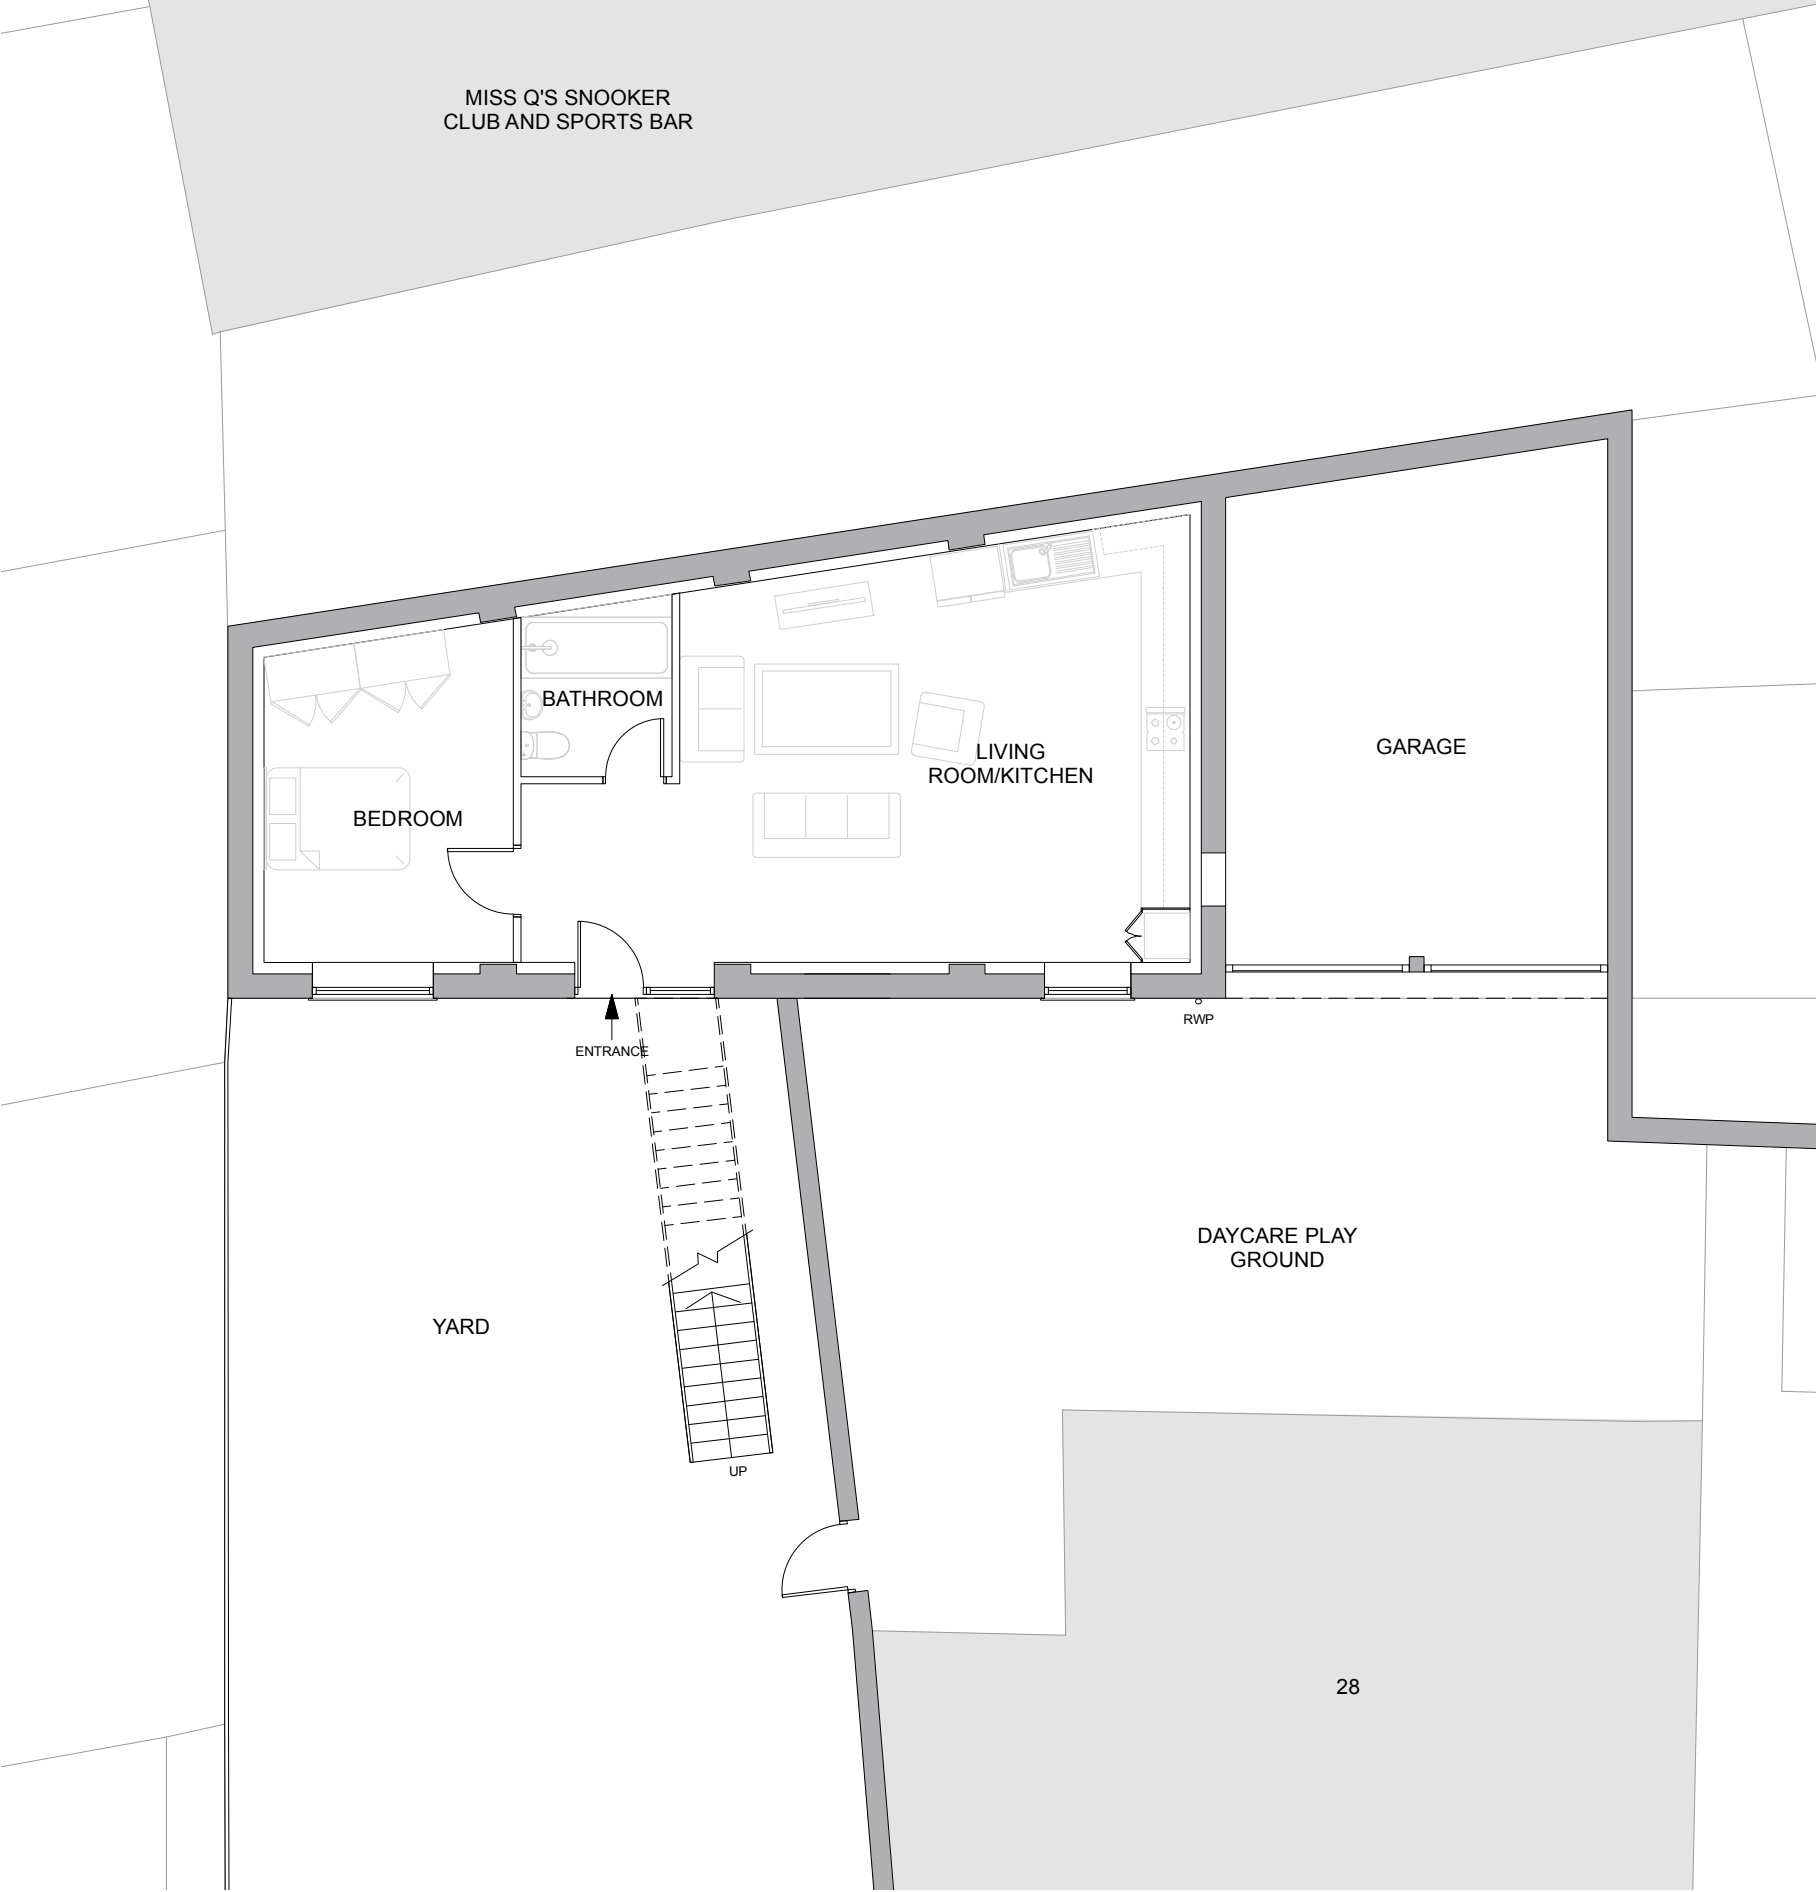


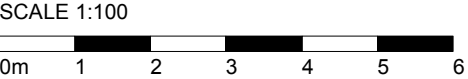

GROUND FLOOR (FLAT 1) ACCESS PLAN

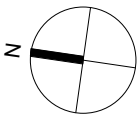

NO DIMENSIONS ARE TO BESCALED FROM THIS DRAWING. ALL DIMENSIONS AND SIZES TO BE CHECKED ON SITE. NORTH POINTS SHOWN ARE INDICATIVE

SITE SPECIFIC HAZARDS

IN ACCORDANCE WITH THE REQUIREMENTS OF THE CDM REGULATIONS 2015 THE FOLLOWING SIGNIFICANT RESIDUAL HAZARDS HAVE NOT BEEN DESIGNED OUT OF THIS PROJECT AND MUST BE TAKEN INTO CONSIDERATION BY CONTRACTORS PLANNING TO UNDERTAKE THEWORKS SHOWN ON THIS DRAWING

Note:
Drawing based on site measurements and subject to detail building survey by surveyor

Key:

- Existing walls
- Retrofit/Internal walls and roof

REV. A 23.07.16 Updated drawing following Planner's comments

REV.	DATE	NOTES	INIT.
------	------	-------	-------

CLIENT/PROJECT

SAMIRA ALI ANSARI
28 CHURCH STILE, ROCHDALE

DRAWING TITLE

GROUND FLOOR ACCESS PLAN

STATUS
PLANNING

DATE	DRAWN BY	SCALE @ A3
JUNE '23	-	1:100

PROJECT NUMBER	TYPE & NUMBER	REVISION LETTER
----------------	---------------	-----------------

DRAWING NO.	115	203	A
-------------	-----	-----	---