


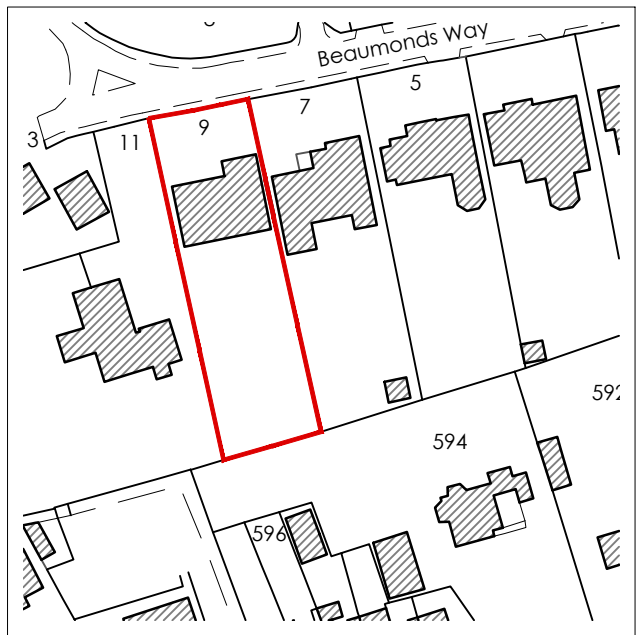

Site Location Plan

Scale: 1:1250



Key

Site Boundary



REV	Notes	Date	By
CRISP architecture Email: studio@crisparchitecture.co.uk Chartered Institute of Architectural Technologists Chartered Practice			
Project: 9 Beaumonts Way, Bamford Rochdale, OL11 5NL			
Drawing Title: Existing Block Plan			
Project No: 2347		File Identifier:2347_72_08	
Drawing No: 72_08		Revision:	
Drawn By: SMH		Checked By:SMH	
Scale: 1:200 @ A3		Date: 08/09/2023	
Purpose of Issue: FEASIBILITY			
Drawing Status: PLANNING			