



ARCHITECTURE

www.m1architecture.co.uk
T:0161 327 2011
M:07506237914

House Extension


12 New Barn Ln OL11 3QB

2327

01.

Site Plan
Existing

1:200@A3

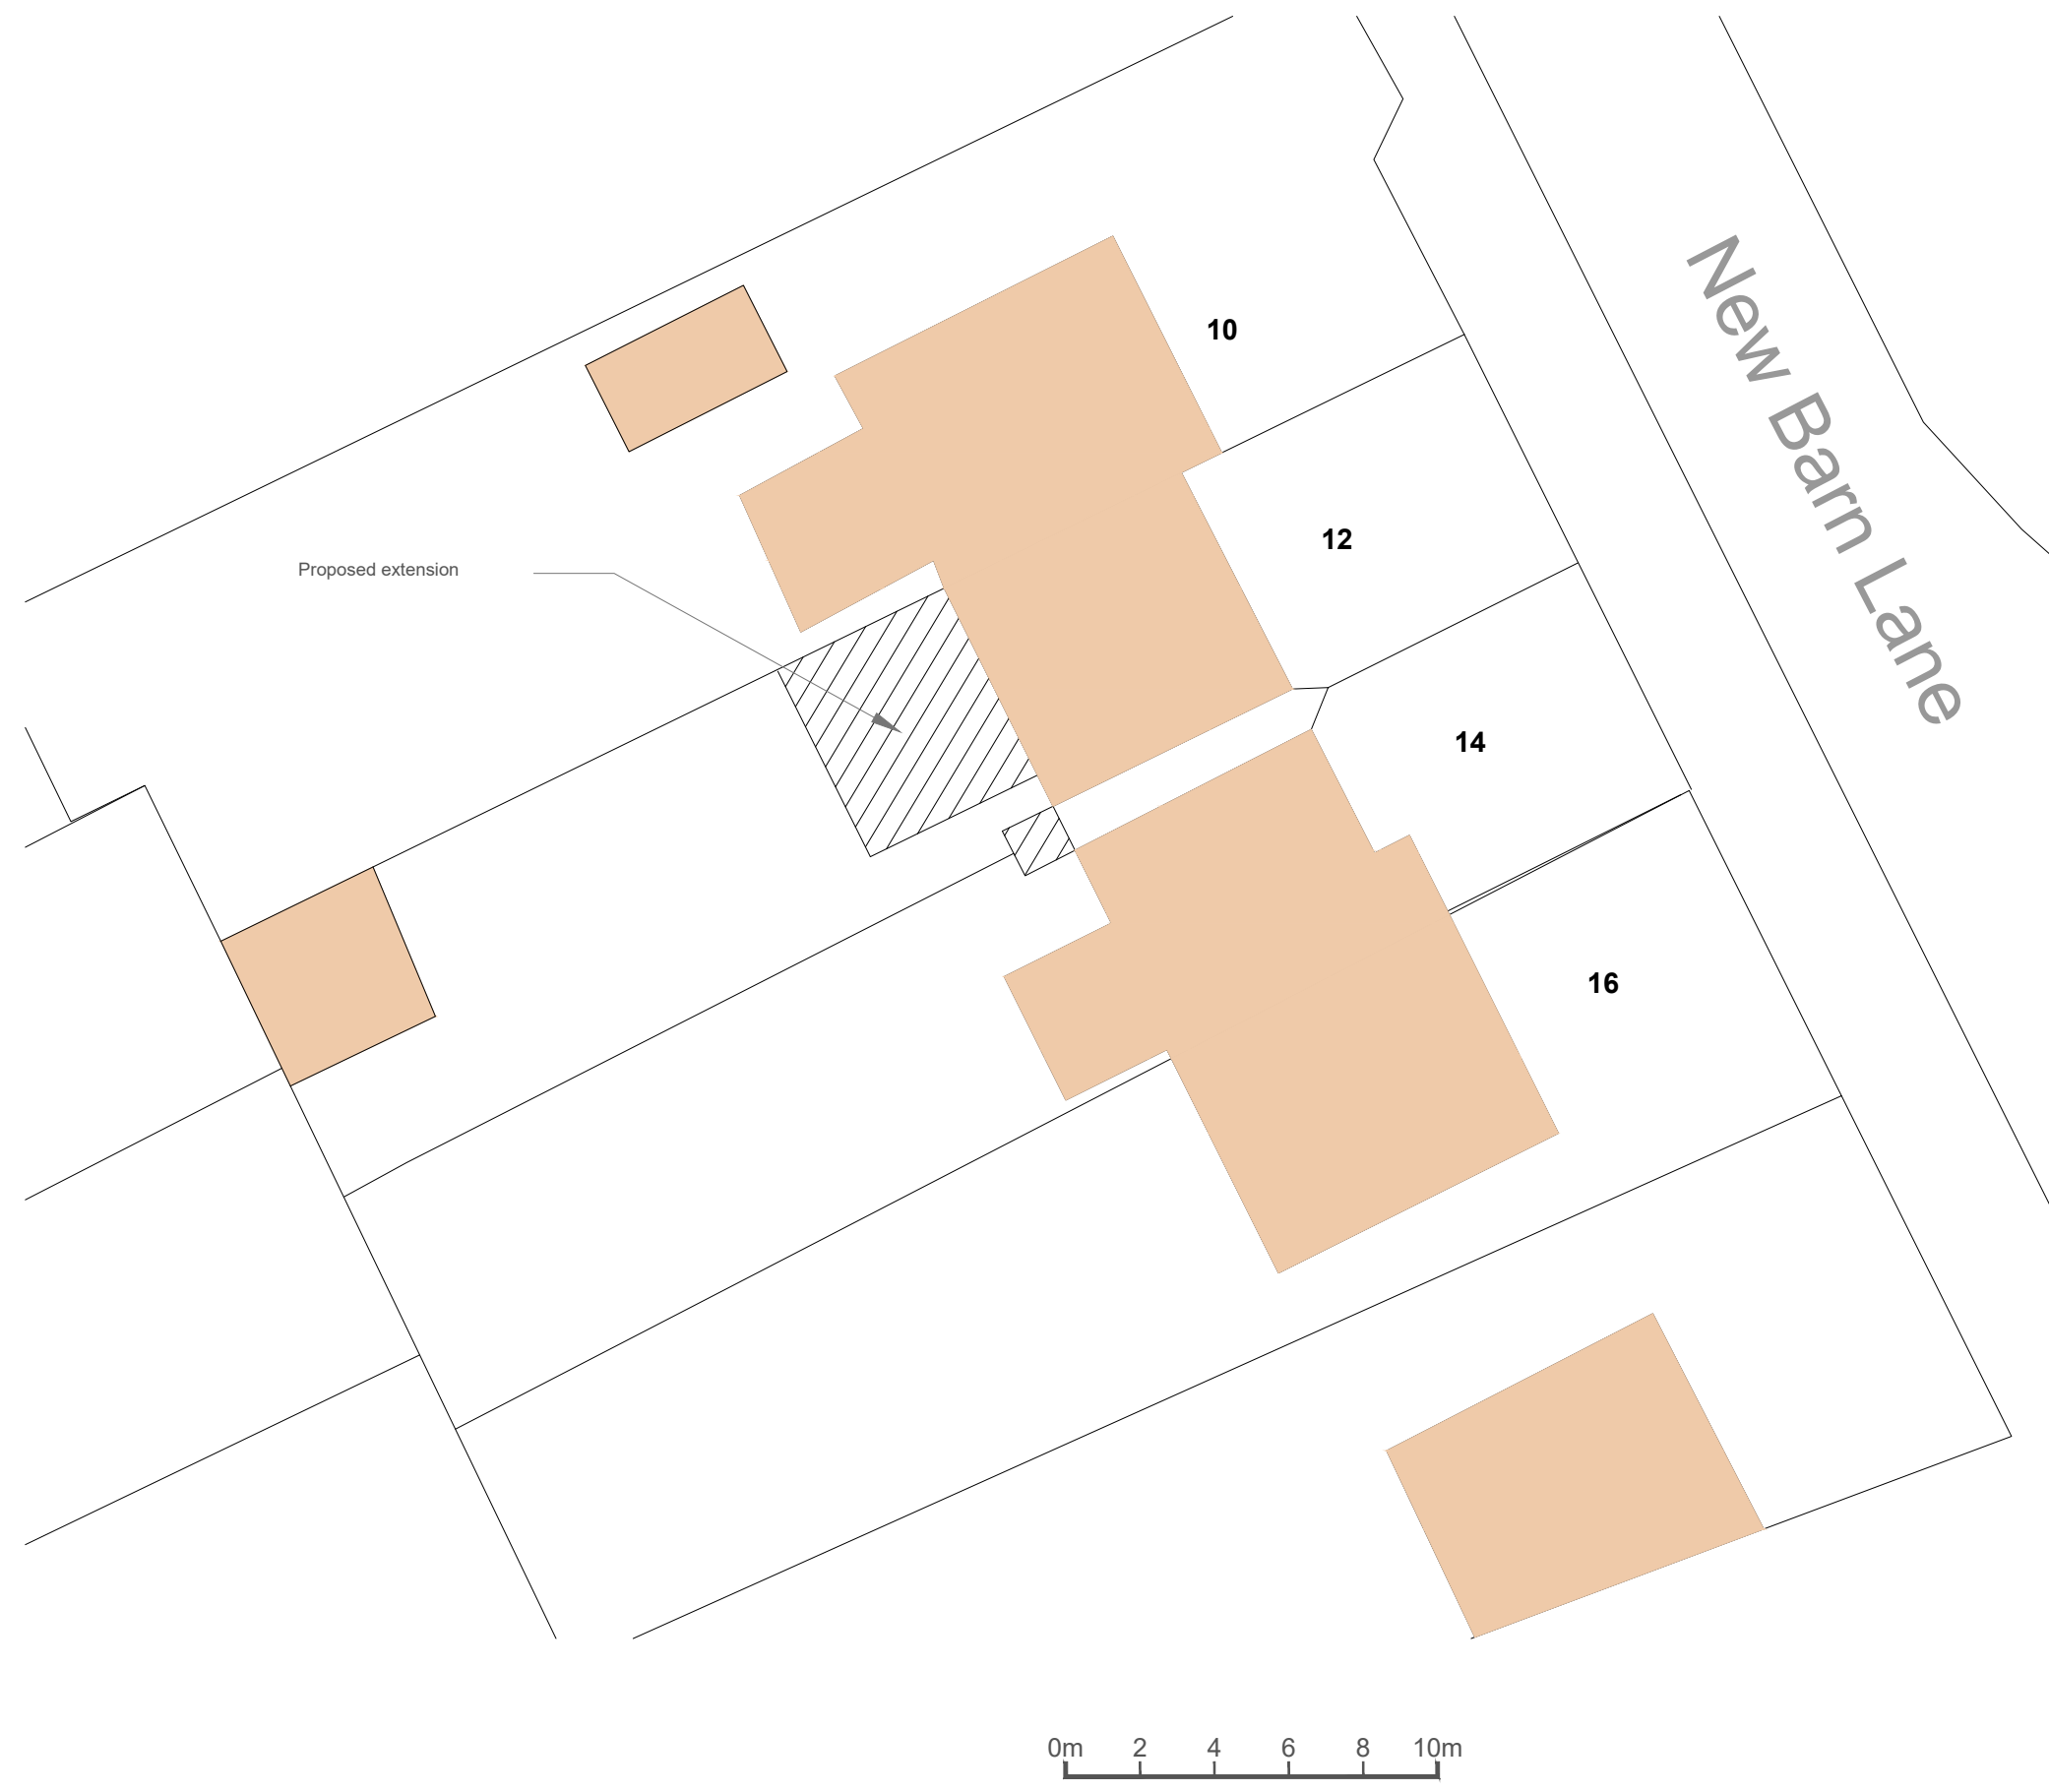

ARCHITECTURE
www.m1architecture.co.uk
T:0161 327 2011
M:07506237914

House Extension
12 New Barn Ln OL11 3QB

2327
S1.

Site Plan 1:200@A3
Proposed