

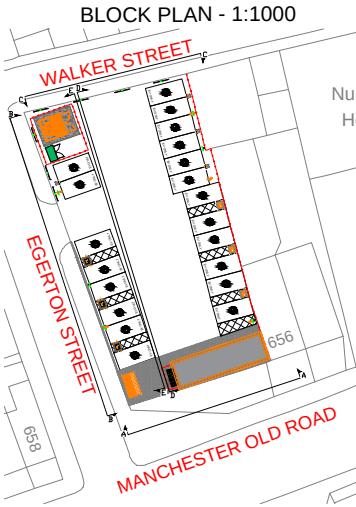
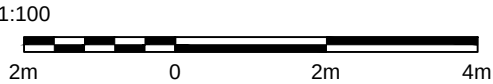
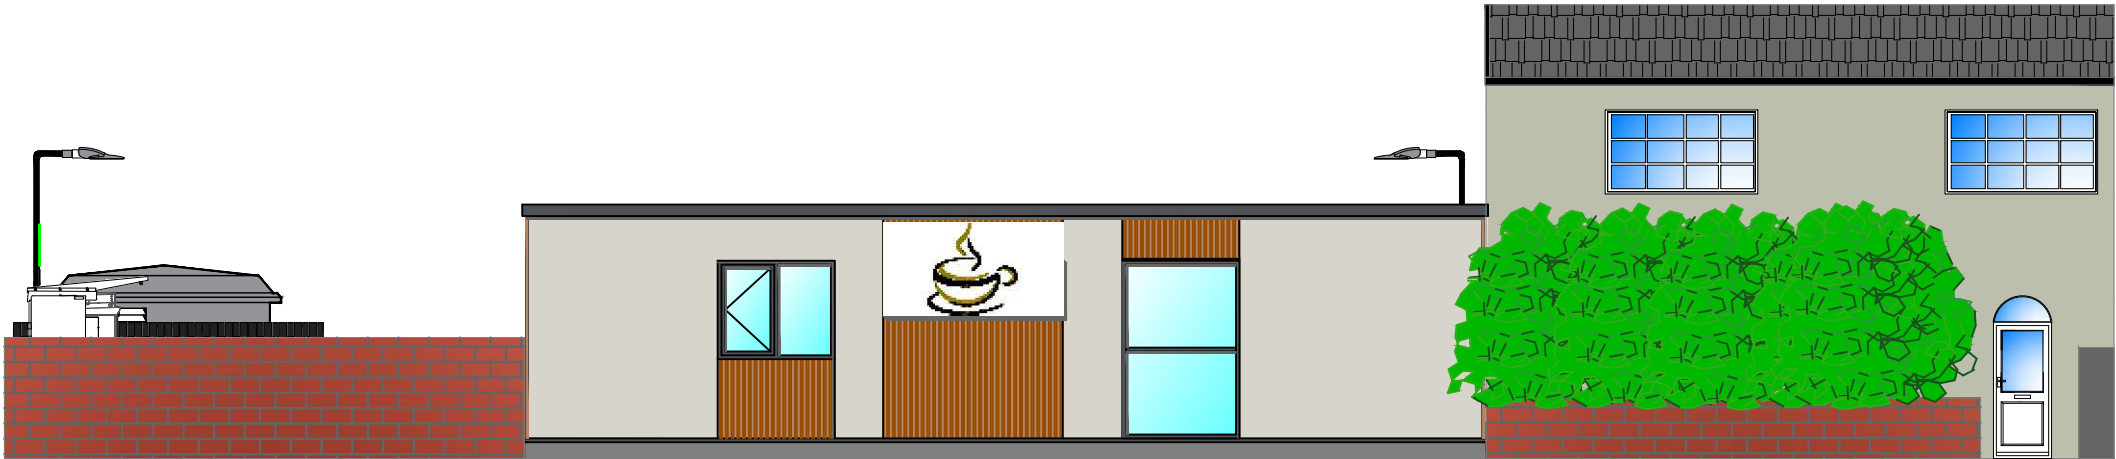


ELEVATION A-A

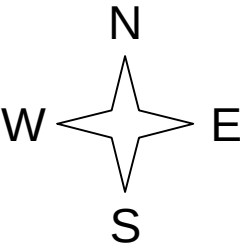

ELEVATION B-B

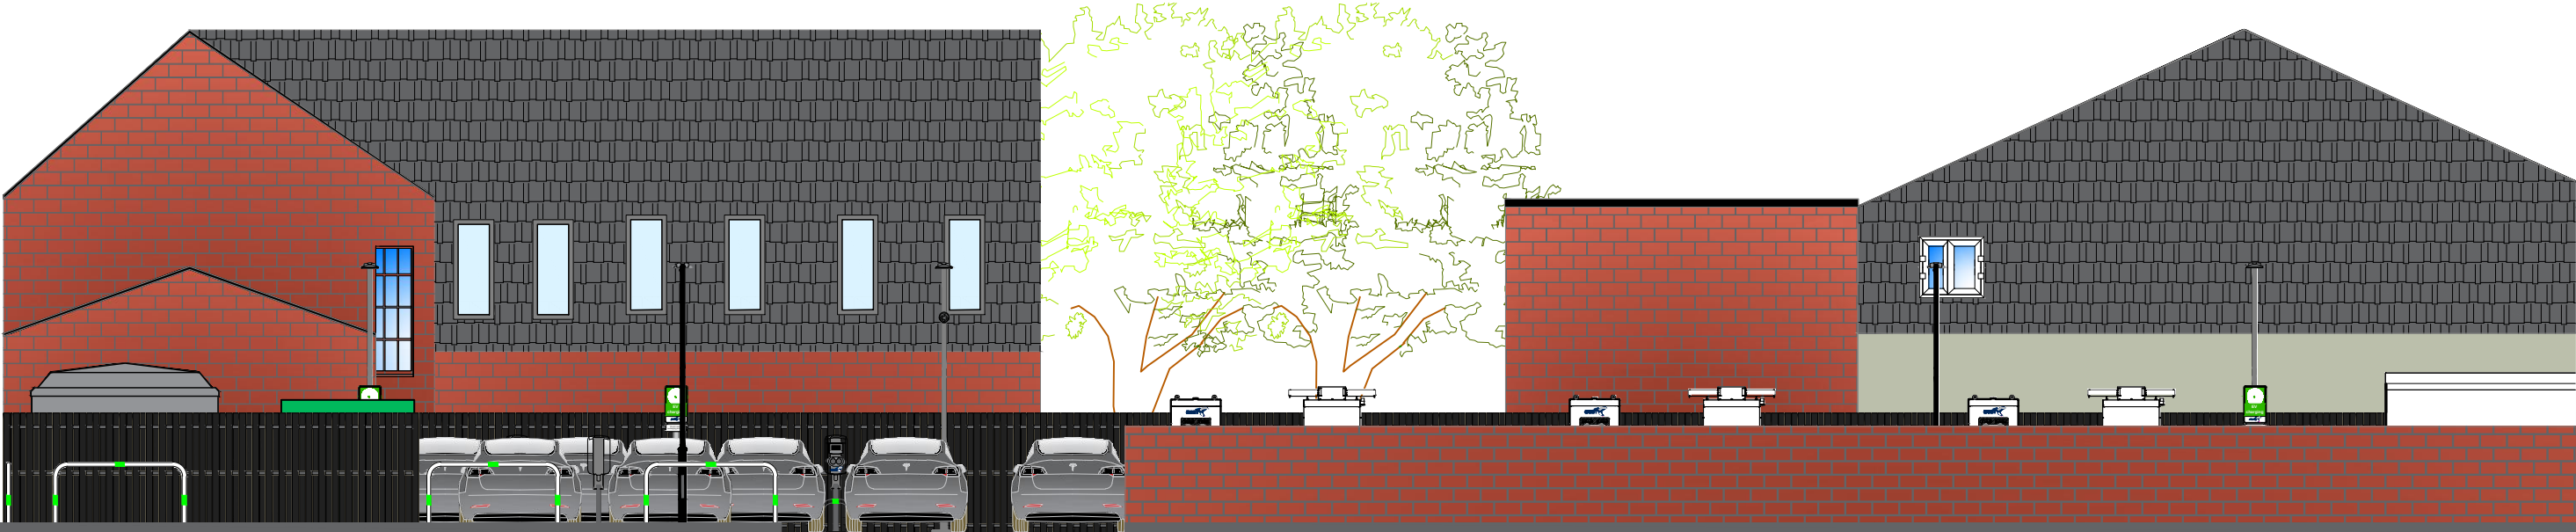

|     |          |    |                                            |     |     |
|-----|----------|----|--------------------------------------------|-----|-----|
| C   | 16/07/24 | MM | Changed Elevation/Proposed Layout/Finishes |     |     |
| B   | 13/06/24 | MM | Changed Elevation/Duct Design/BYD 160kW    |     |     |
| A   | 29/04/24 | MM | New Design                                 |     |     |
| REV | DATE     | BY | DESCRIPTION                                | CHK | APD |

**ZEST**

Zest Eco Ltd, Bond House, The Bourse,  
Boar Lane, Leeds, LS1 5EN  
web—Zest.uk.com email—operations@zest.uk.com

CLIENT  
—

DESIGN  
ZEST

SCALE  
1:100

DATE  
APR'24

DRAWN  
MM

CHECKED

APPROVED

SHT  
A3

DRAWING No.  
ZST—0000—09

PROJECT  
MANCHESTER OLD ROAD, MANCHESTER  
M24 4QD

TITLE  
SITE PROPOSED ELEVATION 1