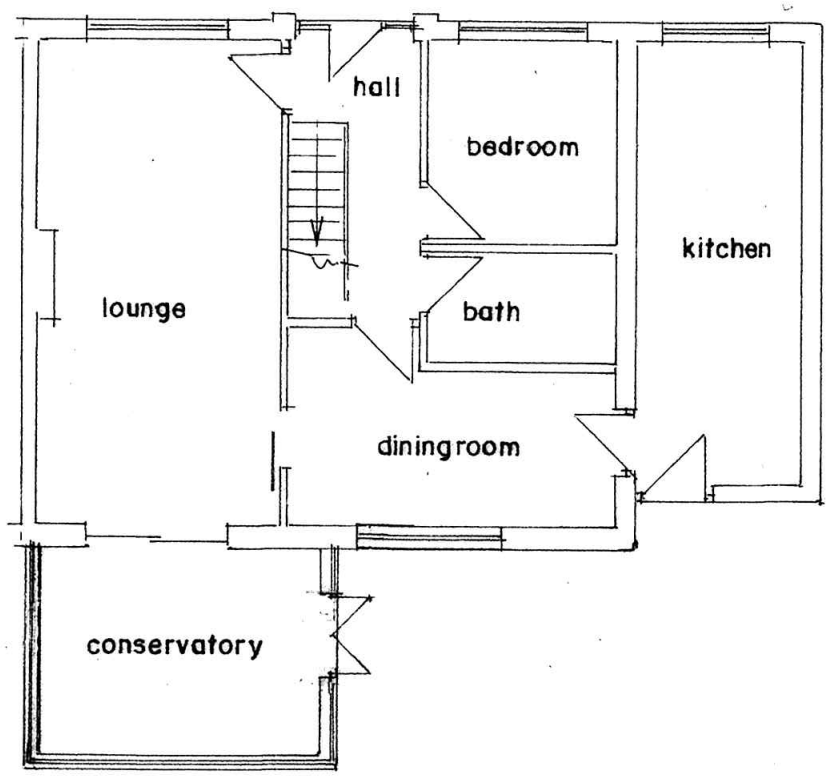

GROUND FLOOR PLAN
(EXISTING)

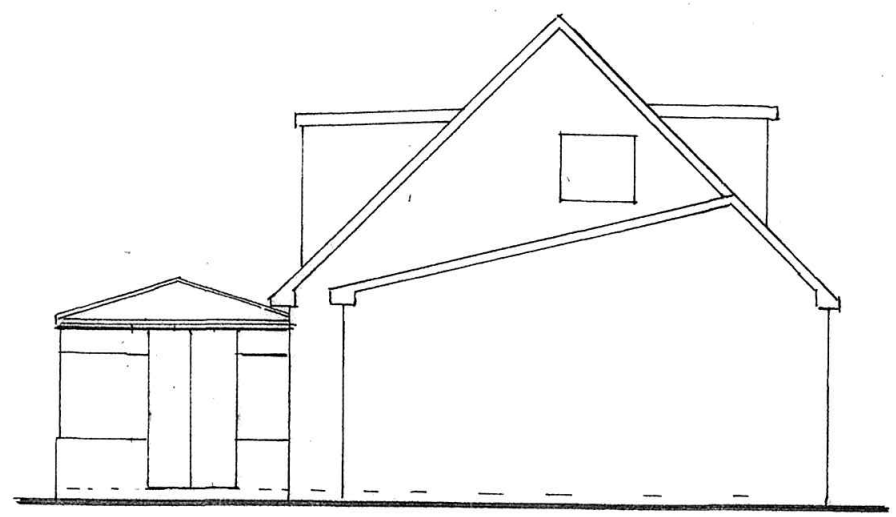

SIDE ELEVATION
(EXISTING)

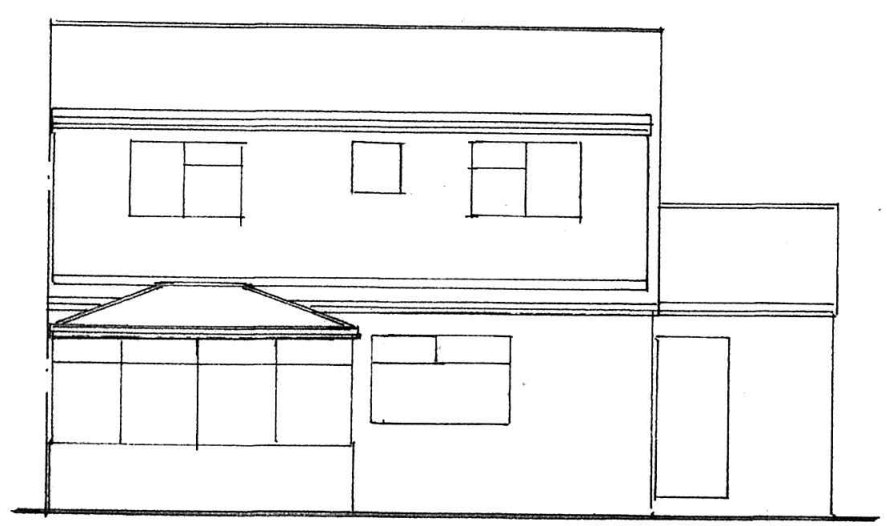

REAR ELEVATION
(EXISTING)

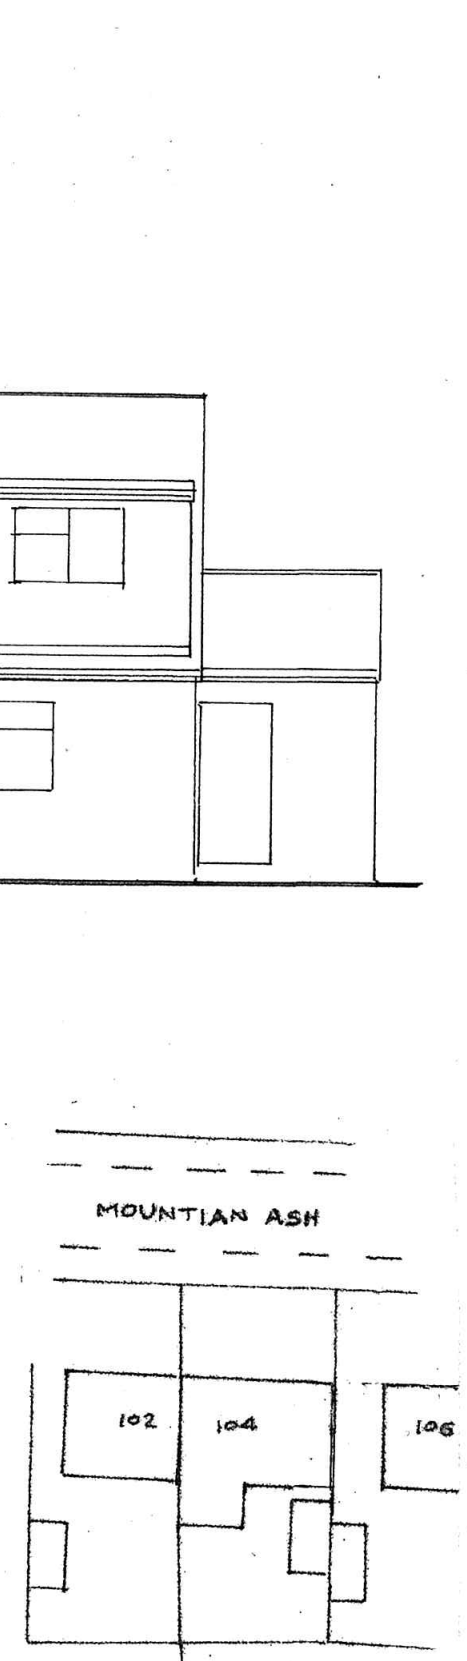

SITE PLAN (EXISTING)
SCALE 1:500

BUILDING DESIGN SERVICES
M. FAROOQ
6 Stock Close, Shawclough, Rochdale OL12 6BB
Tel: 01706 712231 Mob: 07967605763

PROPOSED CONSERVATORY EXTENSION AT REAR OF 104 MOUNTAIN ASH ROCHDALE OL12 7JF

For: Mr MOHAMMED SAJID

Plan	*Scale 1:100*	**1270B /1**
Elevation	*Scale 1:100*	

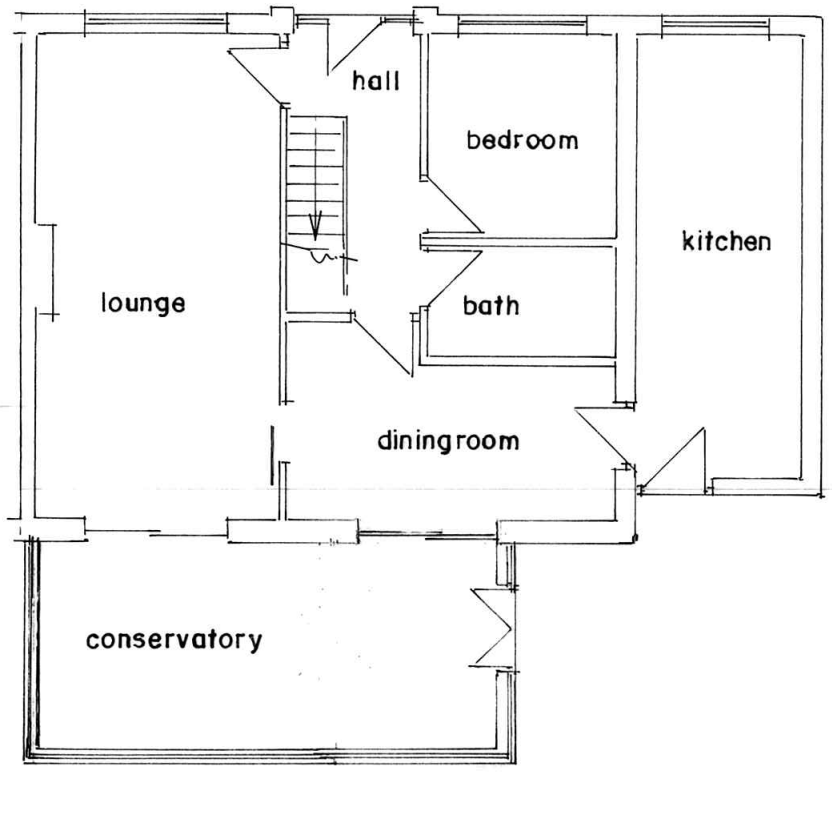

GROUND FLOOR PLAN
(PROPOSED)

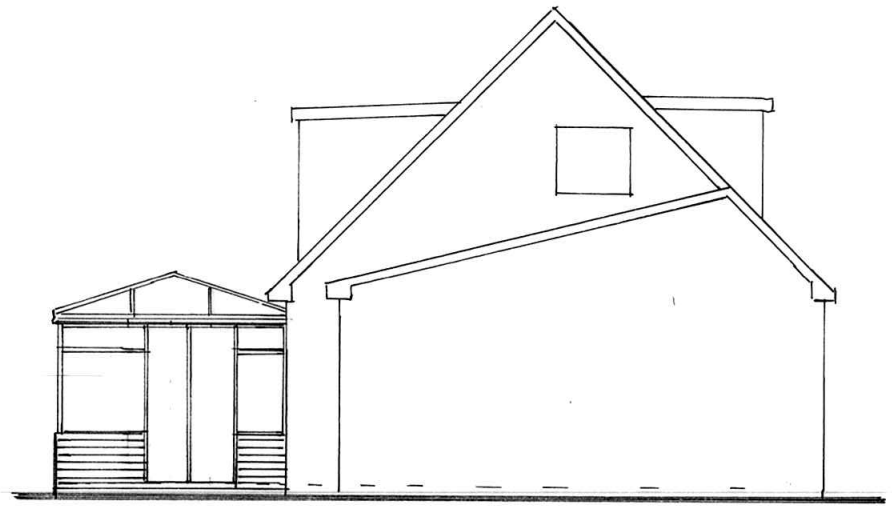

SIDE ELEVATION
(PROPOSED)

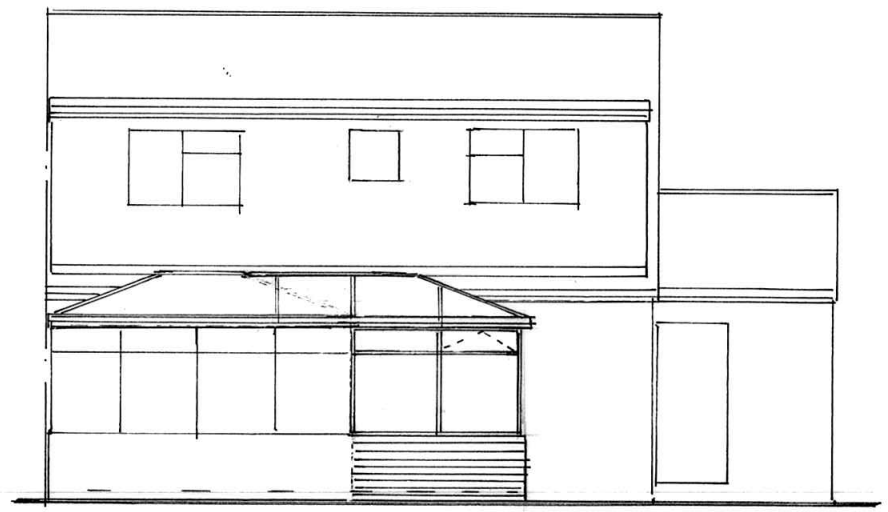

REAR ELEVATION
(PROPOSED)

SITE PLAN (PROPOSED)
SCALE 1:500

BUILDING DESIGN SERVICES
M. FAROOQ
6 Stock Close, Shawclough, Rochdale OL12 6BB
Tel: 01706 712231 Mob: 07967605763

PROPOSED CONSERVATORY EXTENSION AT REAR OF 104 MOUNTAIN ASH ROCHDALE OL12 7JF

For: Mr MOHAMMED SAJID

Plan	*Scale 1:100*	**1270B /2**
Elevation	*Scale 1:100*	