




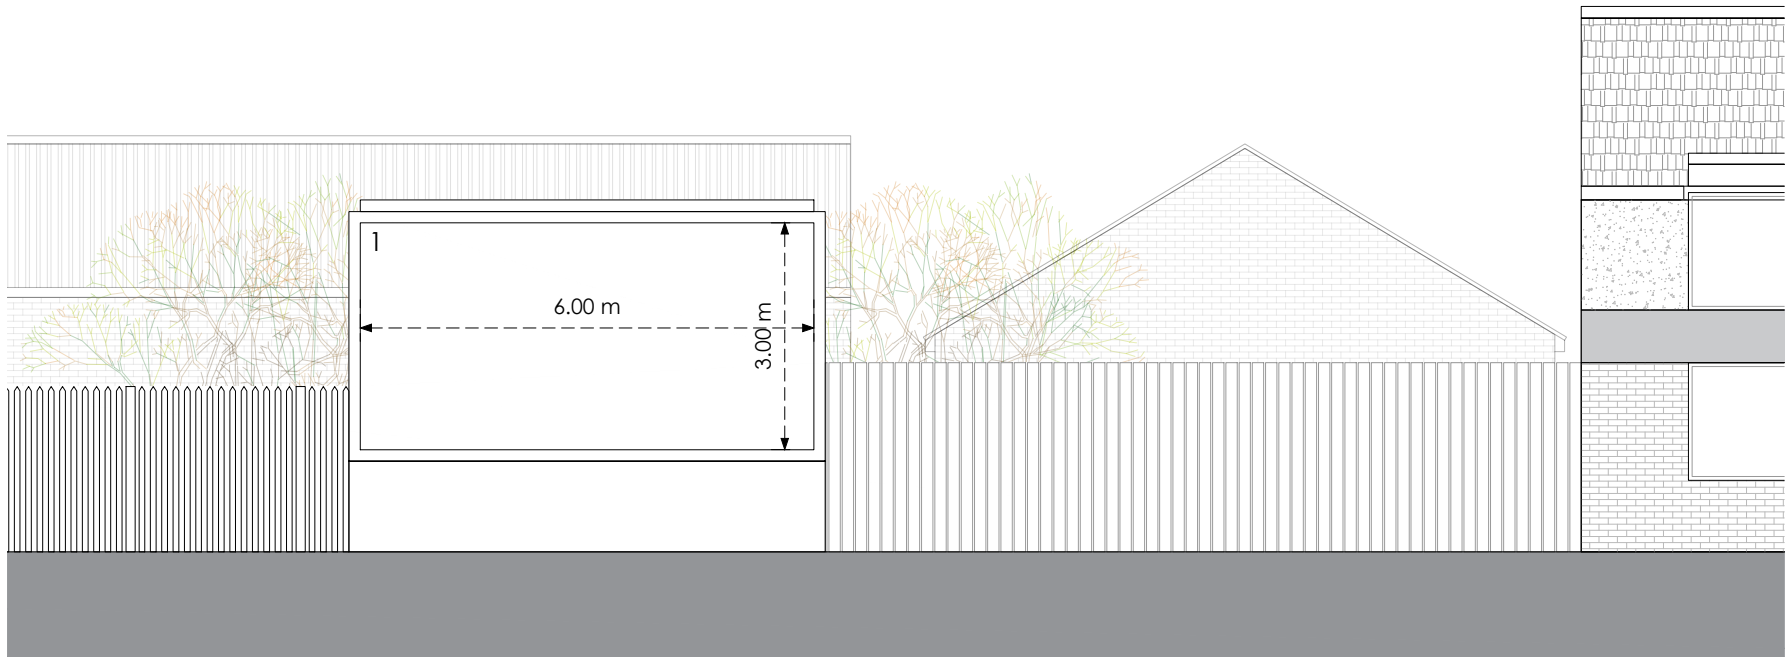


Front

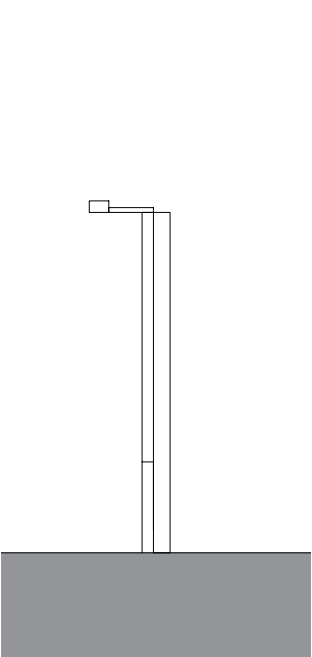

Side
Existing

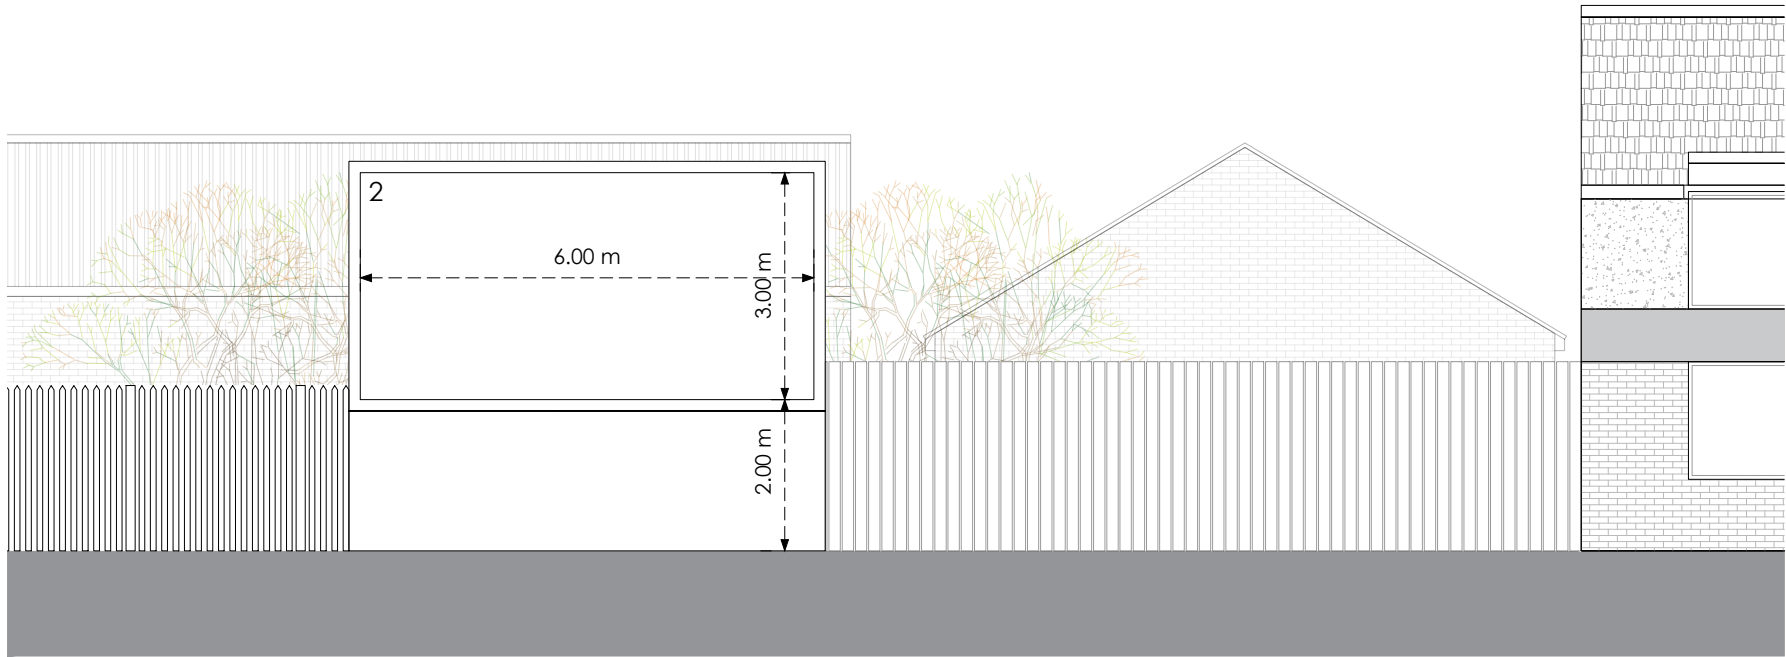

Front

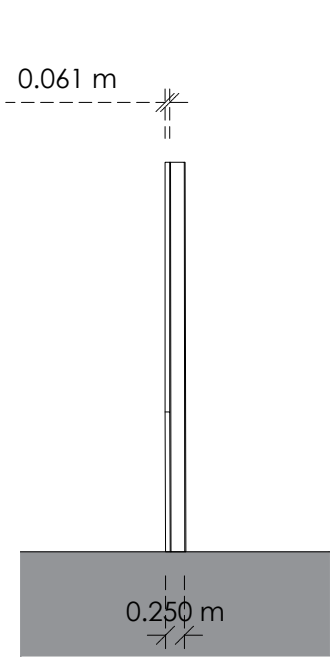

Side
Proposed

0 4m 8m

Title
Existing and Proposed Elevations

Address
Land At Manchester Street, Heywood,
Manchester, OL10 1PS

Client

Job No. 15614 **Issued** 24/08/22

Scale
1:100 @ A3

- Key**
- 1. Existing Illuminated Advertisement to be Removed
 - 2. Proposed Digital Display

All information is to be checked on site for accuracy and fit. Only drawings with WD status with the most recent revision are to be used for construction.