



1 Porposed Ground Floor
Scale: 1.75

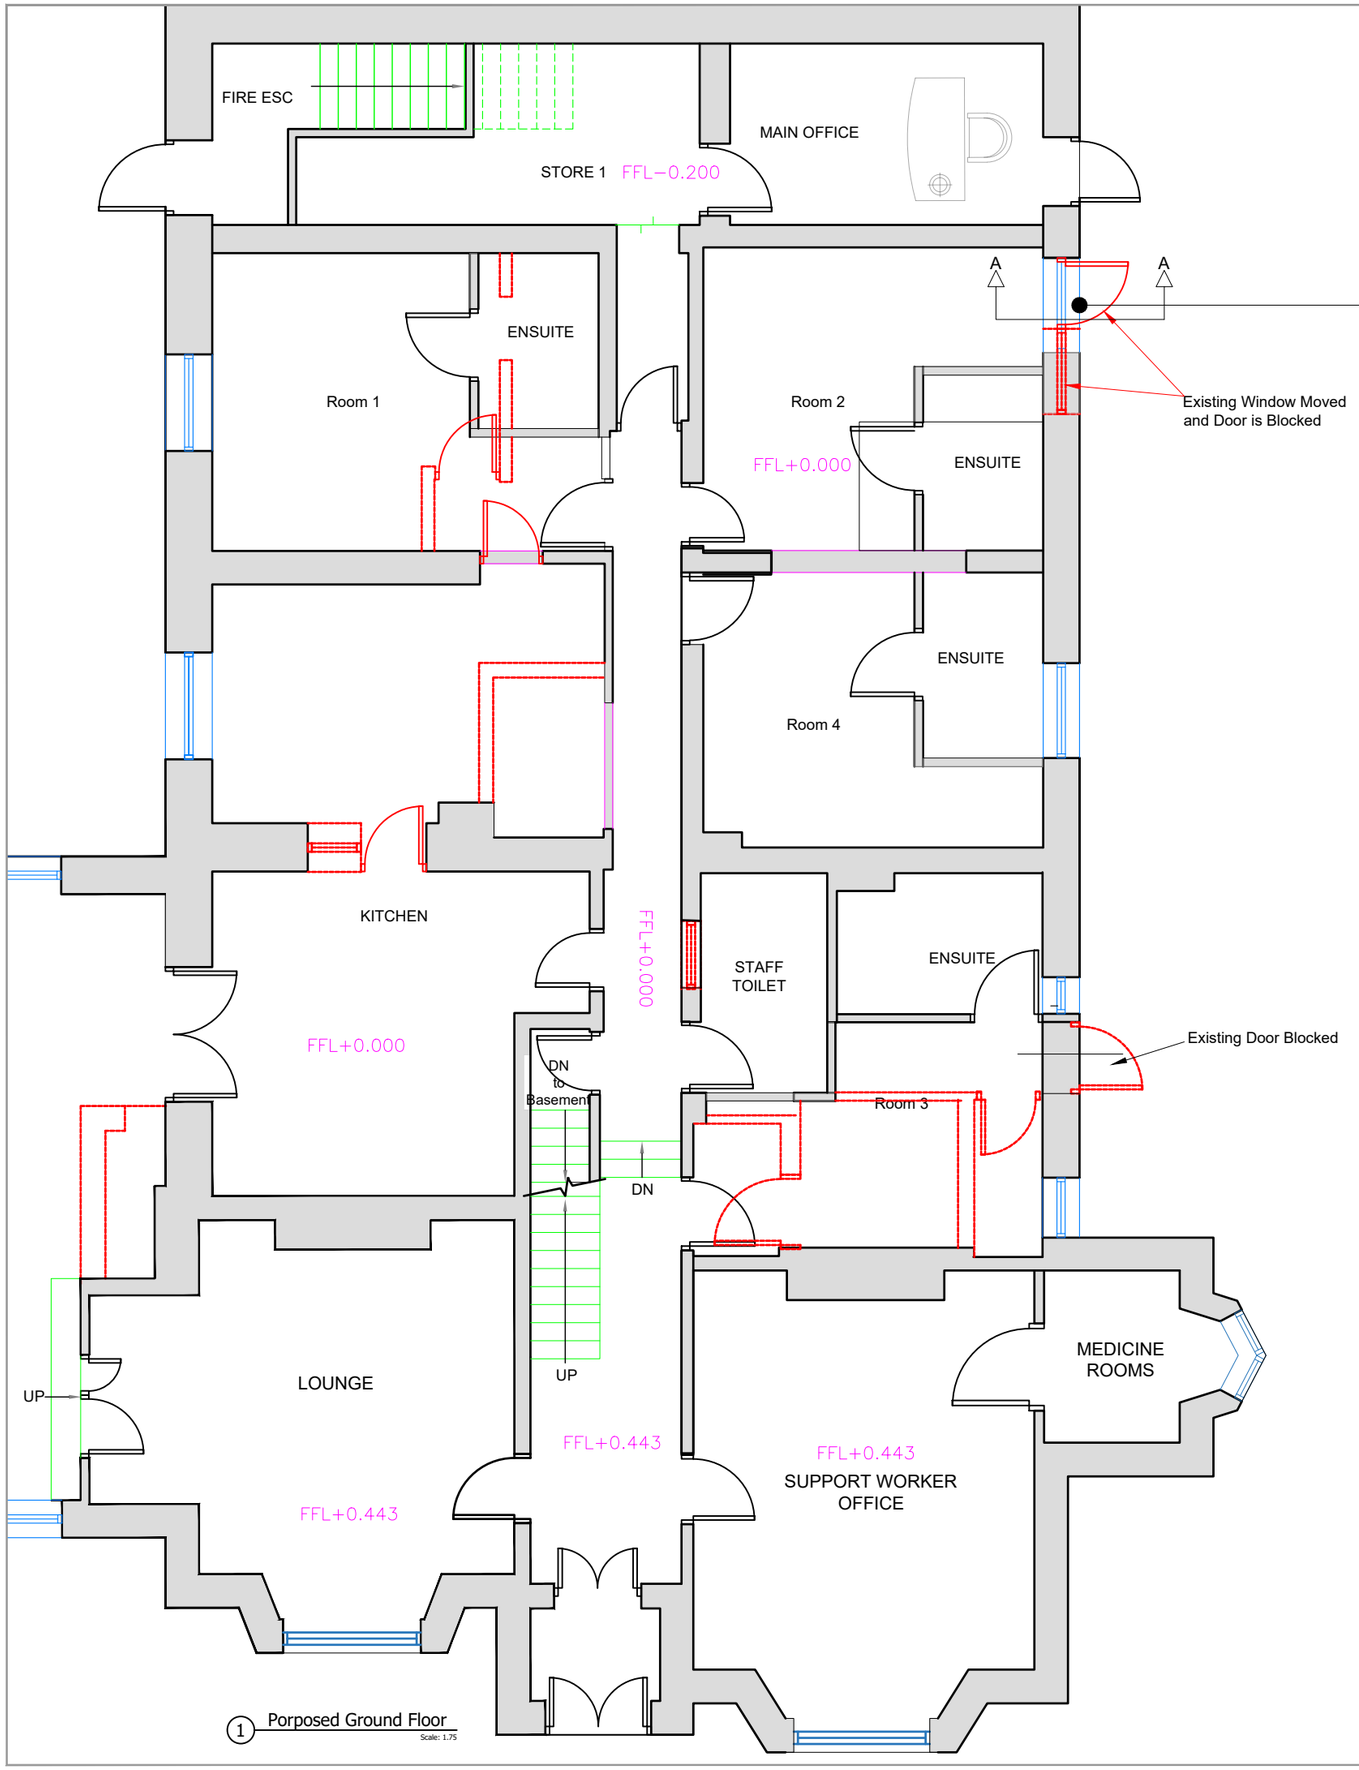

3 Proposed Window and Stone to Match Existing Colour

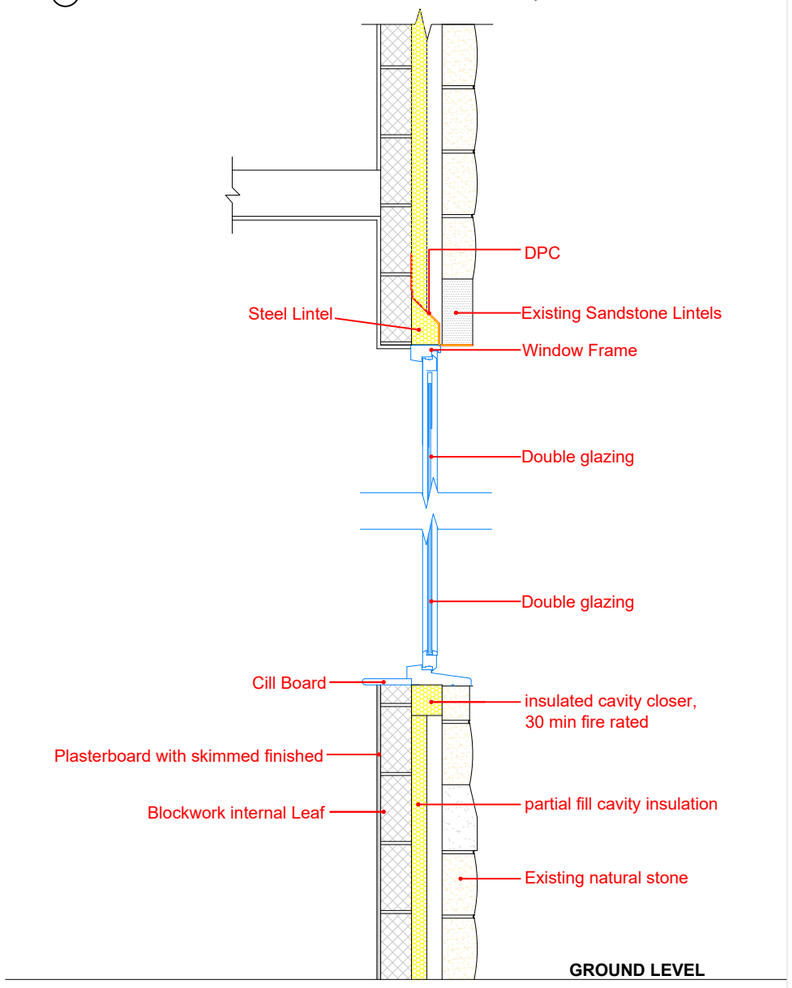

2 Cross Section Detail of a Window @ A-A
Scale: 1.20

RedSide
...the home of Healthcare Property Development

10a Goose Green,
Altrincham,
Cheshire, WA14 1DW
T: 0333 3580202, E:info@redside.org.uk

Moss Lodge

Moss Lodge
Kings Road
Rochdale,
OL16 5HW

Cross Section Detail of Window

Drawing No:	RCR012.007 B
Scale:	As on Paper@ A3
Issue Date:	03.04.2023
Drawn:	UBED
Checked:	--

Revision Notes

Date	Rev	By	Description
-- -- --	--	--	-

0 20cm 40cm 60cm
Scale 1:20

Notes
This drawing is the copyright of RedSide Capital Resources Ltd. No reproduction of this drawing is allowed without prior permission. All Drawings must be checked and verified prior to commencement of work on site. All dimensions are in millimeters, unless otherwise stated. Anyone using this drawing (e.g. Contractor, Client, Supplier) is to check all dimensions on site prior to carrying out work or ordering of materials.