

Do not scale off this drawing

All dimensions are to be checked on site and any discrepancies to be referred to the designer before proceeding. All levels to be checked on site All discrepancies between information shown on the drawings and the information in the specification to be referred to the designer prior to proceeding. All component sizes and references to be checked before ordering

Position of existing drain runs to be confirmed prior to proceeding and drains checked as necessary.

All relevant boundary positions are to be checked prior to proceeding

Building regulation drawings can be used for building estimates, however for an accurate quote builders must attend site as these drawings do not account for all aspects of the building works.



UPPER BARN
(120m2)

EXISTING TRUSS ROOF TIMBERS TO
BE CLEANED AND TREATED WITH
FIRE RESISTANT COATING.

EXISTING FLOOR TO BE SANDED
AND POLISHED


ALL EXISTING WALLS TO BE BOARDED
WITH 12.5mm PLASTERBOARD AND
SKIMMED WITH 3mm PLASTER

	2890.0
--	--------

2900.0

2890.0

2905.0

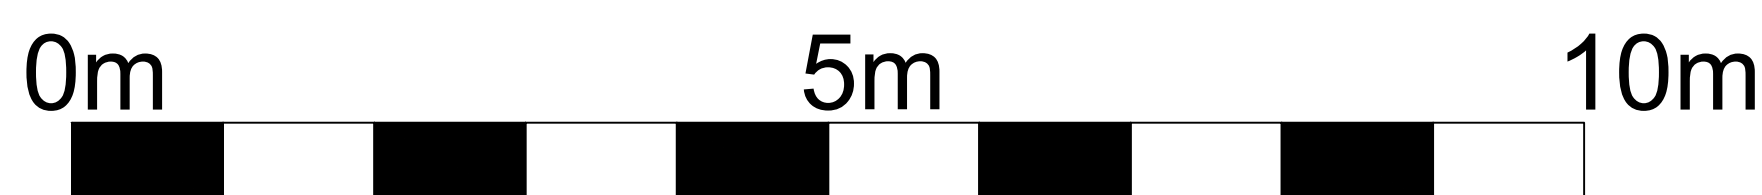

Rev	Description	Date	Bv	Chk
-----	-------------	------	----	-----

Status		Purpose for Issue	
Survey	☐	Tender	☐
Construction	☒	As Built	☐

Client
Safe Group
Unit 9, J2 Buisness Park, Bridge Hall Lane, Bury

Contract
Barn Conversion and New Office Building
The Barn, Doctor Fold Lane, Heywood

Drawing
Proposed Barn Plans 2

Drawing No.	TDS-25-196-09	Revision	/
Scales	1:50	Date	Feb '25
Drawn	ZTT	Checked	

