


The Copyrights to all designs and drawings are the property of Stantec. Reproduction or use for any purpose other than that authorized by Stantec is forbidden.
The Contractor shall verify and be responsible for all dimensions. DO NOT scale the drawing - any errors or omissions shall be reported to Stantec without delay.

[illegible]

Issued/Revision

Issue Status

Client/Project Logo

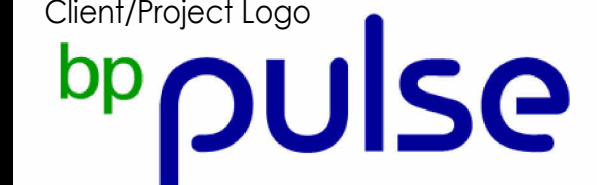

Client/Project
BP Pulse

Site 21 : Kingsway Retail Park Rochdale

Title
Site Location Plan


Project No.
333101444

Scale
As indicated

Revision
P2

Drawing No.

-021-A-10000

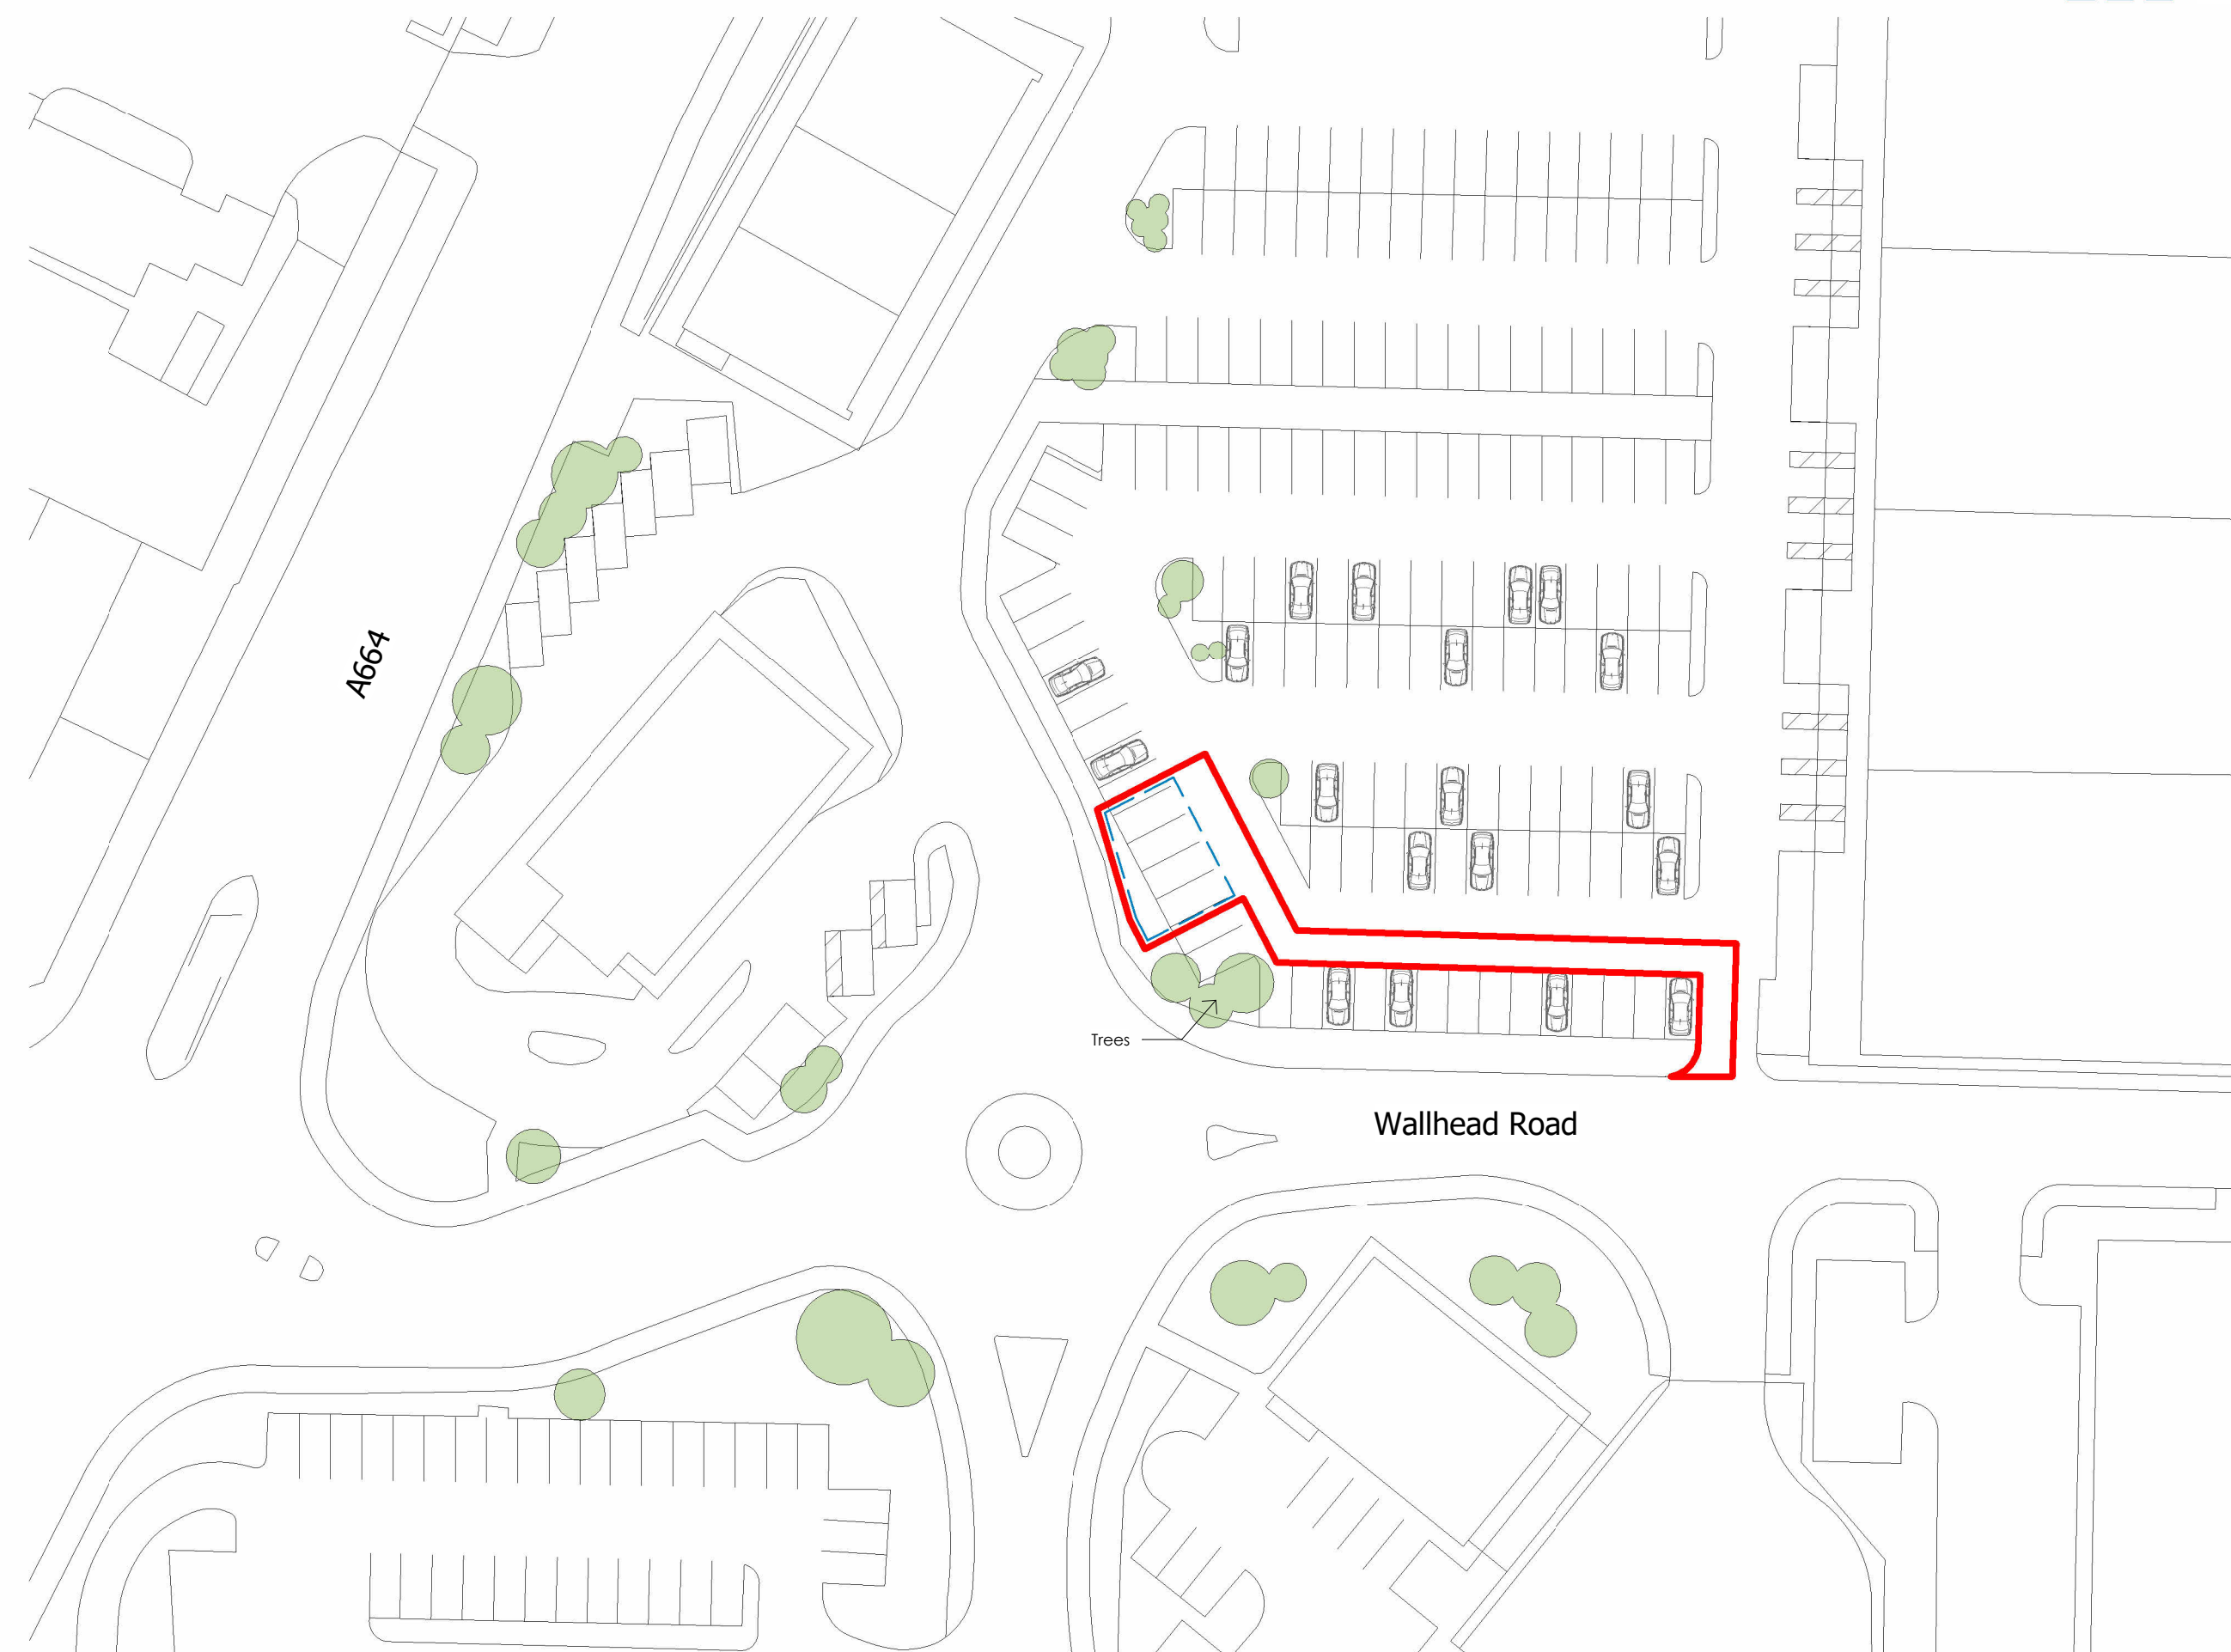

Site Location Plan
1 : 500

