


Property Boundary Line

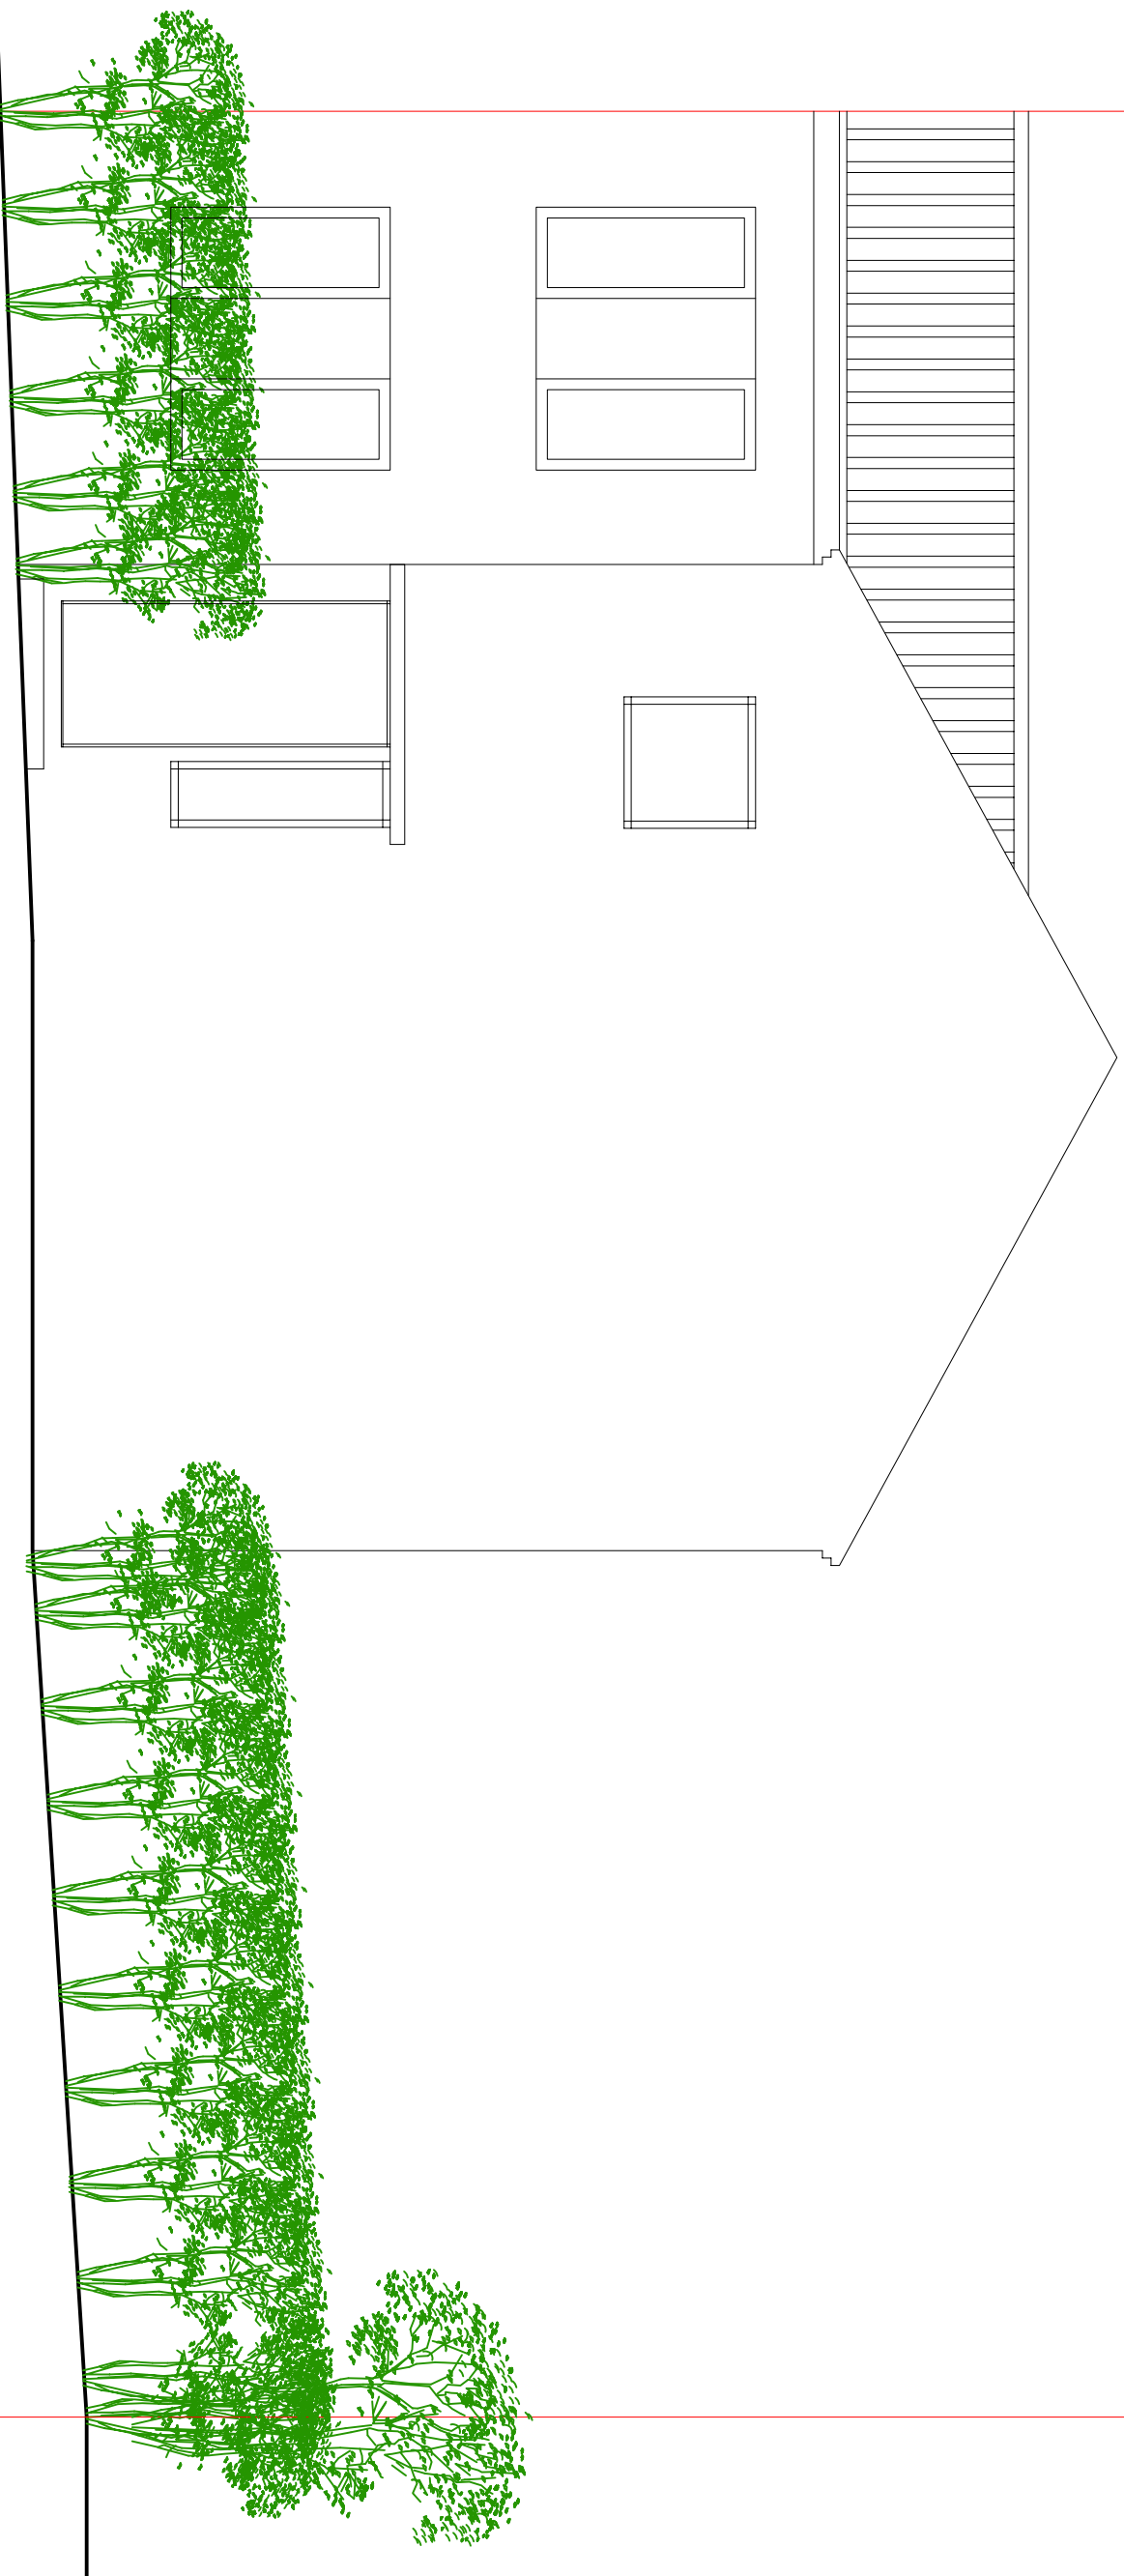

ELEVATION 'B'
(PRE-EXISTING)

Scale:- 1:50