



Existing

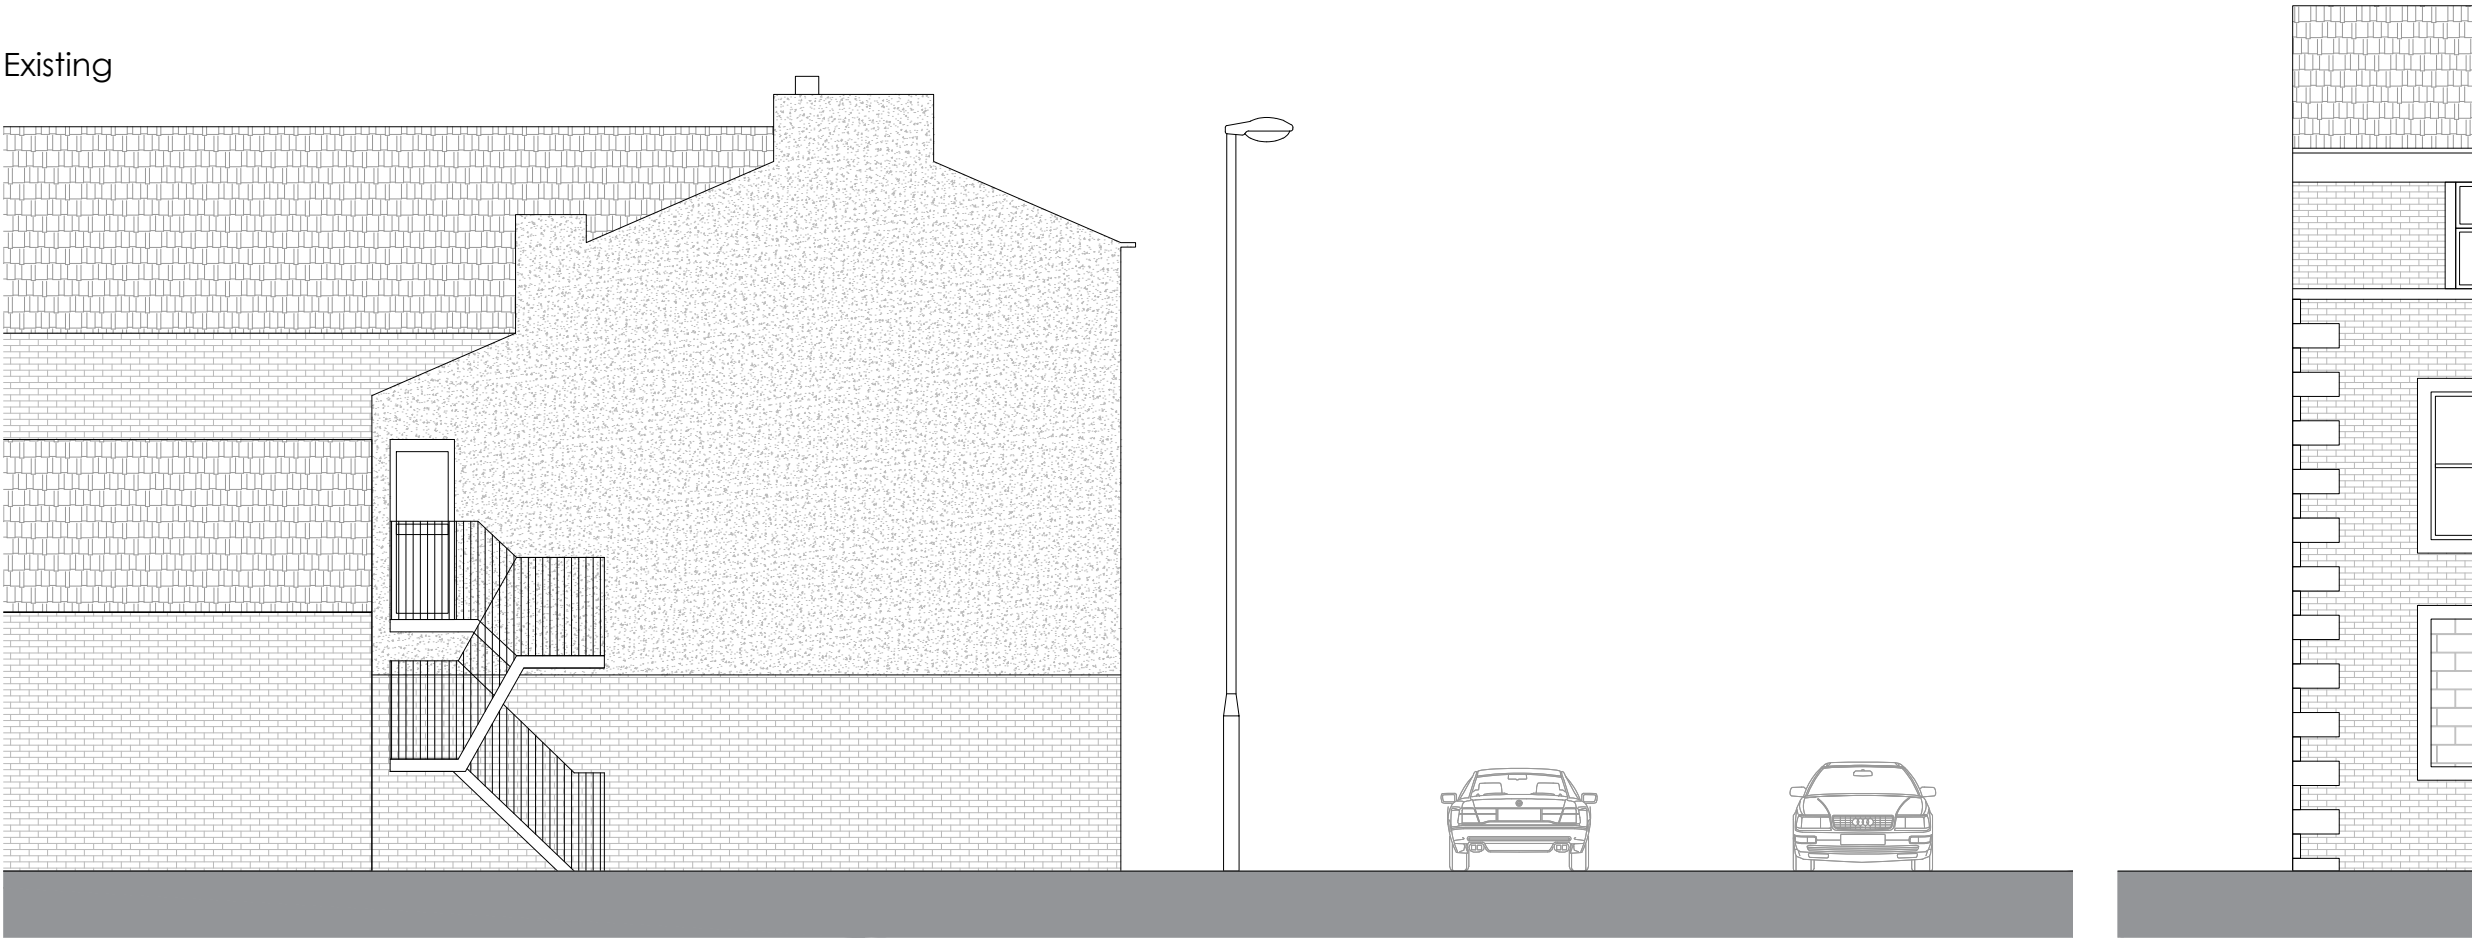

Front


Side

Proposed

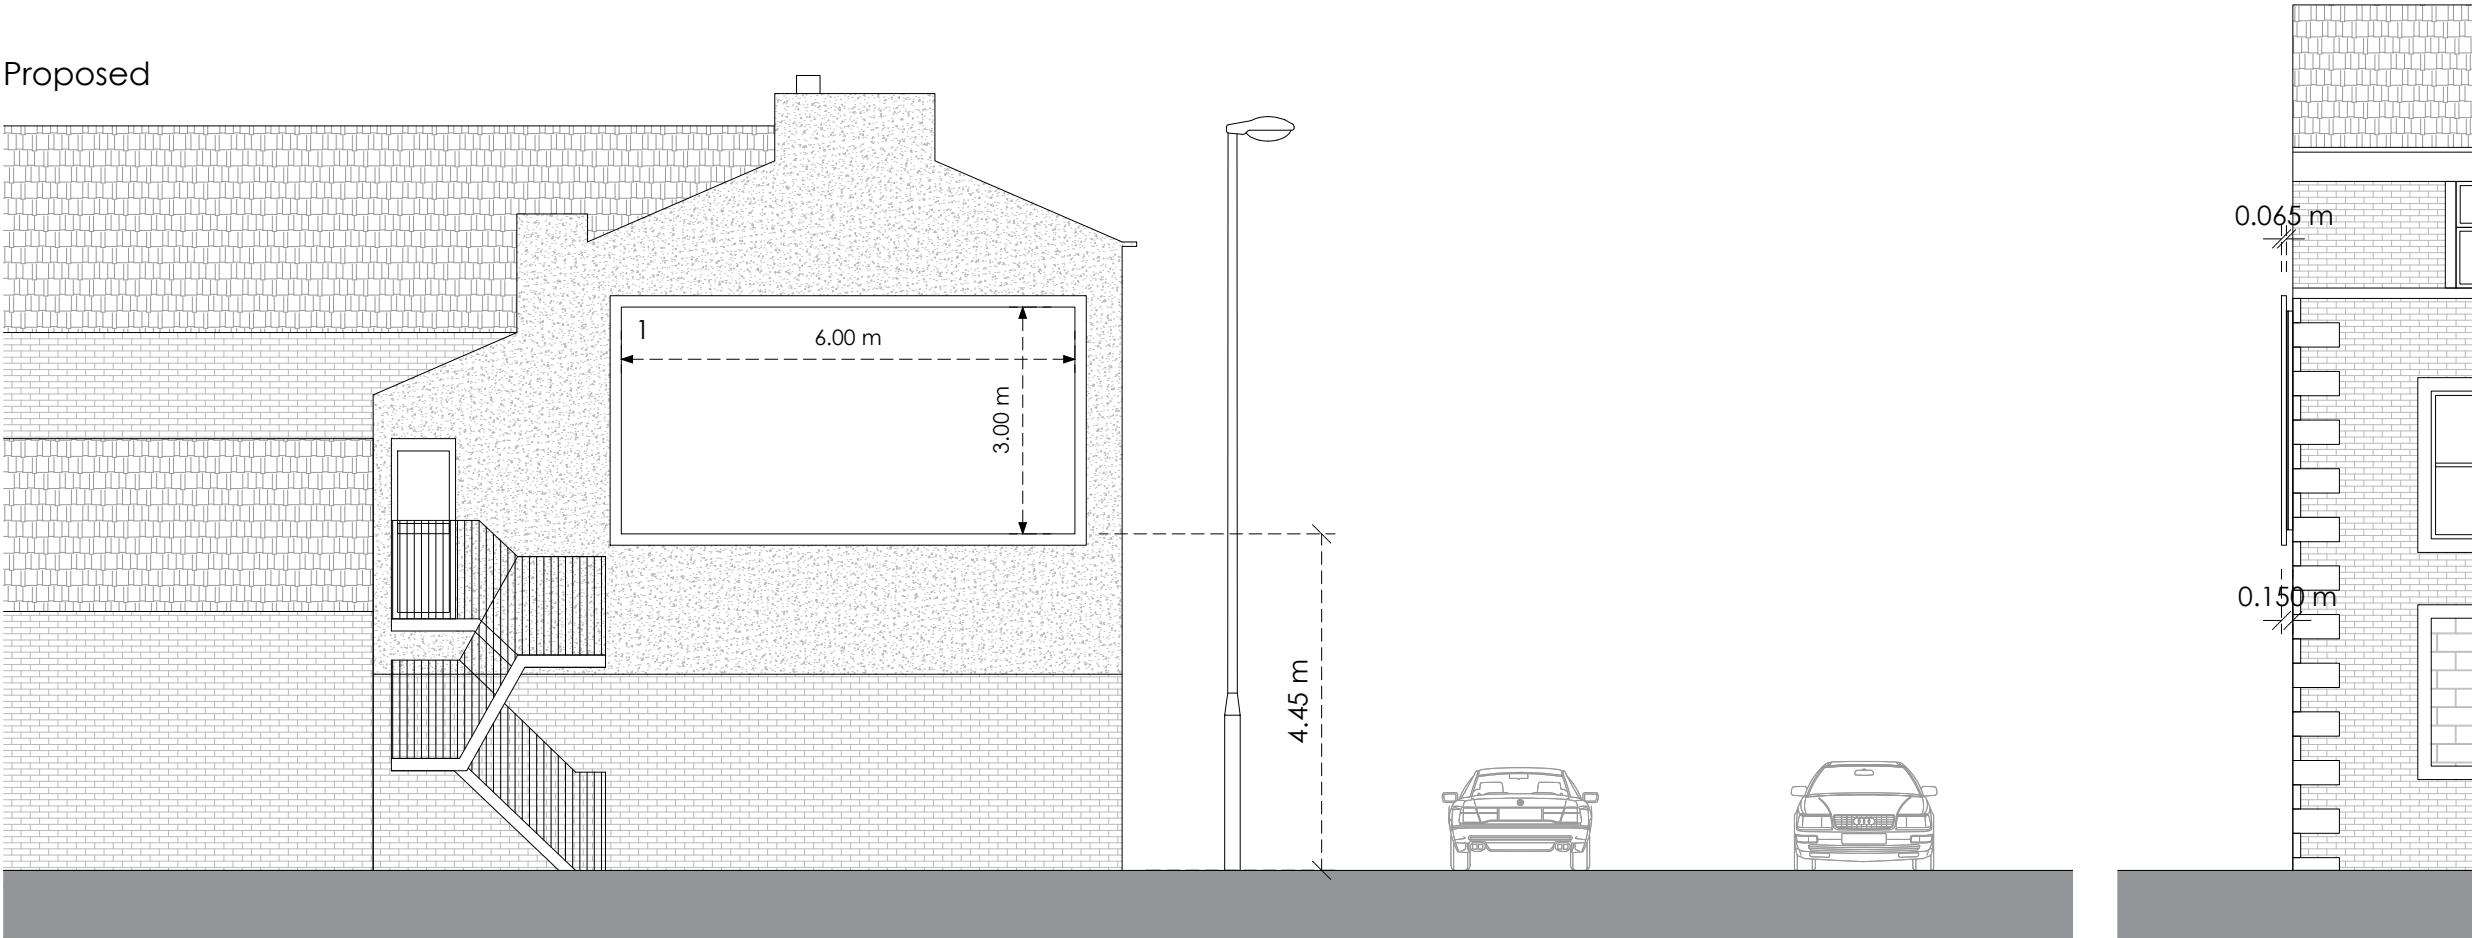

Front

Side

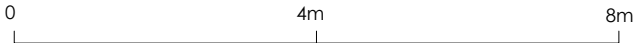

Title
Existing and Proposed Elevations

Address
276 Yorkshire Street, Rochdale, OL16 2DR

Client

Job No. 19615
Issued 26/03/25

Scale
1:100 @ A3

Key
1. Proposed Digital Display

All information is to be checked on site for accuracy and fit. Only drawings with WD status with the most recent revision are to be used for construction.