


EXISTING

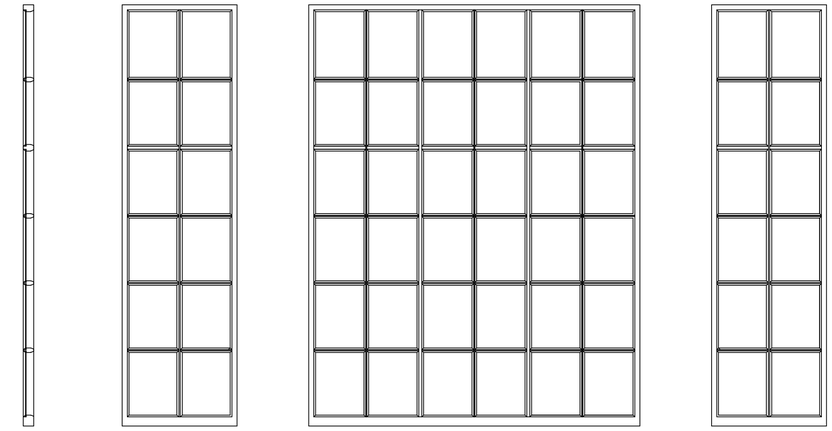


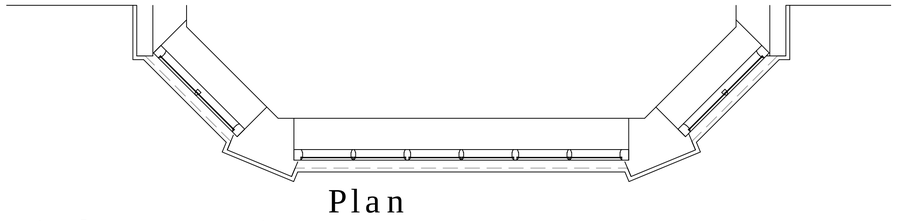


Bay window type 1

PROPOSED

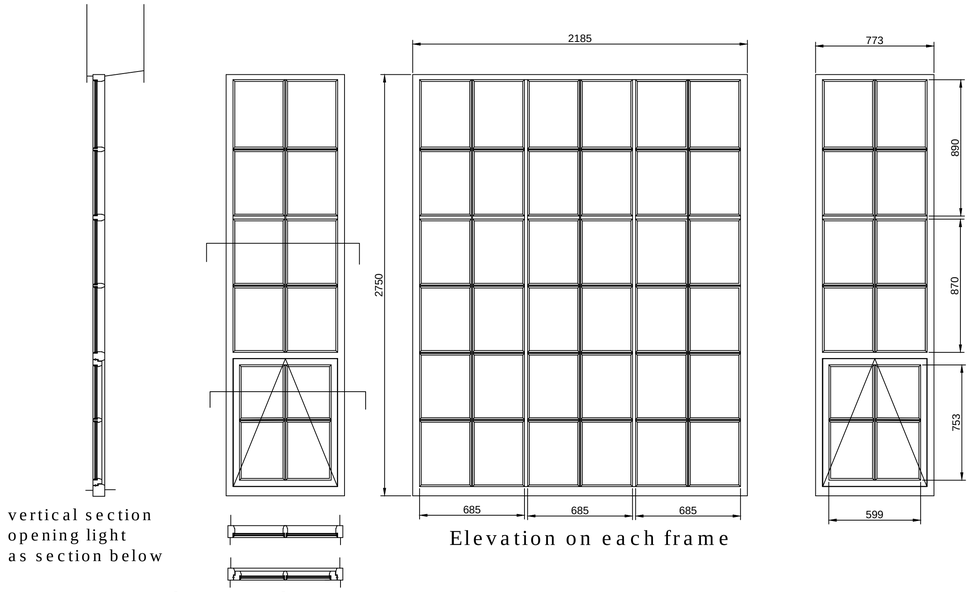

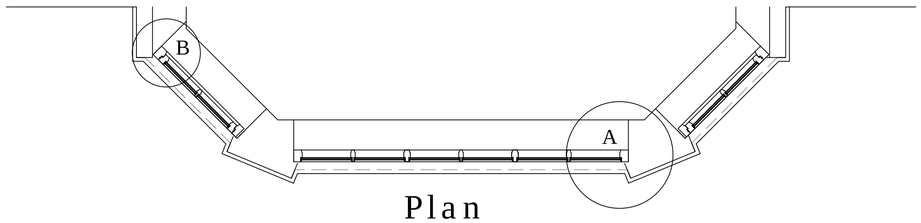


EXISTING

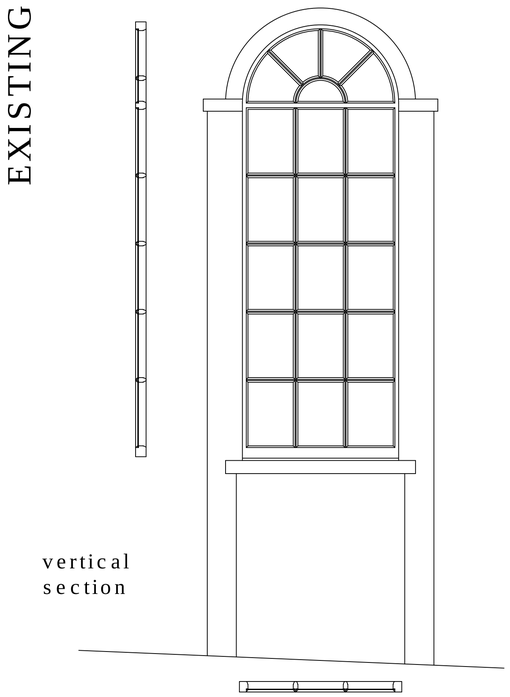


Arch top window type 2 (5No)


PROPOSED

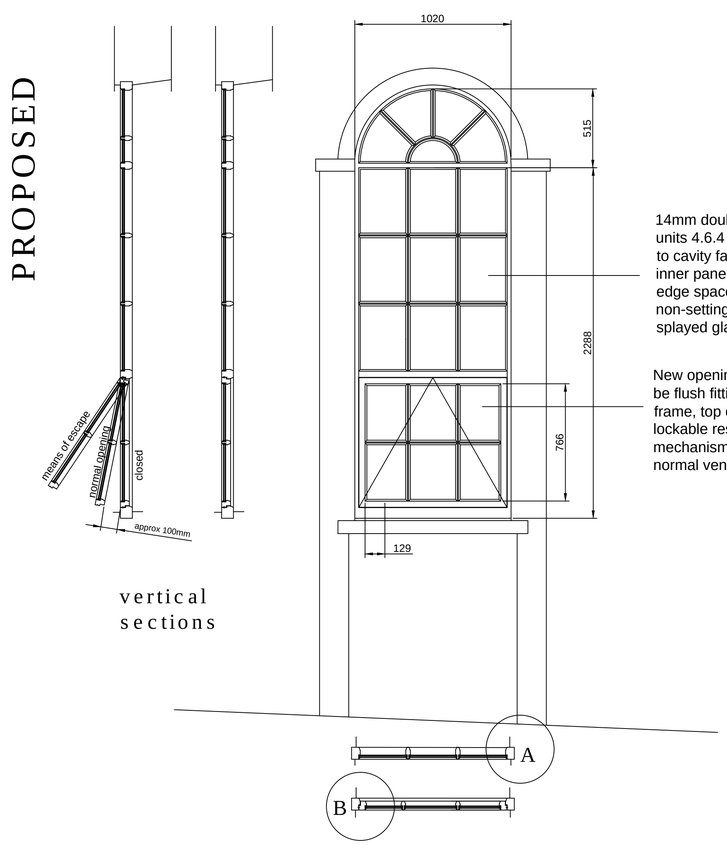

14mm double glazed units 4.6.4 low E coated to cavity facing side of inner pane with warm edge spacer bedded in non-setting mastic and splayed glazing bead

New opening lights to be flush fitting into frame, top opening with lockable restrictor mechanism fitted for normal ventilation use

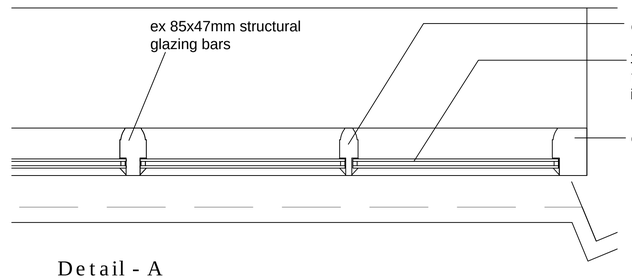

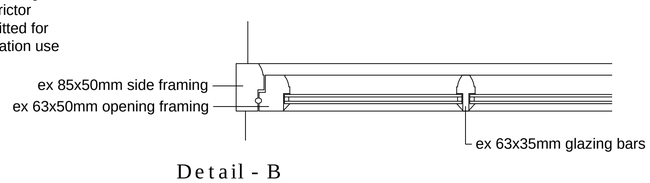

GRECIAN WHITE
Dulux Trade

General Notes

Timber - to be REDWOOD selected for straight tight grain well seasoned.
Construction - to be traditional mortise and tenon with timber wedges and modern waterproof adhesive to secure and protect the joints.
Cill - non-required.
Finish - factory prepared, primed and painted with off white (Dulux Grecian white),
Installation - Plastic dpc attached to perimeter of frame Plugged prior to installation and frame secured in opening using galvanised steel 'L' brackets screwed through suitable durable packers into structural opening. Foam up the gap between window and structure using suitable closed cell foam and seal up externally with matching colour one part mastic sealant finished to a neat triangular shape to repilicat mastic pointing

rev	date	description

AJ COCKER ASSOCIATES
CHARTERED BUILDING SURVEYORS
New Century House
176 Drake Street
Rochdale
OL16 1UP
Tel: 01706 764880
Fax: 01706 764881
www.ajcockerassociates.co.uk
mail@ajcockerassociates.co.uk


G:\drawing sheets\new rics logo.jpg

Project:
Proposed window to Milton Street elevation
Former Independent Labour Club -
Milton Street, Middleton


scale: 1:20@A1 UNO
date: Feb 2020
drawn: AJC

Client: Mr Mohammad Khan

Dwg. Nr. K221-002 rev A

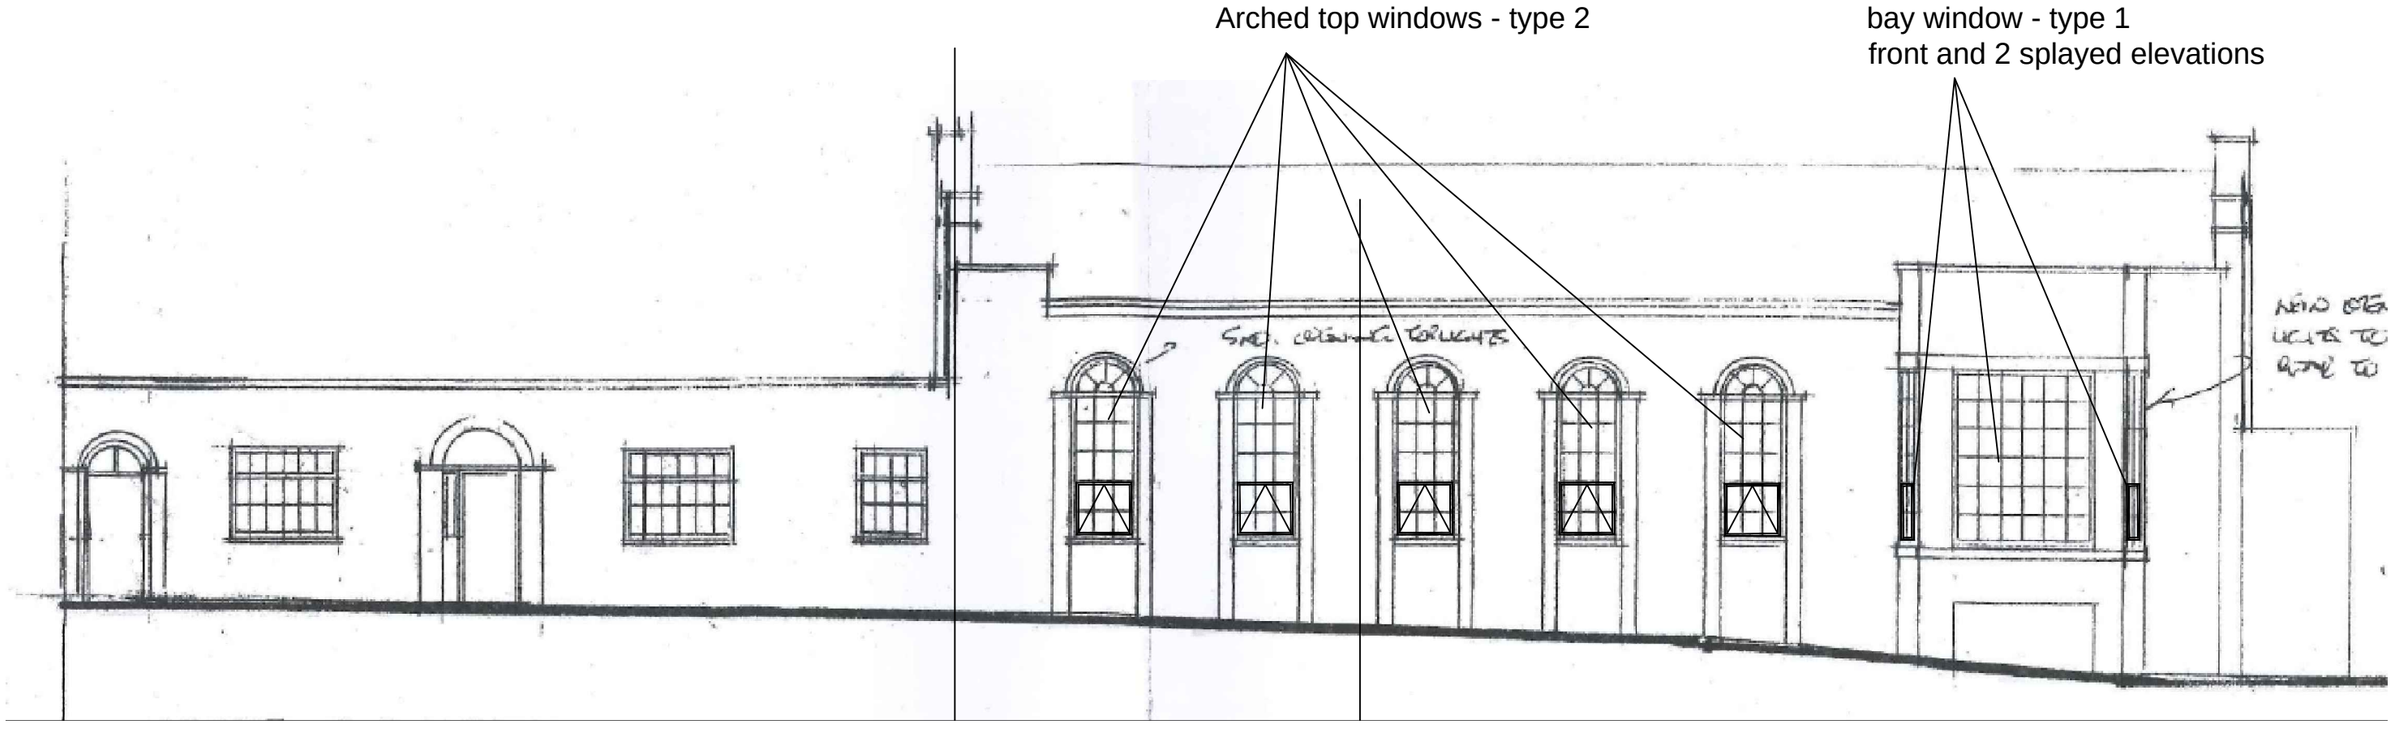

ELEVATION TO MILTON STREET

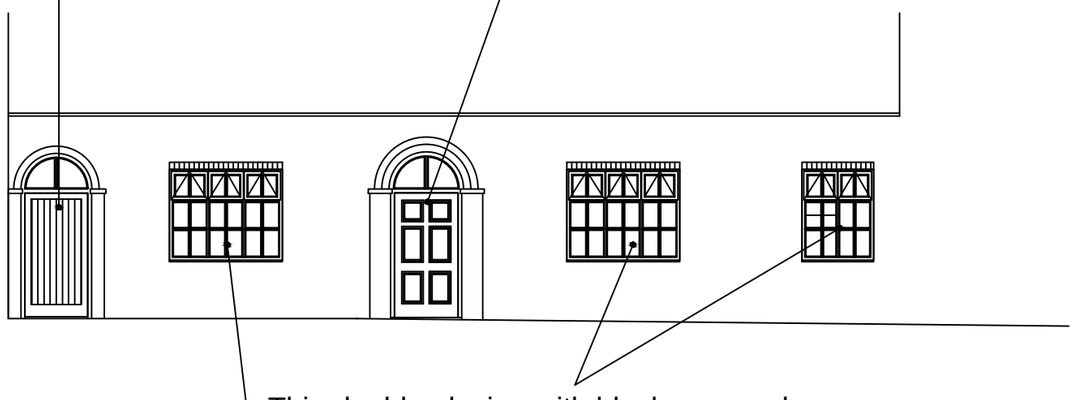

rev:	date:	description

AJ COCKER ASSOCIATES
CHARTERED BUILDING SURVEYORS

New Century House
176 Drake Street
Rochdale
OL16 1UP
Tel: 01706 764880
Fax: 01706 764881
www.ajcockerassociates.co.uk
mail@ajcockerassociates.co.uk

G:\drawing sheets\new rics logo.jpg

Project:
Proposed window to Milton Street elevation

Former Independent Labour Club -
Milton Street, Middleton


scale: 1:100@A3 UNO

date: Feb 2020


drawn: AJC

Client: Mr Mohammad Khan


Dwg. Nr. K221-003revA

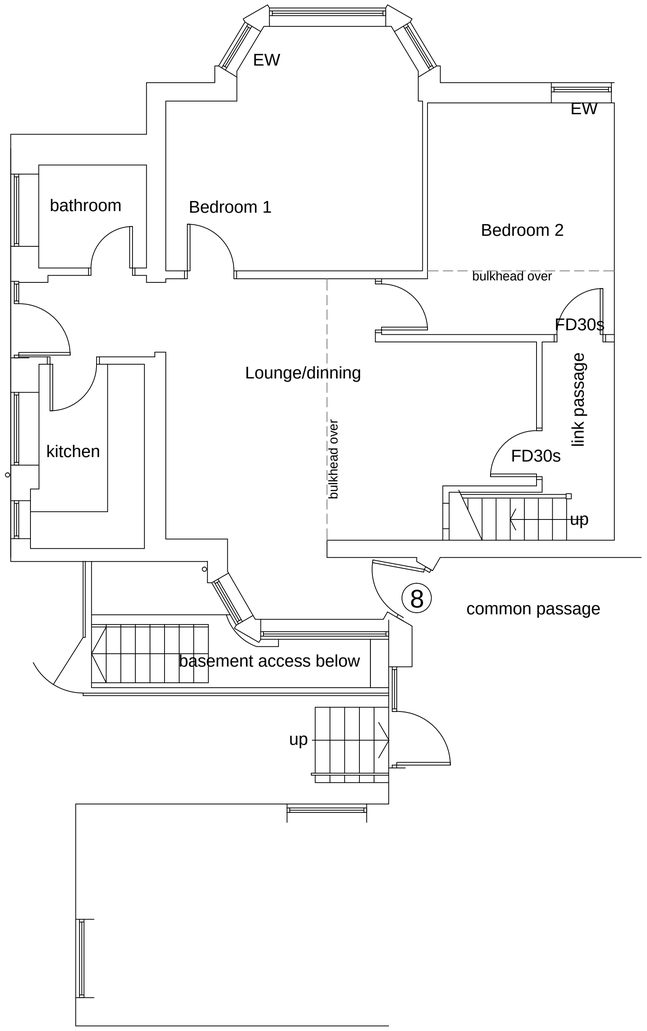


Ground floor plan

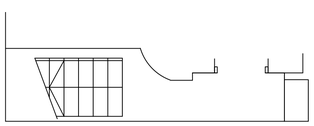

basement access area

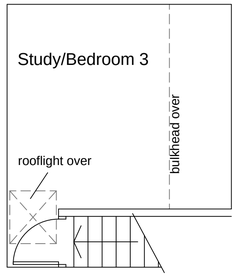


First floor plan

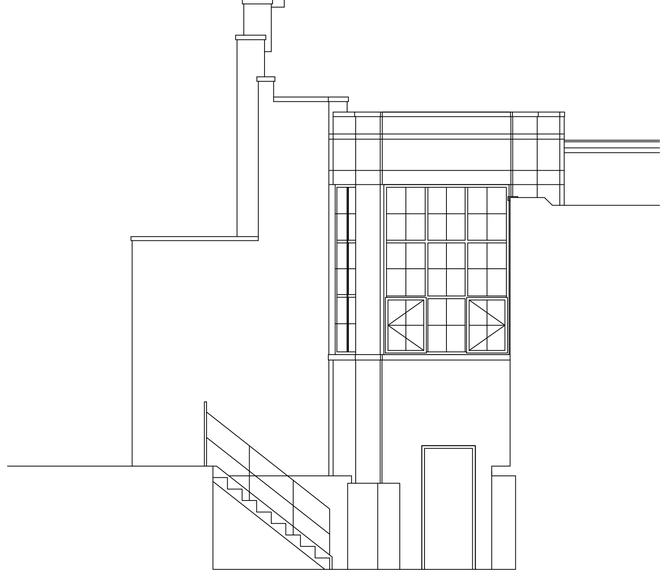

Rear (part) elevation



Right side elevation

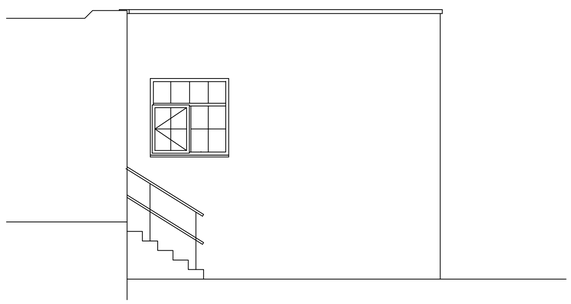

Elevation facing rear elevation to main building

rev	date	description

AJ COCKER ASSOCIATES
CHARTERED BUILDING SURVEYORS

New Century House
176 Drake Street
Rochdale
OL16 1UP
Tel: 01706 764880
Fax: 01706 764881
www.ajcockerassociates.co.uk
mail@ajcockerassociates.co.uk

G:\drawing sheets\new rics logo.g


Project:
Proposed window and doors and
internal layout to flat 8
Former Independent Labour Club -
Milton Street, Middleton
Existing

scale: 1:50@A1 UN
date: Mar 2020
drawn: AJC


Client: Mr Mohammad Khan

Dwg. Nr. K221-005

PROPOSED

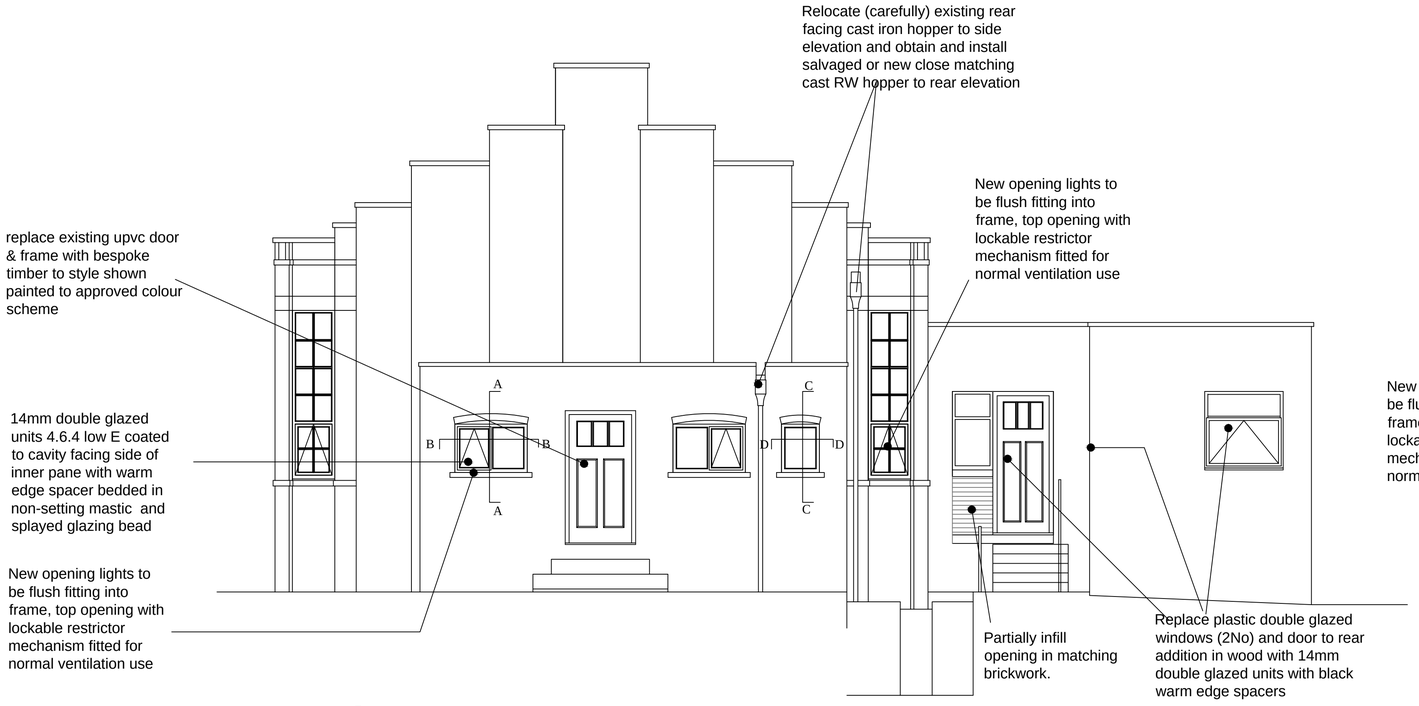


Elevation on K

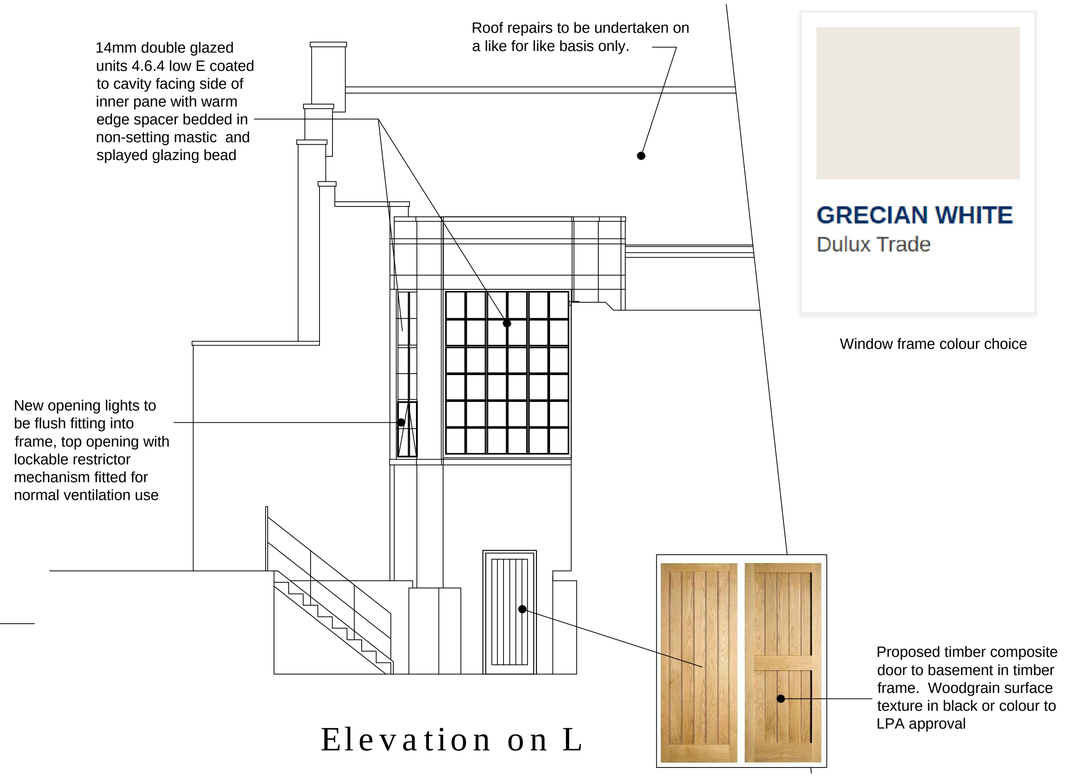


Elevation on L

Window frame colour choice

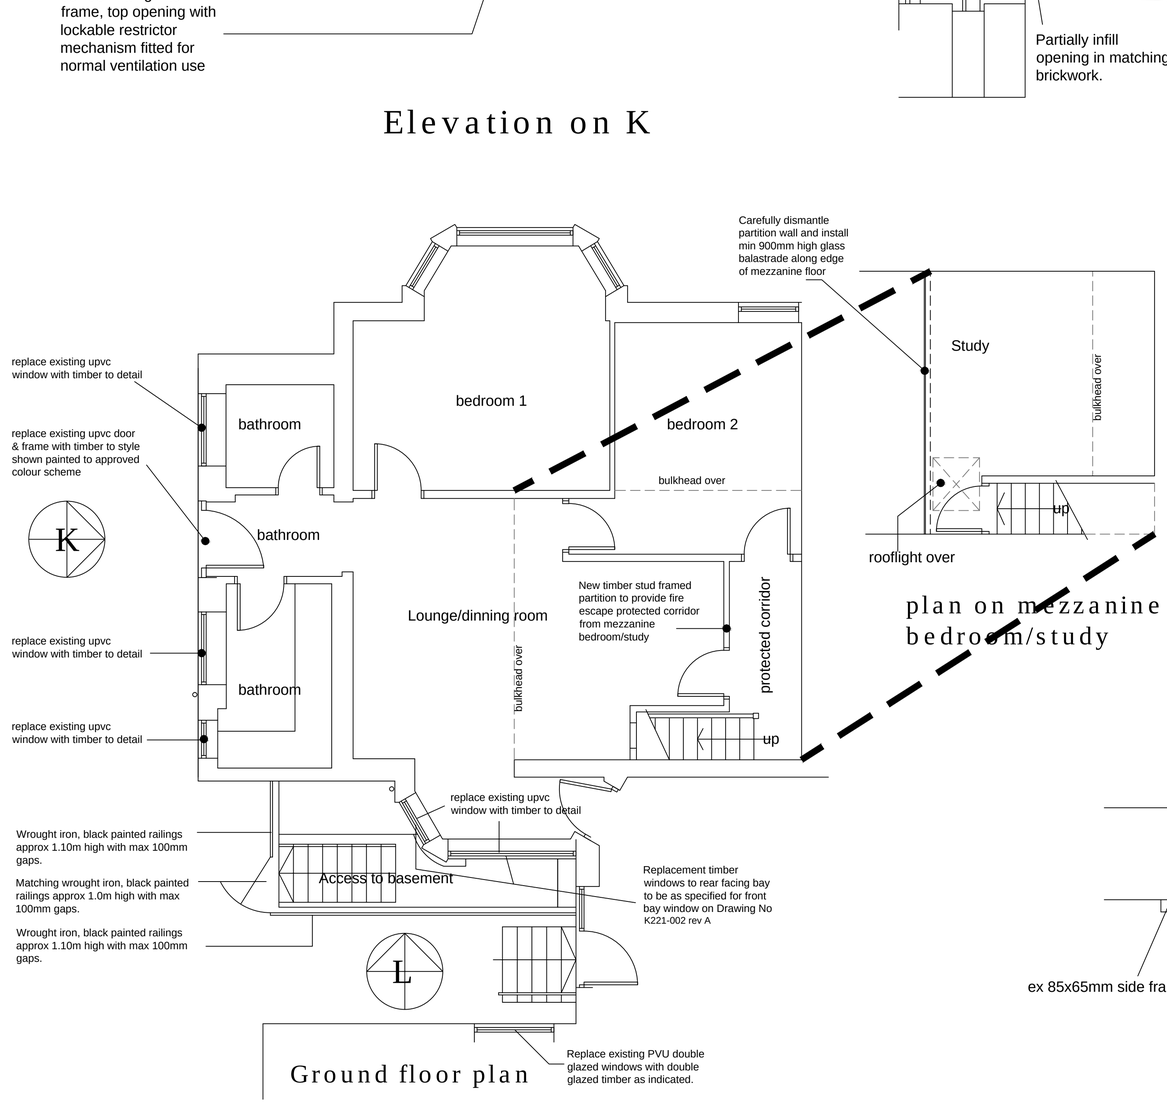


Ground floor plan

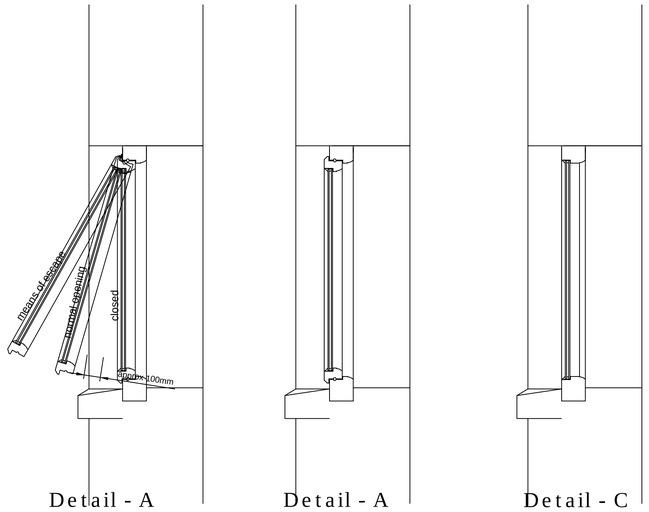


Detail - A
scale 1:10

Detail - A
scale 1:10

Detail - C
scale 1:10

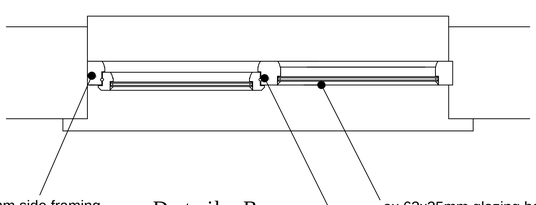

Detail - B
scale 1:10

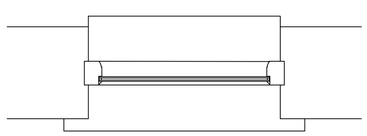

Detail - D scale 1:10

14mm double glazed units 4.6.4 low E coated to cavity facing side of inner pane with warm edge spacer bedded in non-setting mastic and splayed glazing bead

General Notes

Timber - to be REDWOOD selected for straight tight grain well seasoned.
Construction - to be traditional mortise and tenon with timber wedges and modern waterproof adhesive to secure and protect the joints.
Cill - non-required.
Finish - factory prepared, primed and painted with off white (Dulux Grecian white),
Installation - Plastic dpc attached to perimeter of frame Plugged prior to installation and frame secured in opening using galvanised steel 'L' brackets screwed through suitable durable packers into structural opening. Foam up the gap between window and structure using suitable closed cell foam and seal up externally with matching colour one part mastic sealant finished to a neat triangular shape to repilicat mastic pointing

rev:	date:	description

AJ COCKER ASSOCIATES
CHARTERED BUILDING SURVEYORS
New Century House
176 Drake Street
Rochdale
OL16 1UP
Tel: 01706 764880
Fax: 01706 764881
www.ajcockerassociates.co.uk
mail@ajcockerassociates.co.uk

G:\drawing sheet\new rics logo.jpg

Project:
Proposed window and doors and internal layout to flat 8
Former Independent Labour Club - Milton Street, Middleton

Proposed

scale: 1:50@A1 UNO
date: Mar 2020
drawn: AJC

Client: Mr Mohammad Khan

Dwg. Nr. K221-004revA