




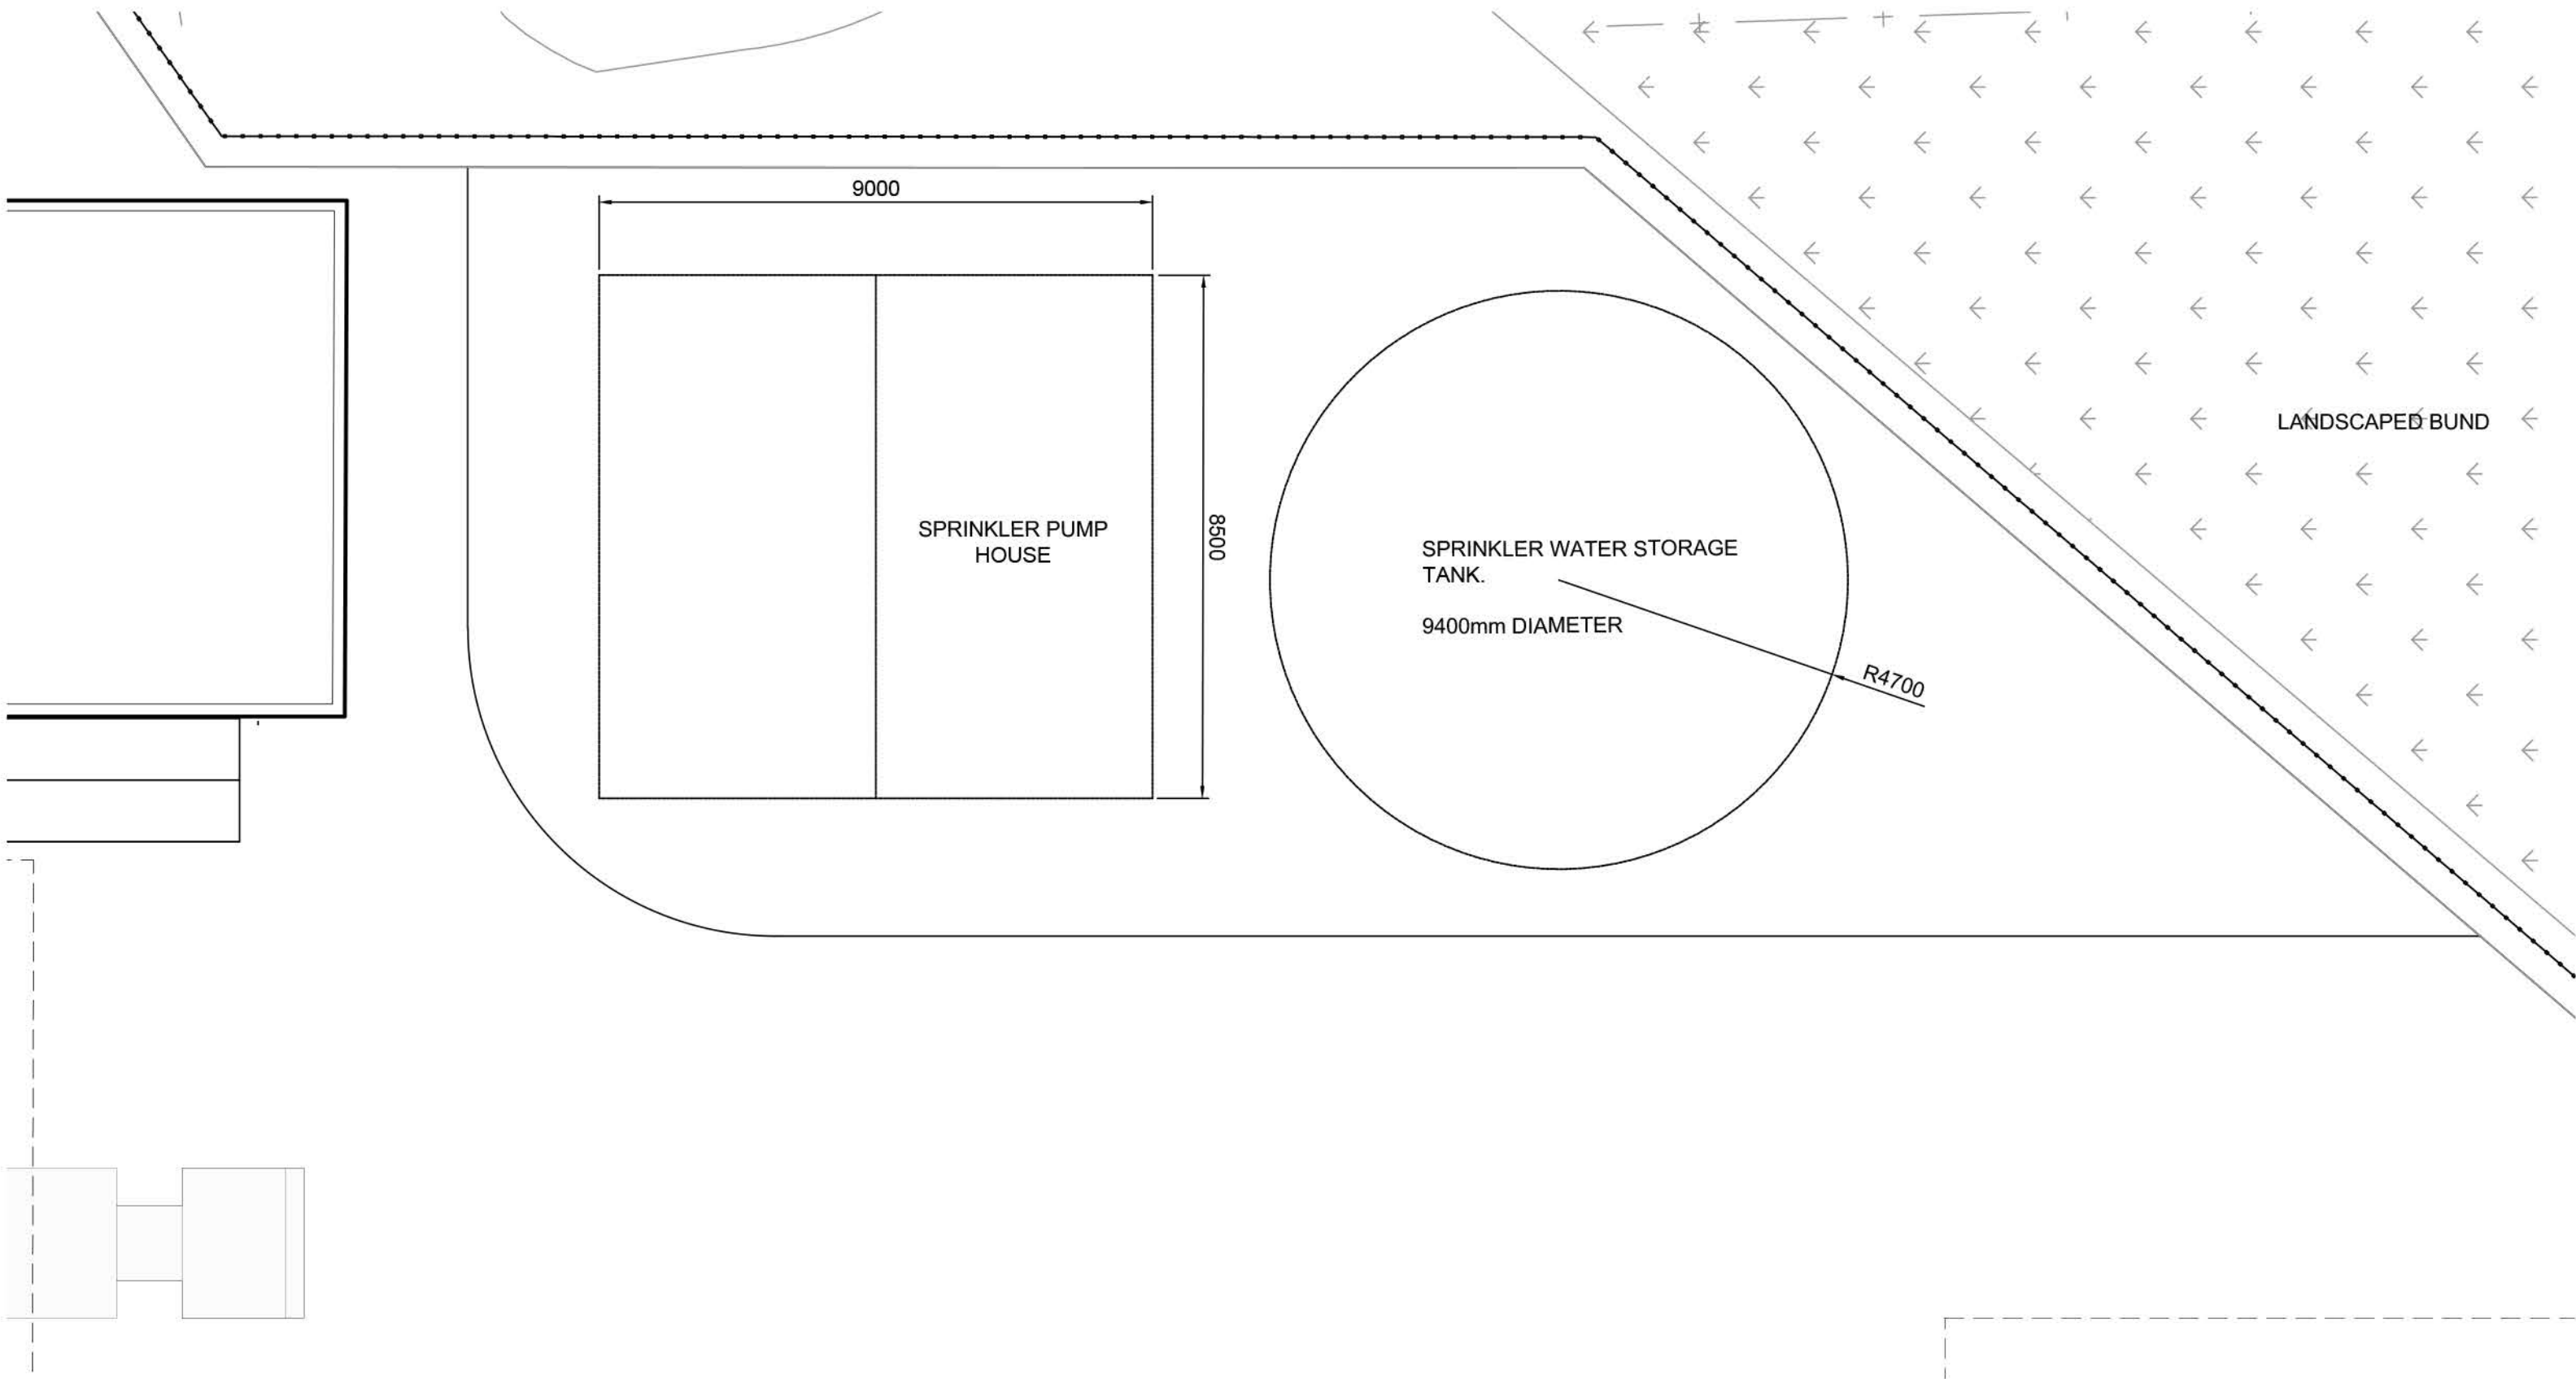


Sprinkler Tank & Pump House Layout
Scale 1:100

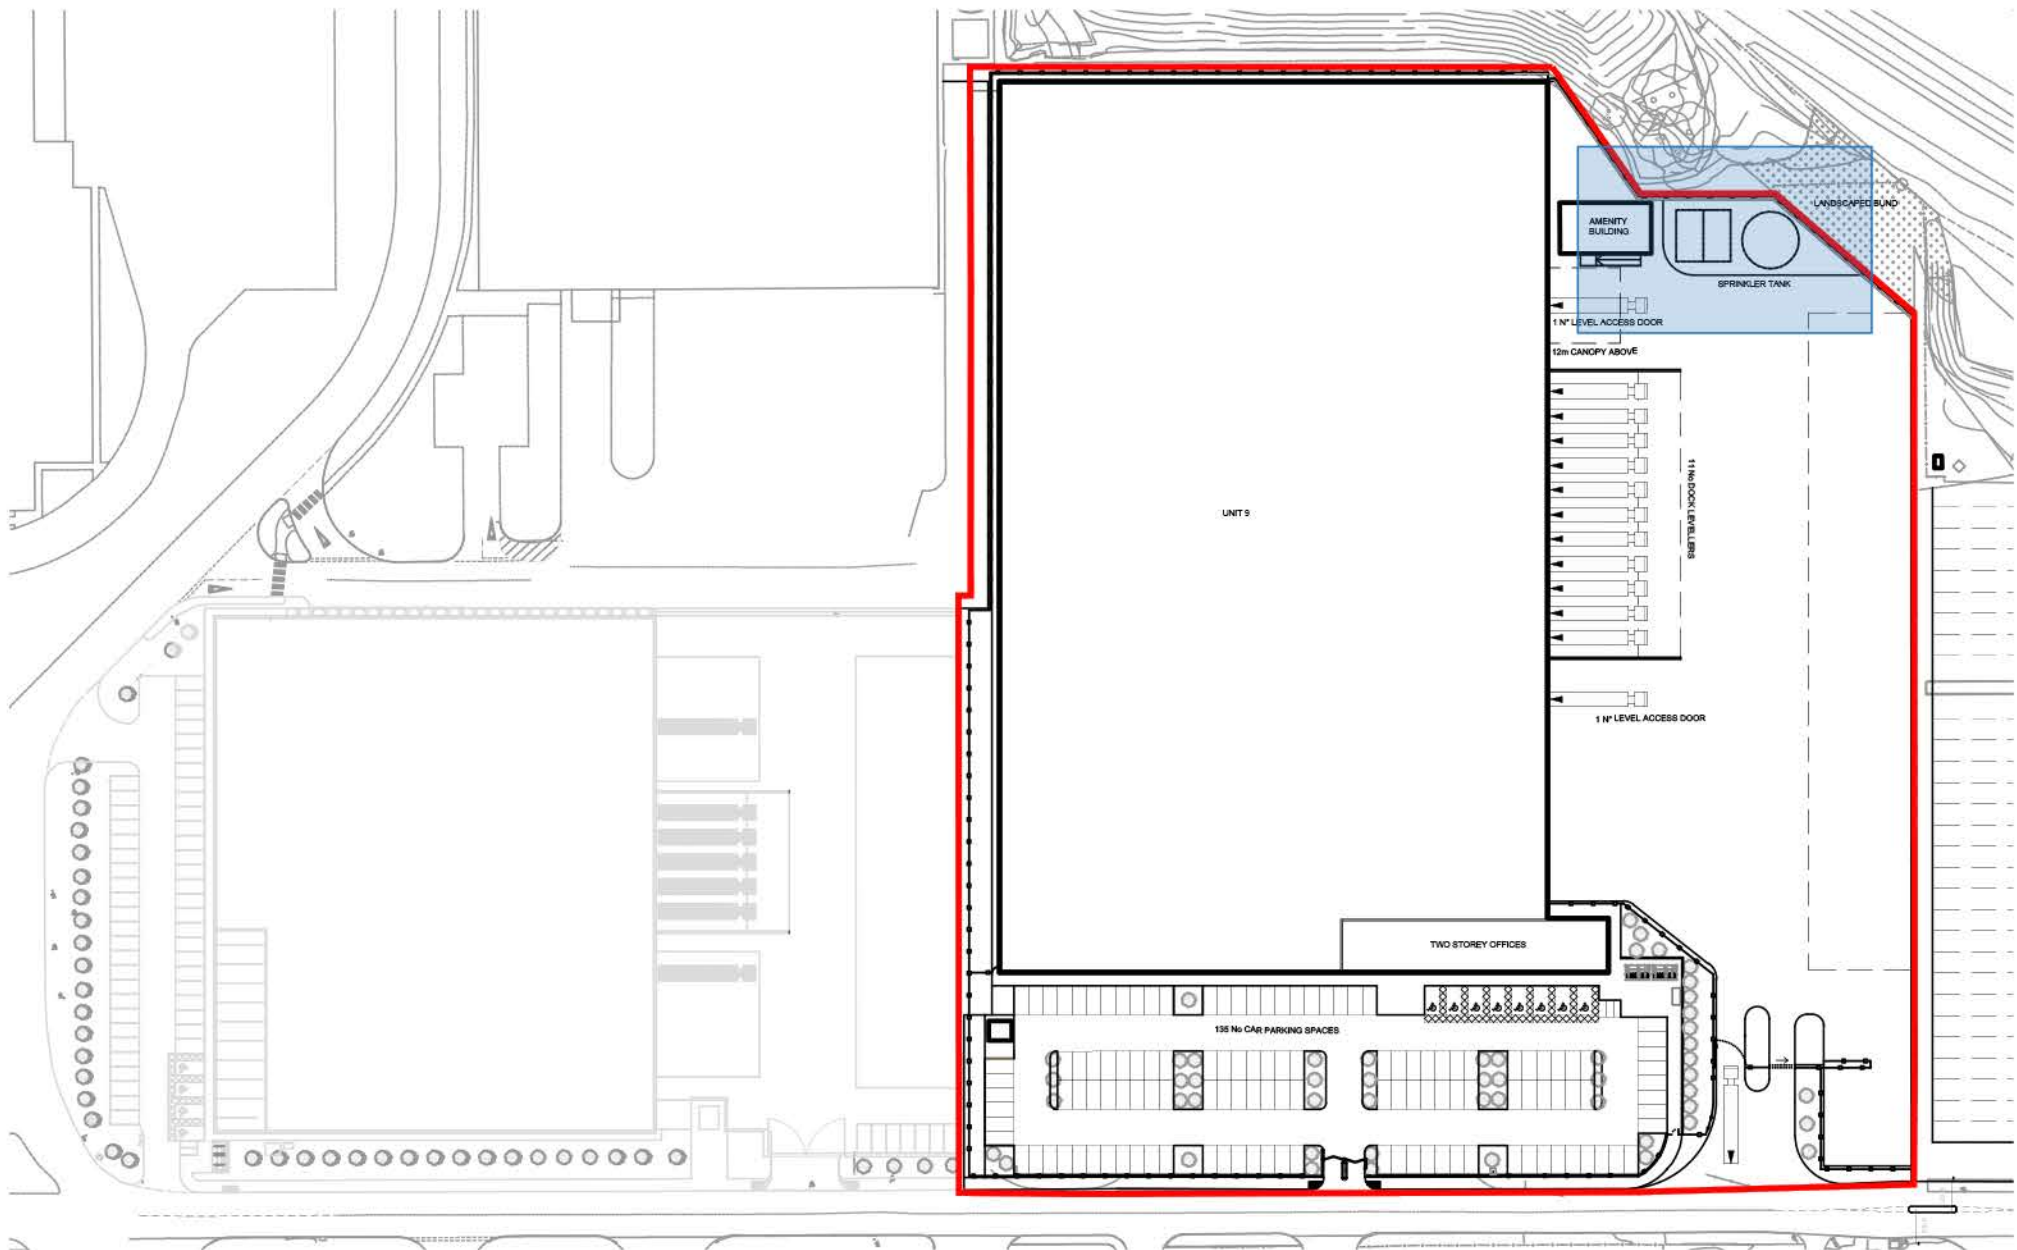

Location Plan
Scale 1:1250

- Dimensions are in millimeters, unless stated otherwise.
- Scaling of this drawing is not recommended.
- It is the recipient's responsibility to print this document to the correct scale.
- All relevant drawings and specifications should be read in conjunction with this drawing.

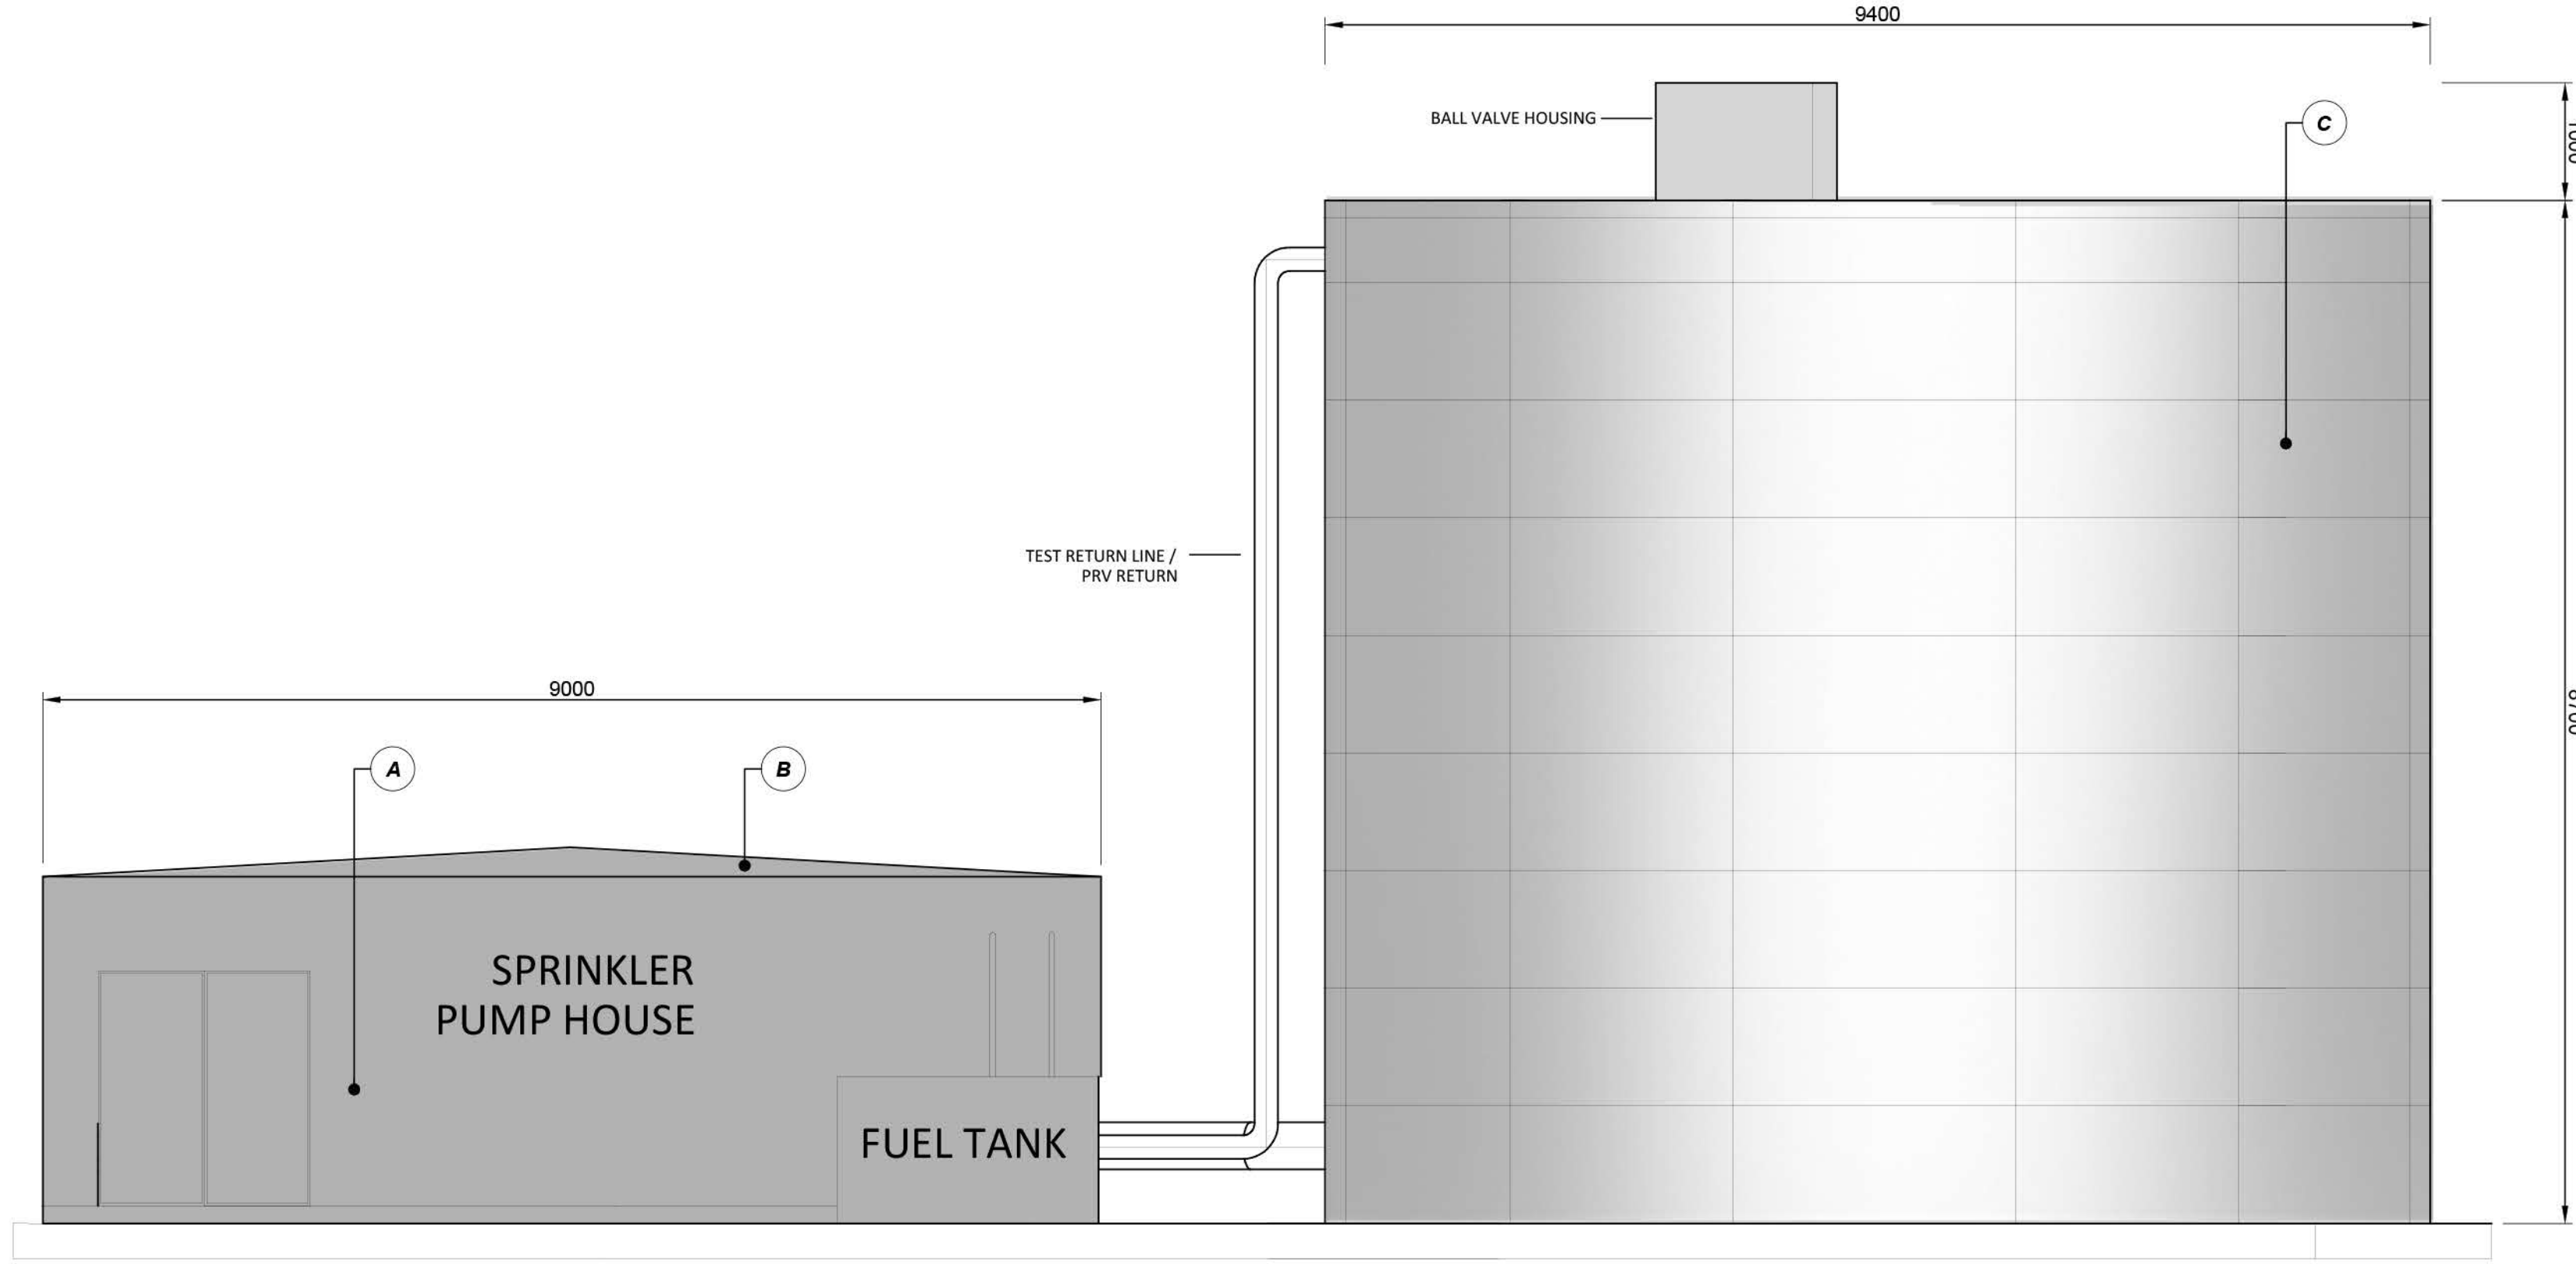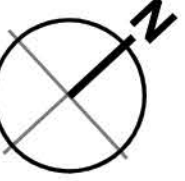

Sprinkler Tank & Pump House Elevations
Scale 1:50

MATERIAL SCHEDULE

- (A) VERTICALLY LAID PROFILED WALL CLADDING SYSTEM.
COLOUR: SIRIUS (RAL 9006)
- (B) TRAPEZOIDAL ROOF PANELS
COLOUR: SLATE GREY (RAL 7012)
- (C) STAINLESS STEEL WATER STORAGE TANKS



PLANNING

THIS DRAWING IS TO BE USED FOR THE STATED PURPOSE ONLY AND SHOULD NOT BE USED FOR ANY OTHER

rev	amendments	by	ckd	date
H2 - Heywood Distribution Park Fit Out				
Proposed Sprinkler Tank Location				
LOD 3		LOI 3		
 IRON MOUNTAIN™				
 umc architects				
RIBA PoW Stage:		2 - Concept Design		
Document Suitability:		S2		
Drawn / Checked:		GT / LF		
Date:		10.07.24		
Scale:		1:500 @ A1		
UMC Project Number:		24278		
Document Reference:		Drawing no:	Revision:	
24278 - UMC - SI01 - SI - DR - A		0620	B	