


Existing & Proposed Site Location Plan
Scale 1:1250

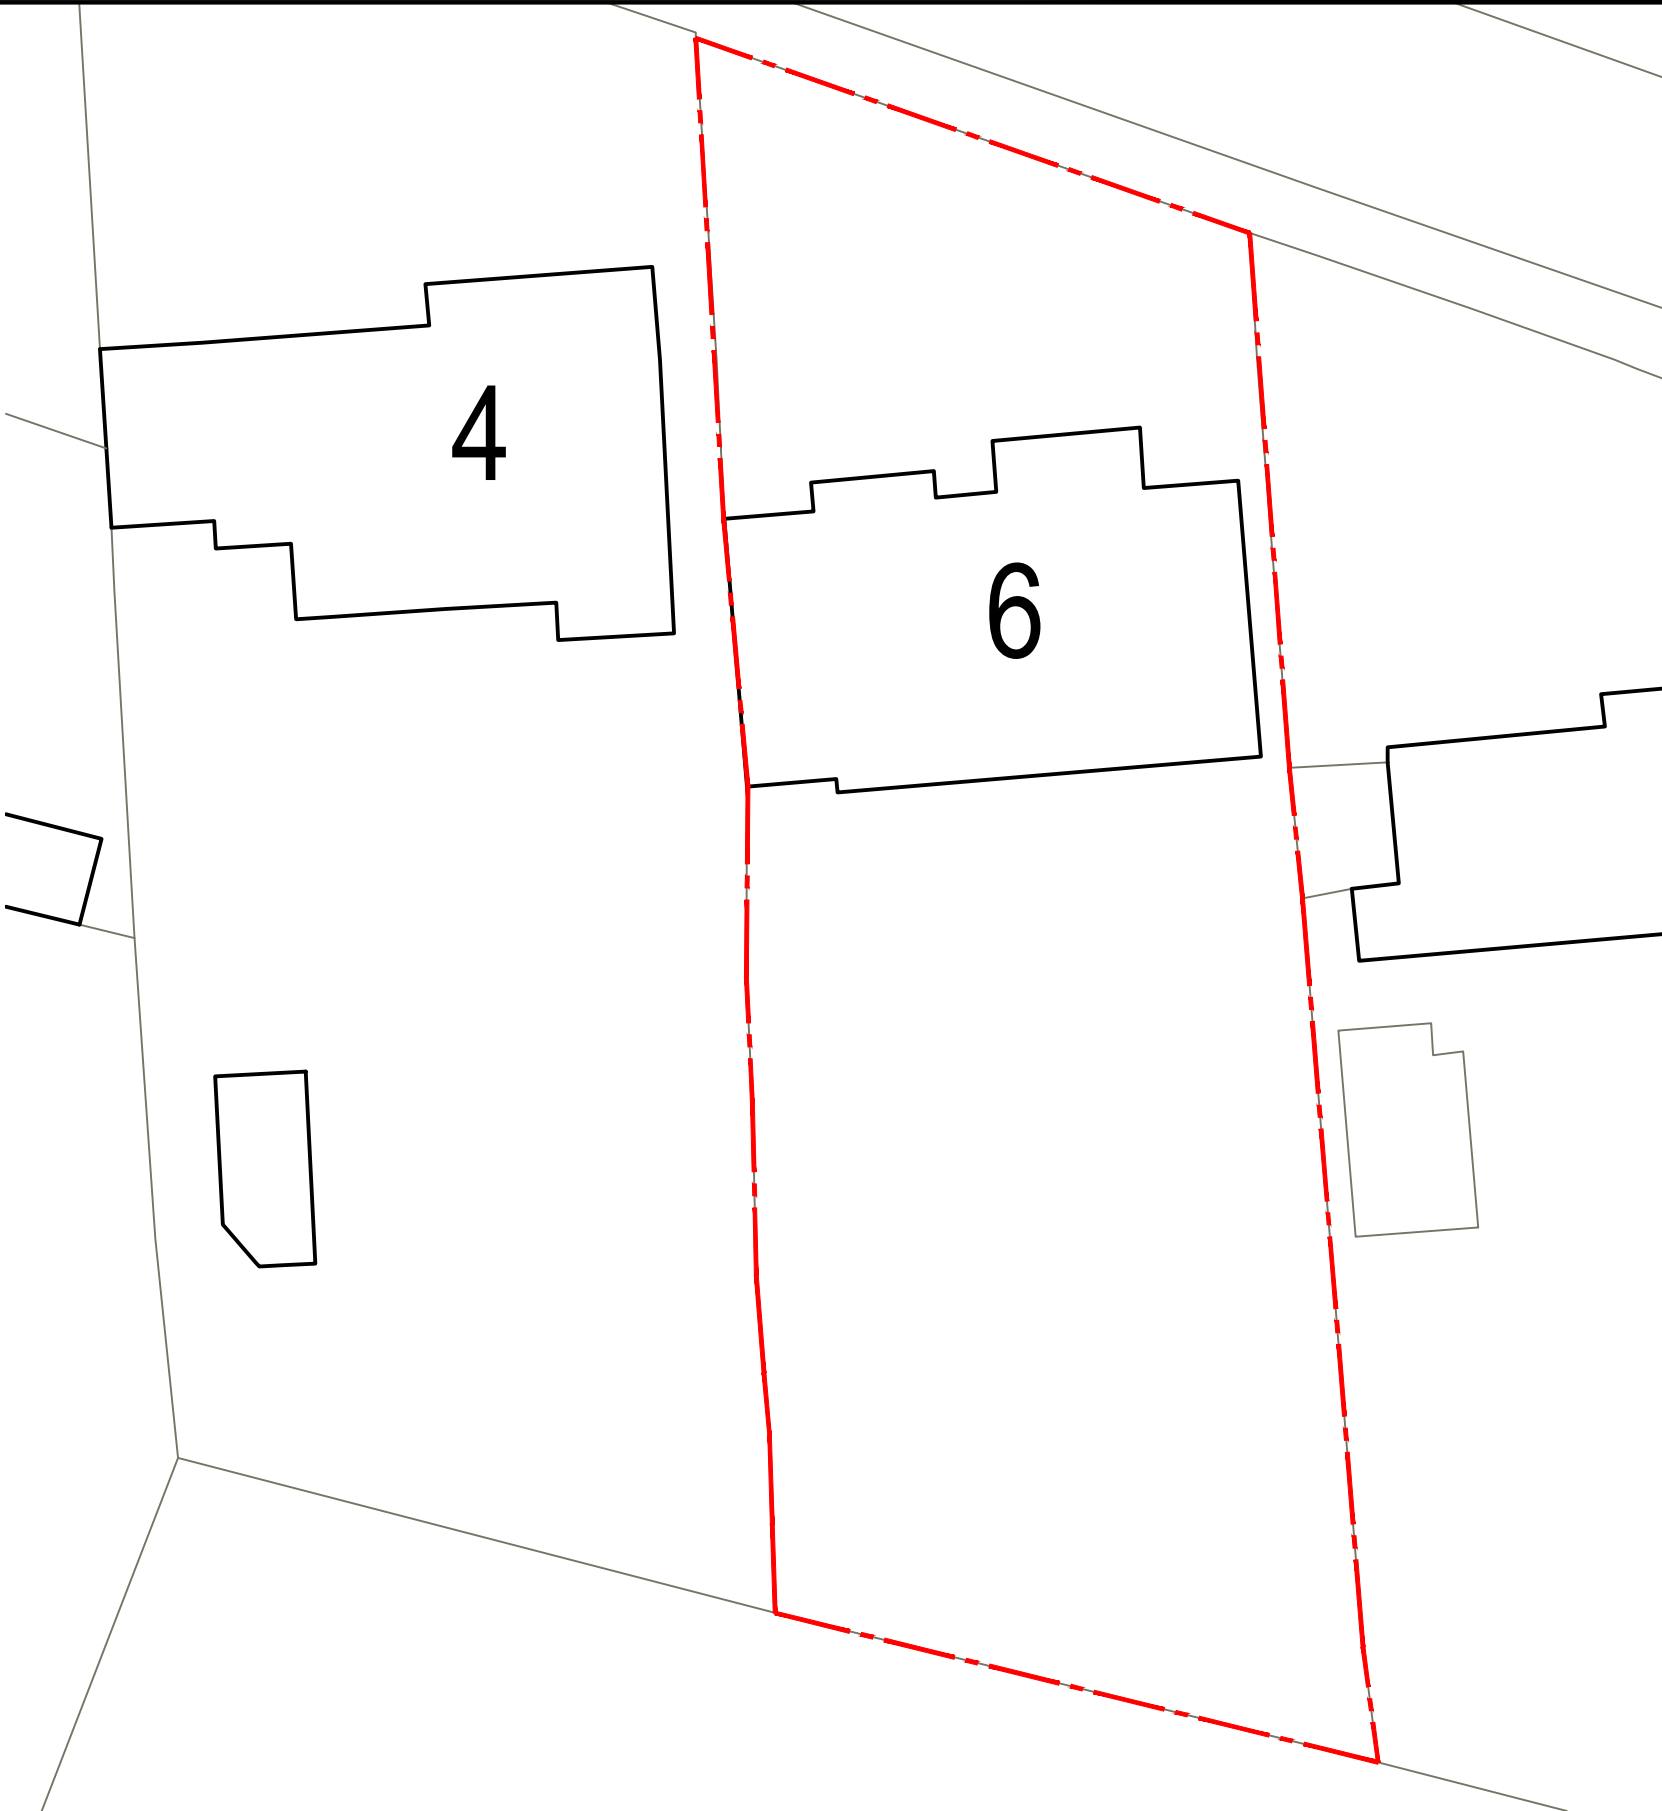

Existing & Proposed Block Plan
Scale 1:200

Disclaimer:
Do not scale from this drawing.
All dimensions to be verified on site prior to the commencement of any work or the production of any shop drawing. All discrepancies to be reported to the architect immediately.
This drawing is to be read in conjunction with all related Architect's and consultant drawings and any other relevant information.
This drawing is the copyright of Design & Architecture Workshop.

Notes:

A 12.10.22 Issued for planning

Rev	Date	Description
-----	------	-------------

Design & Architecture Workshop The Workshop, 2 Oldham Road, Delph, Oldham OL3 5EB tel: 01457 238324 email: info@daworkshop.co.uk www.daworkshop.co.uk
--

Project: 6 Bramhall Close House Remodel

Drawing Title: Site Location Plan, Existing and Proposed Block Plans
--

Scale: 1:1250:200	Papersize: A3
----------------------	------------------

Drawing No.: 195-001

Drawing Date: Oct 2022	Drawn by: RAD
---------------------------	------------------

Client: J&I Brierley Developments Ltd
--

