




Notes

1. Do not scale from drawing, use figured dimensions only.
2. All dimensions to be checked onsite.
3. This drawing to be read in conjunction with all other Gillespies drawings and specifications.

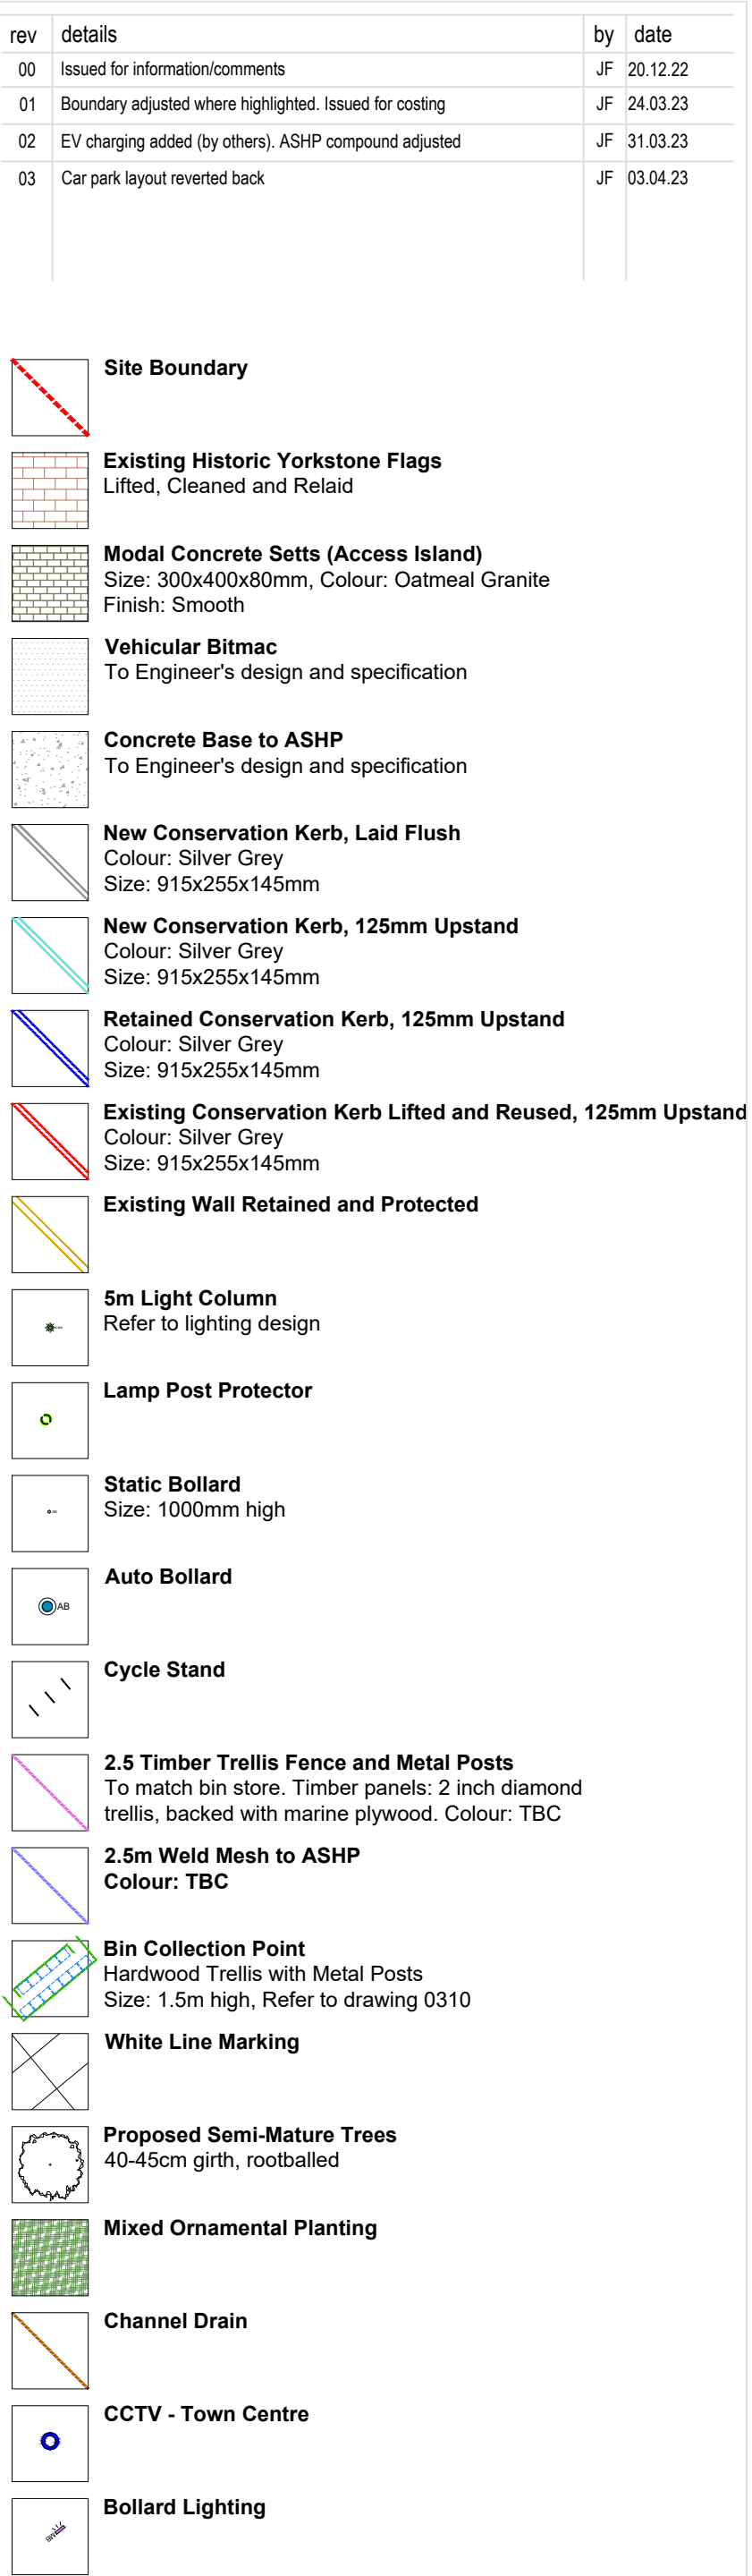

Ordnance information shown is reproduced from Ordnance Survey material with the permission of Ordnance Survey on behalf of the Controller of Her Majesty's Stationary Office © Crown Copyright. Unauthorised reproduction infringes Crown Copyright and may lead to prosecution or civil proceedings. License No. 1000 17362

Project title
Rochdale Town Hall Square

Drawing title
Phase 3
General Arrangement

Drawing status	Scale	Drwn
COSTING	1:200@A1	JF
	Date	Chk'd
	20/12/2022	WC
Drawing number		Rev

P11511-00-001-GIL-0126 03

© copyright GILLESPIES LLP, all rights reserved

Client

 **ROCHDALE**
BOROUGH COUNCIL

Rochdale Borough Council

Number One Riverside
Smith Street
Rochdale
OL16 1XU

GILLESPIES