


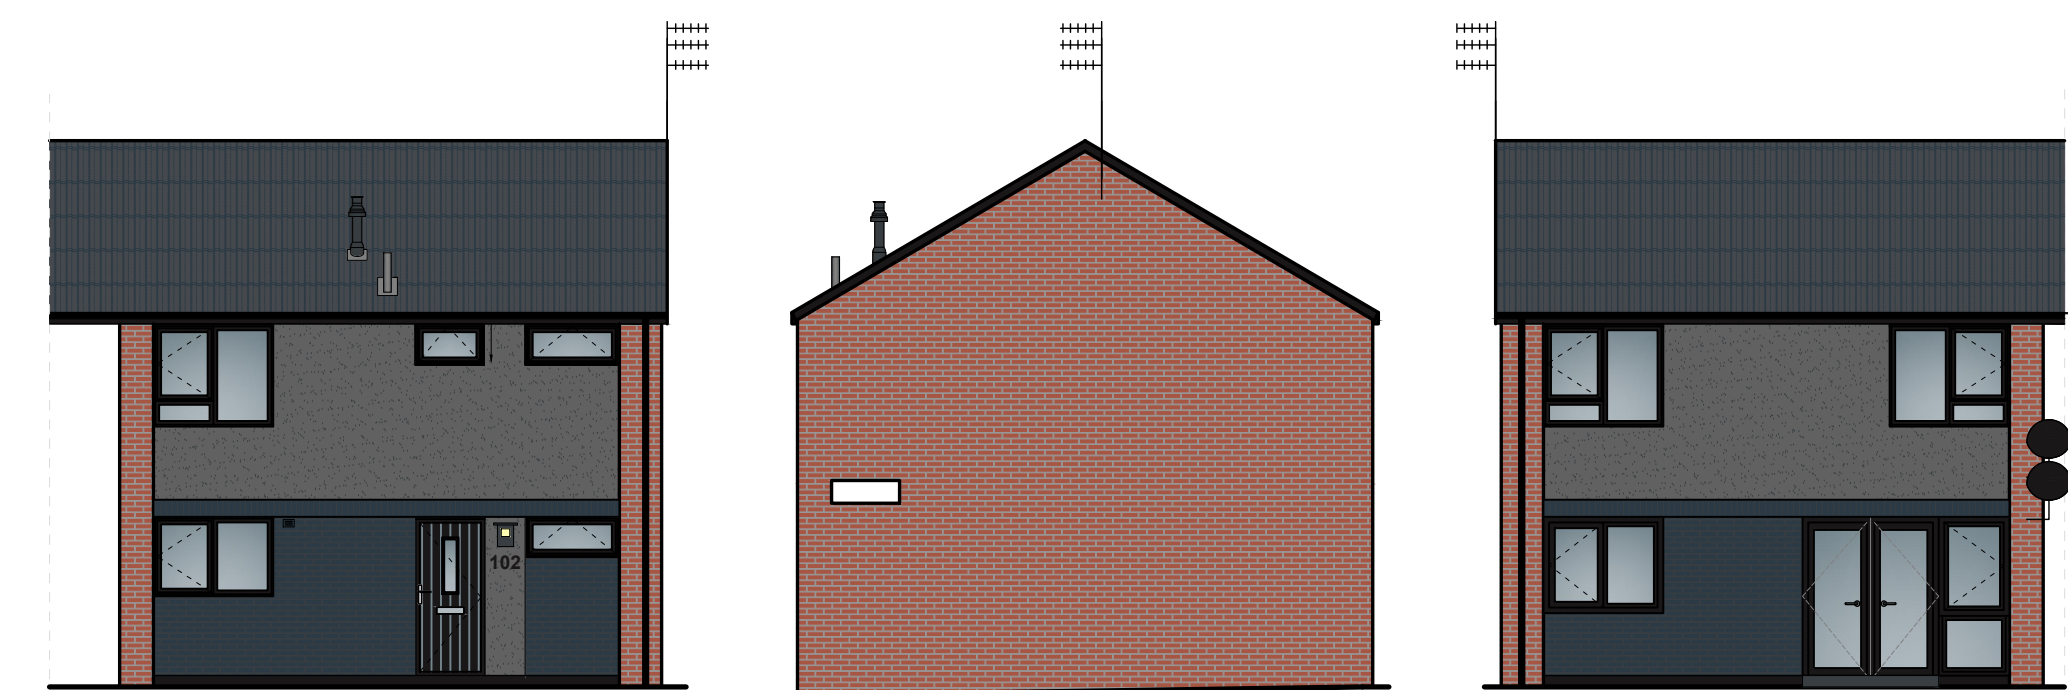

01 Typical Proposed Elevations - Type A.2 - Applicable to No. 17 Louise Close
27 Scale 1:100 @ A1



02 Typical Proposed Elevations - Type A.3 - Applicable to No's. 2, 13, 14 Louise Close
27 Scale 1:100 @ A1



03 Typical Proposed Elevations - Type A.4 - Applicable to No. 8 Louise Close
27 Scale 1:100 @ A1



04 Proposed Key Plan
27 NTS



05 Proposed Artist's Impression
27 NTS

General Notes
01: Dimensions must not be scaled from this drawing. If in doubt, please ask.
02: All dimensions are in millimetres unless noted otherwise.
03: All dimensions should be verified on site before proceeding with the work.
04: TADW Architects shall be notified in writing of any discrepancies.
05: © TADW Limited (UK) 2015

Notes

Plot type A.1 - End, no store
Plot type A.2 - End terrace, with store
Plot type A.3 - Mid terrace, no store
Plot type A.4 - Mid terrace, with store
Plot type B - 2 Bed end terrace, no store



Wetherby Blue/Black 15mm-Brick Slip



Wetherby Silicone TC Render
Colour Grey (S600-N)

T2	Update to elevations following VE design	28.02.23	VA	AM
T1	Drawn	19.12.22	VA	AM
Issue	Description	Date	Drawn	Checked

Drawing Status
P - Planning | T - Tender | C - Construction | R - As Record

For Tender



Six St. Petersgate Stockport Cheshire SK1 1HD
Ph 0161 477 6158 Fx 0161 480 8342 mail@tadw.co.uk www.tadw.co.uk

Client Rochdale Boroughwide Housing

Job Smallbridge Decarbonisation

Title Proposed Louise Close Elevations

Scale 1:100 @ A1

Note - Prints from PDF files may not be to scale, check accuracy against scale



Job Number 221316	Drawing Number 27	Issue T2
----------------------	----------------------	-------------