




SITE AREA  
SCALE 1:400




0 8 16 24 36 40m  
SCALE 1:400


ELEV B  
SCALE 1:100

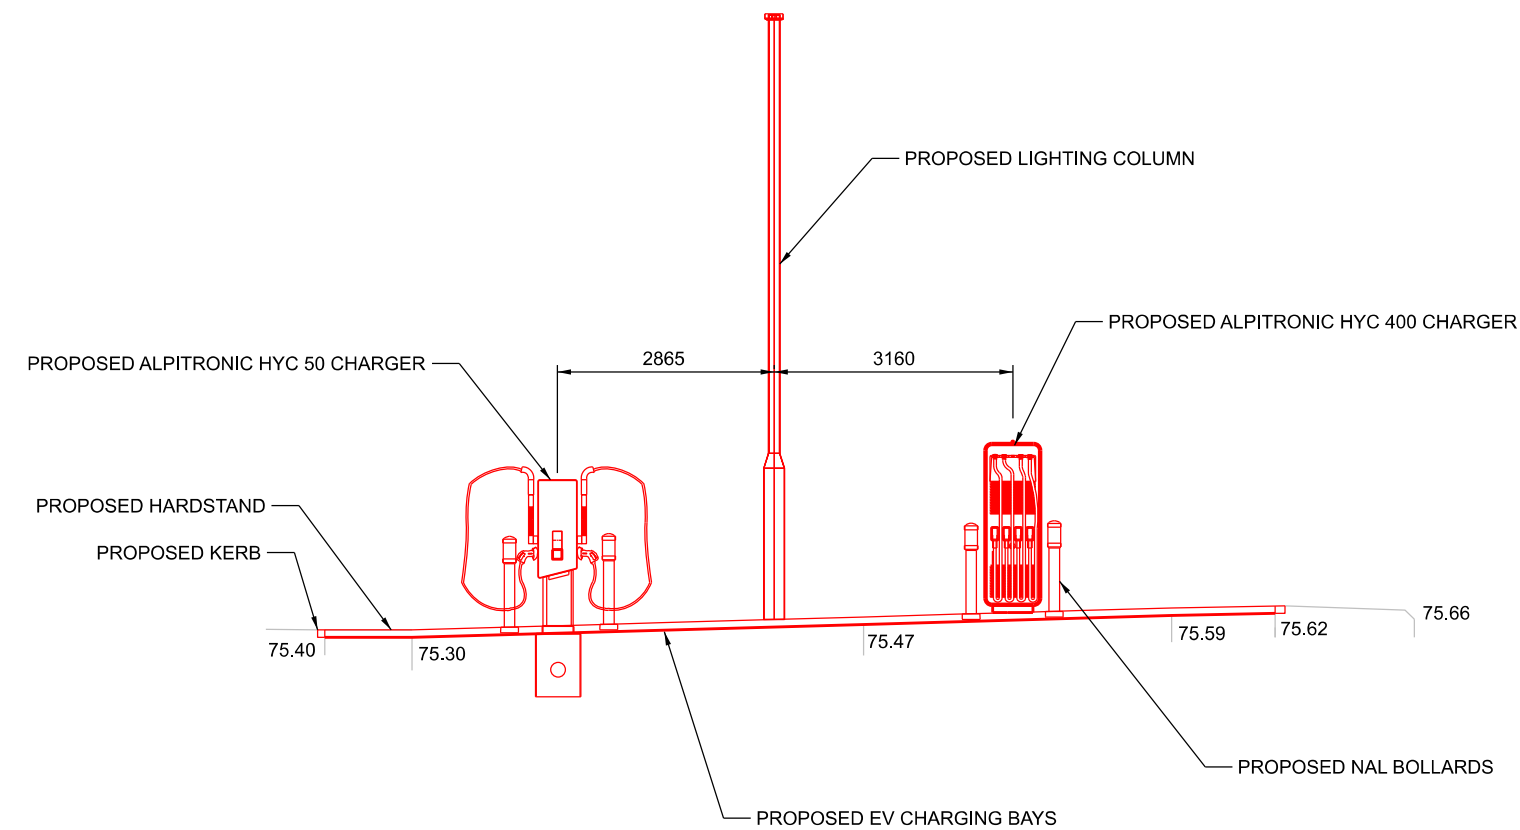

ELEV A  
SCALE 1:100

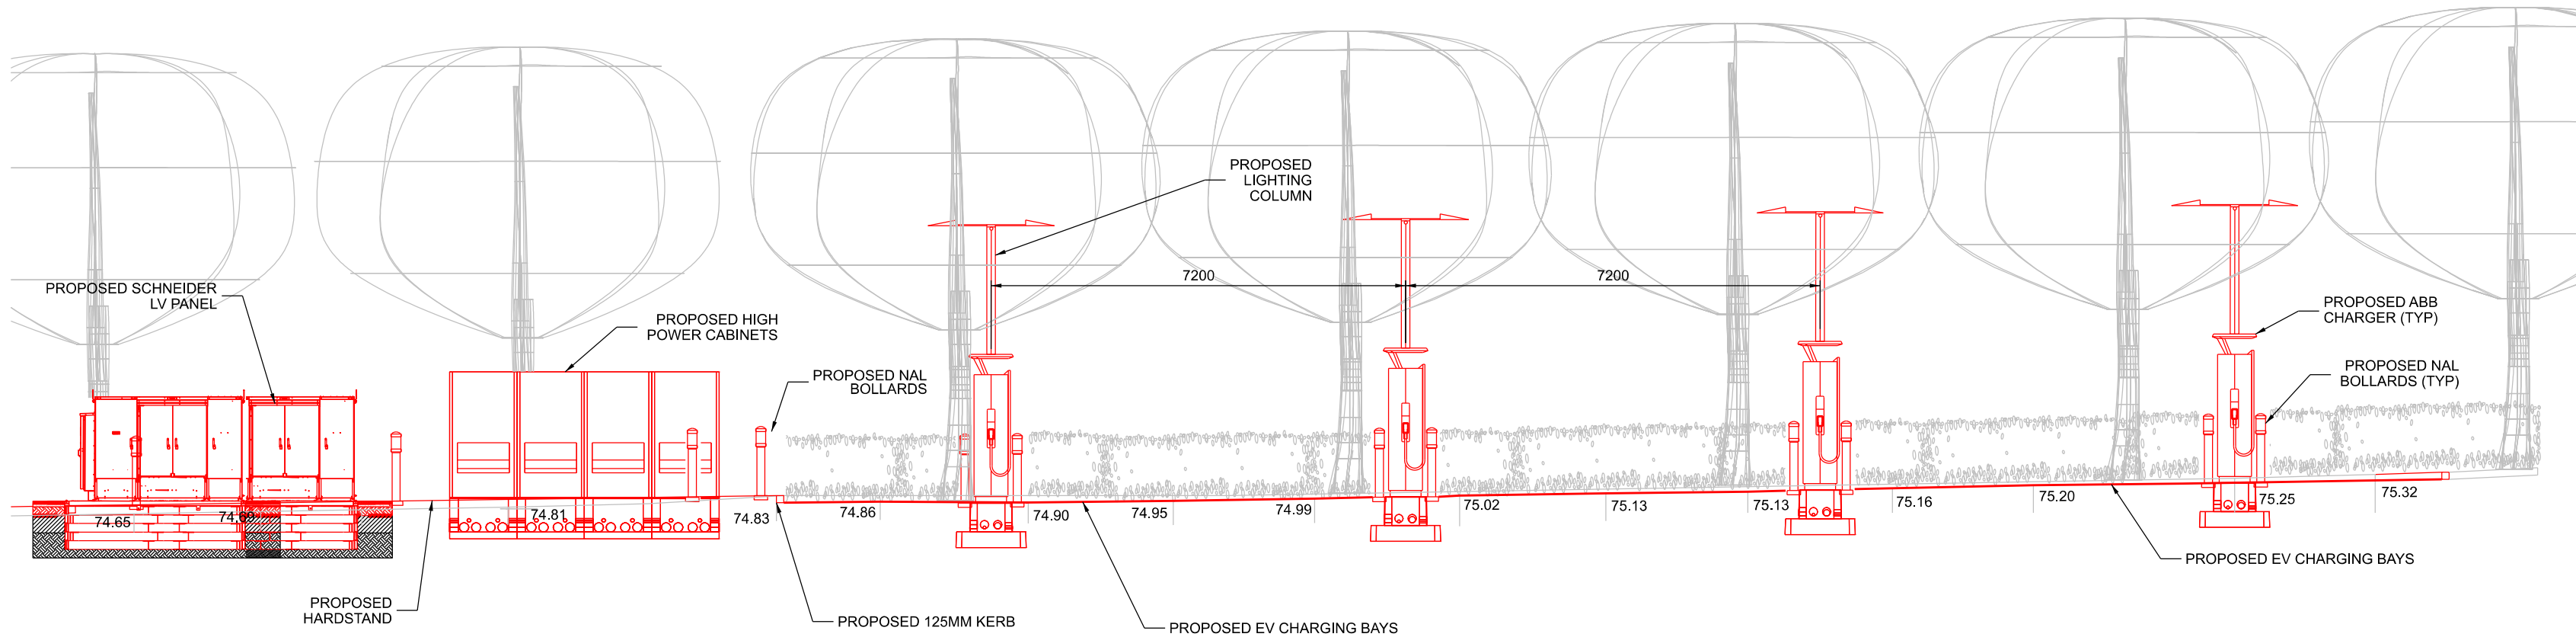

ELEV C  
SCALE 1:100

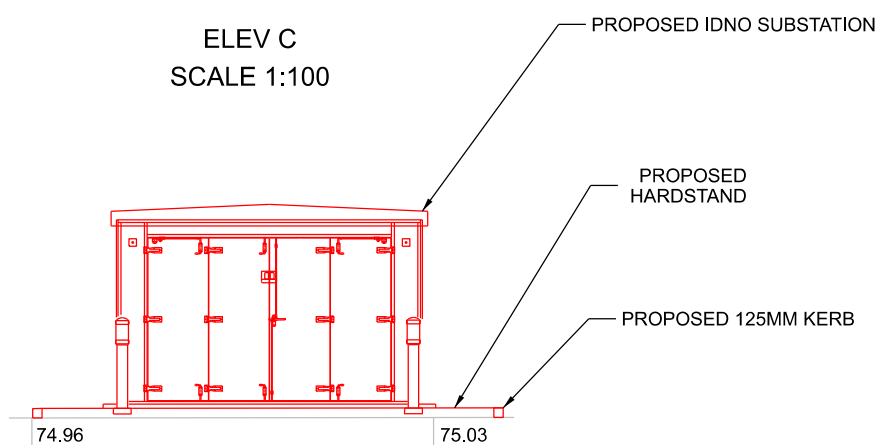

0 2 4 6 8 10m  
SCALE 1:100

NOTES:

1. ALL DIMENSIONS ARE IN MILLIMETRES (mm) AND LEVELS ARE IN METRES (m) UNLESS STATED OTHERWISE.

COLOUR CONVENTIONS

BLACK - EXISTING OR UNCHANGED  
BLUE - MODIFIED OR TO BE MOVED  
GREEN - REDUNDANT OR TO BE REMOVED  
RED - PROPOSED OR ADDITIONAL  
PURPLE - WORKS FOR FUTURE

|     |          |                          |       |      |      |
|-----|----------|--------------------------|-------|------|------|
| P05 | 04/12/24 | ISSUED FOR REVIEW        | HP    | SV   | VS   |
| P04 | 16/07/24 | ISSUED FOR REVIEW        | MB    | SV   | VS   |
| P03 | 31/05/24 | ISSUED FOR REVIEW        | ADI   | Chk  | App  |
| P02 | 24/01/24 | ISSUED FOR REVIEW        | ADI   | Chk  | App  |
| P01 | 10/11/23 | ISSUED FOR REVIEW        | ADI   | Chk  | App  |
| Rev | Date     | Description of Revisions | Drawn | Chkd | Appr |

Suitability S0 - WORK IN PROGRESS



Poise Group Ltd  
No 5, C - D Bear Lane  
London  
SE1 0UH

Contractor(s)



Ionity GmbH  
Moosacher Strasse 84,  
D-80809 Munich  
Germany

Project

8312 - IONITY  
VILLAGE HOTEL  
MANCHESTER BURY

Drawing Title

PROPOSED SITE ELEVATIONS LAYOUT

|                       |                         |               |             |          |          |
|-----------------------|-------------------------|---------------|-------------|----------|----------|
| Designed              | ADITYA                  | Signed        |             | Date     | 08/11/23 |
| Drawn                 | ADITYA                  | Signed        |             | Date     | 08/11/23 |
| Checked               | S VENKATESHA            | Signed        |             | Date     | 12/07/24 |
| Approved              | V K SHAH                | Signed        |             | Date     | 15/07/24 |
| Scale(s)              | RTD                     | ELR & Mileage | ELR&Mileage |          |          |
| Alternative Reference |                         |               |             | Sheet    | 01 of 01 |
| Drawing Number        | 8312-POI-DRG-CIV-200015 |               |             | Revision | P05      |

Sheet Size A2 420 x 594