



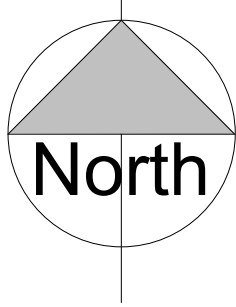

Ordnance Survey, (c) Crown Copyright 2022. All rights reserved. Licence number 100022432

1 Location Plan
1 : 500

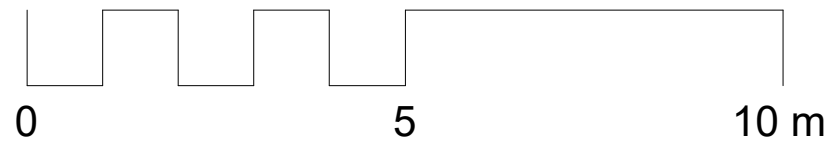

NOTES

ALL DIMENSIONS AND LEVELS ARE TO BE CHECKED ON SITE

ANY DISCREPANCIES ARE TO BE REPORTED TO THE PROJECT MANAGER BEFORE ANY WORK COMMENCES

THIS DRAWING SHALL NOT BE SCALED TO ASCERTAIN ANY DIMENSIONS WORK TO FIGURED DIMS ONLY

THIS DRAWING SHALL NOT BE REPRODUCED WITHOUT EXPRESS WRITTEN PERMISSION FROM Clarkes Bespoke Design LTD.

P1 06.04.22 BC First Issue

Rev No.	Rev Date	Rev By	Description
---------	----------	--------	-------------

project


Partnership house

location

Partnership house
Sparrow Hill, Rochdale
OL16 1QT

client

Rashad Nazir

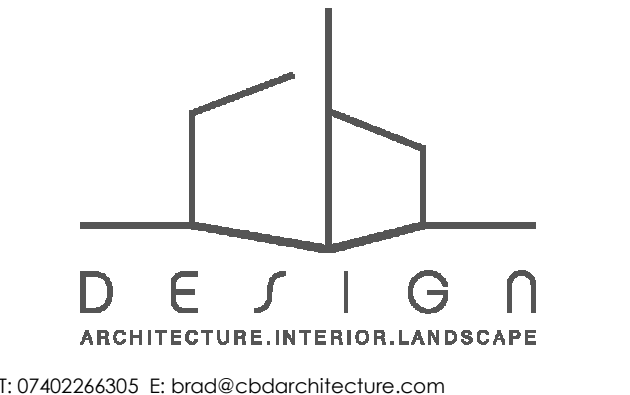

drawing title

Location Plan

dwg purpose

PRELIMINARY

scale 1 : 500 drawn BC checked BC
@ sheet size A1 rev date 06.04.22

22-031 PL-X - 001
job number drawing number P1 revision