




MATERIALS KEY

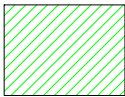


VEGETATION

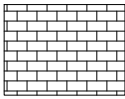

BRICK

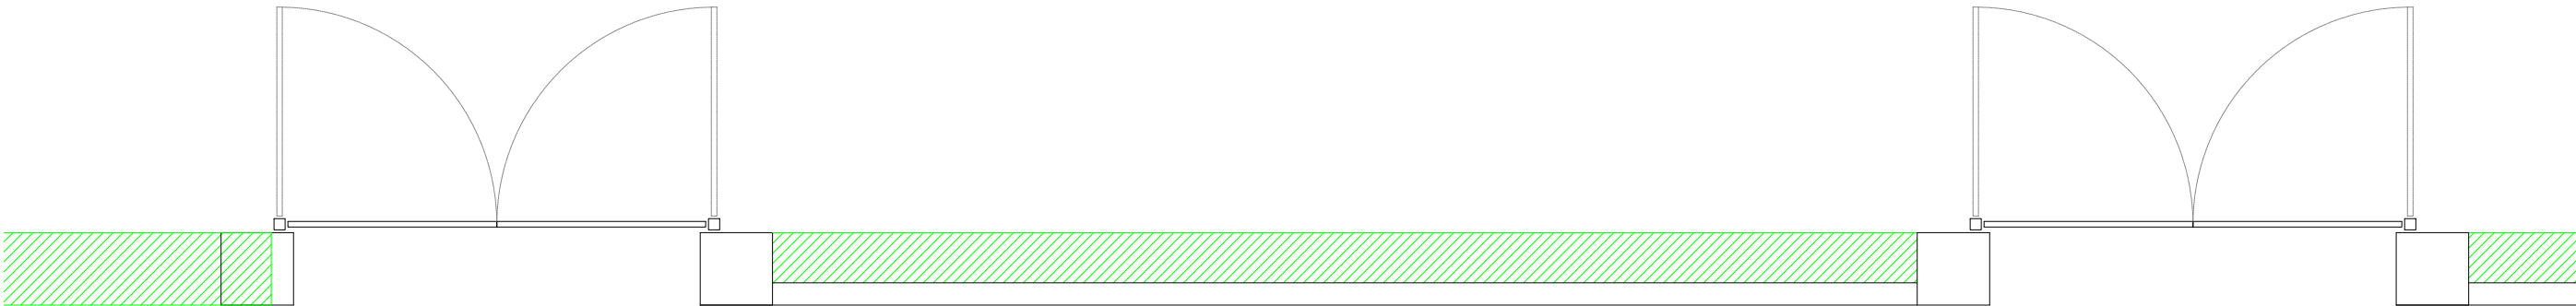

PROPOSED FRONT BOUNDARY
PLAN

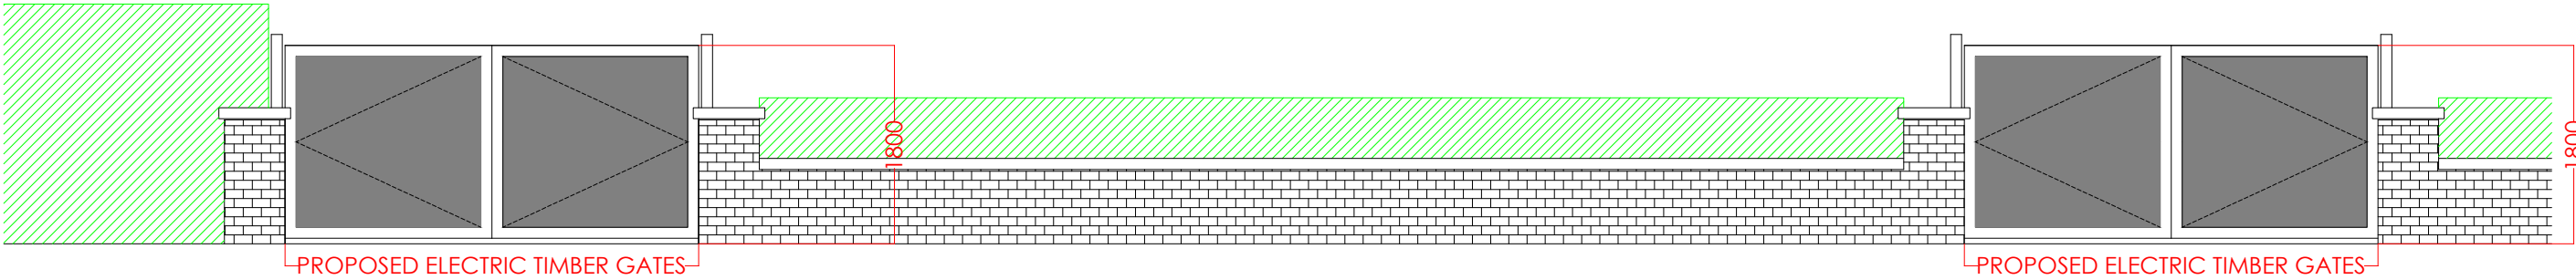

PROPOSED FRONT BOUNDARY
ELEVATION

X	XXX	XXX	XXX	XXX
Rev	Date	Description	Rev By	Chk'd By
Drawing Title				
PROPOSED BOUNDARY TREATMENT				
Job-Dwg No				
051ROC-106				
Project Title				
INTERNAL REMODEL / FACADE TREATMENT				
300 MIDDLETON ROAD				
HEYWOOD				
MIDDLETON				
OL10 2LG				
Client				
MR LYNISKY				
Status				
PLANNING				
Scale		NOT TO SCALE	Drawing Size	A3
Date		10/23		