
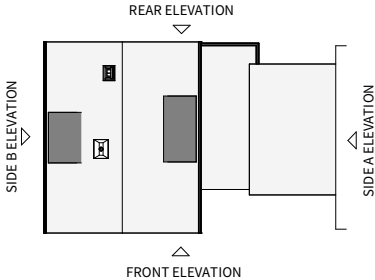



EXISTING ELEVATIONS

SEE LOCATION PLAN FOR EXISTING HOUSE POSITION

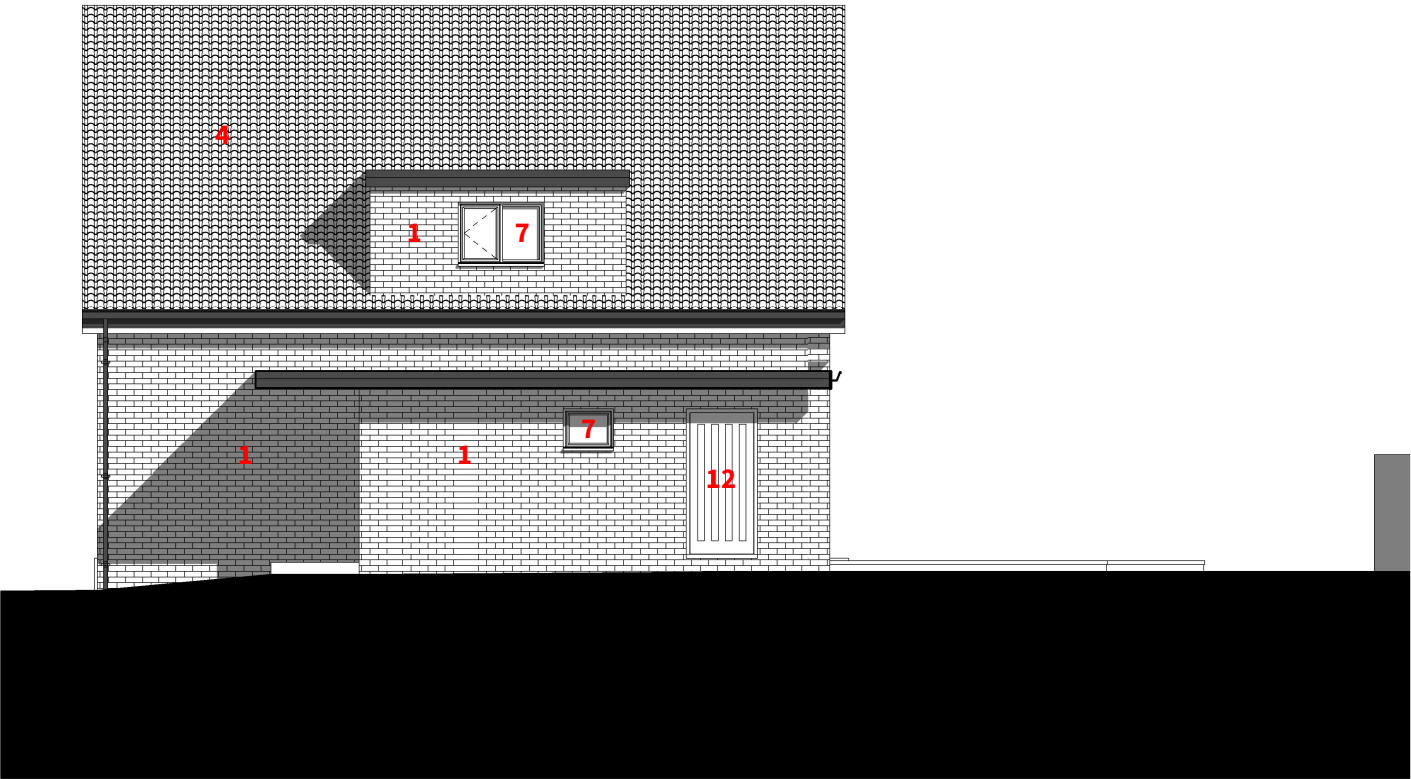

Existing Side A Elevation

1:50 / A1 + 1:100 / A3

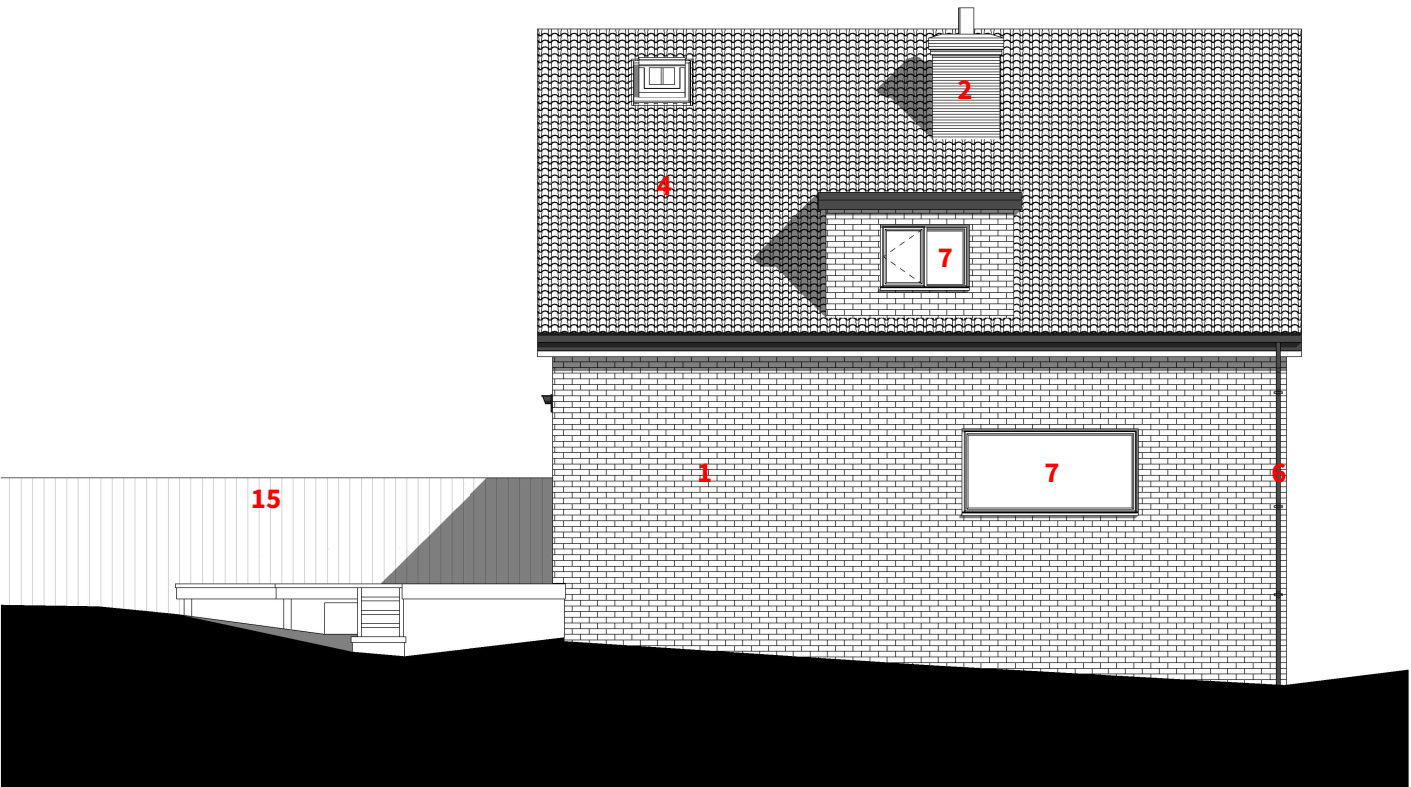

Existing Side B Elevation

1:50 / A1 + 1:100 / A3

PLANNING

IMPORTANT NOTES:

This drawing is intended solely for the use of Material Studio Architects (Company No. 12071636) for information and presentation purposes only and may contain confidential and commercially sensitive information.

Any review, re-transmission, disclosure, copying or modification of it is strictly forbidden. All trademarks, branding and copyright© can not be used by anyone without the express written permission of the company. Use of this or any other drawing signifies consent to any interception we might lawfully carry out to prevent abuse of these facilities. This drawing with or without terms are considered subject to contract and is sent without prejudice.

To be read in conjunction with any relevant Structural Engineer's drawings and any other consultant information.

DO NOT SCALE from drawing, work to figured dimensions only. All dimensions to be checked by Contractor/Fabricator prior to construction, report all discrepancies to the Design Team.

Any existing dimensions noted on the drawing are to be checked by the Contractor prior to commencement of the works.

A	Roof light removed	02/07/24
REV	DESCRIPTION	DATE
CLIENTMr & Mrs Smith		
PROJECTThe Corner House		
ADDRESS30 Harridge Ave, Rochdale, OL12 7HN		
DRAWING TITLEExisting Side A + B Elevations		
SCALE @ A1	As indicated	DATE13/11/23
DRAWING NO.	LP2308_3_111	REV A

material studio architects

Tel: 0161 531 6203 / Web: www.materialstudio.co.uk / Address: M1 2WQ

EXISTING MATERIAL LEGEND:

1. Red Brick Wall
2. Red Brick Chimney
3. Wooden Fence
4. Concrete Tile Roof
5. uPVC Fascia & Bargeboard
6. Black Painted Drain Pipe and Gutter
7. uPVC Doors & Windows & Roof Lights
8. GRP Flat Roof
9. Timber Cladding
10. Adjacent Property
11. Party Wall
12. Composite Door
13. Garage Door
14. Metal Gate
15. Timber Fence

