Copyright of this drawing is owned by Whittaker Design

NOTES

All dimensions to be checked on site and any discrepancies notified prior to commencement of work.

Do not scale from this drawing - If in any doubt, ask.

REVISIONS

Date	Ref.	By
Nov 20	A artifical planting in lieu of living wall	

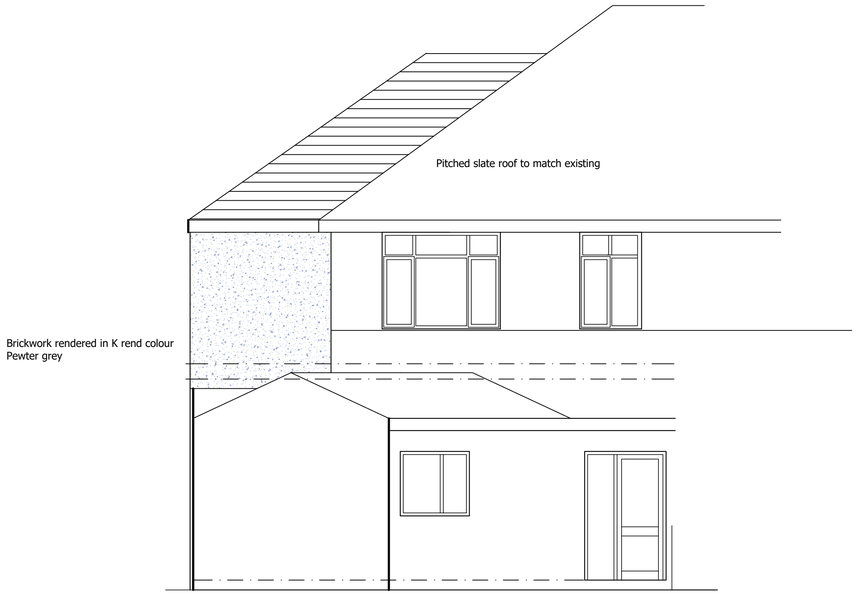

REAR ELEVATION



FRONT ELEVATION

0 1 2 3 4 5m

SCALE 1:50

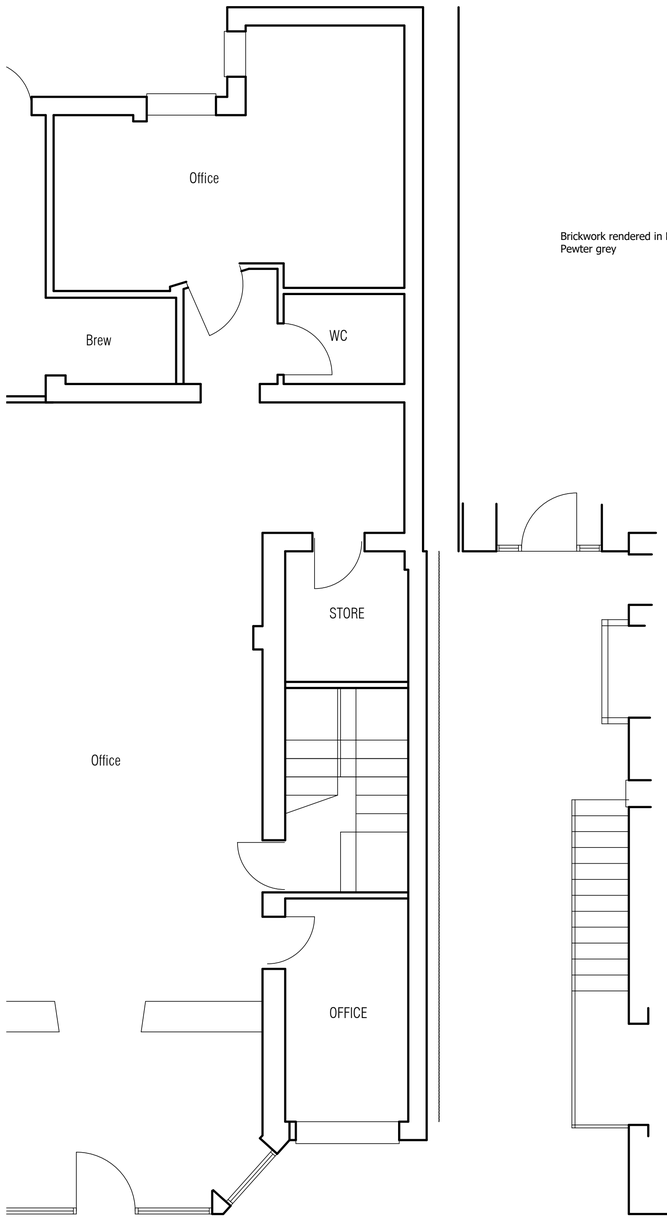

GROUND FLOOR PLAN

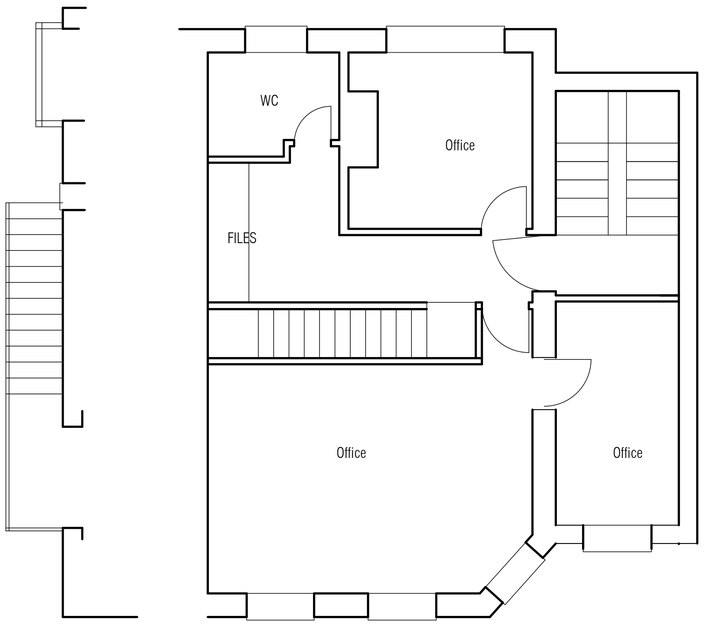

FIRST FLOOR PLAN

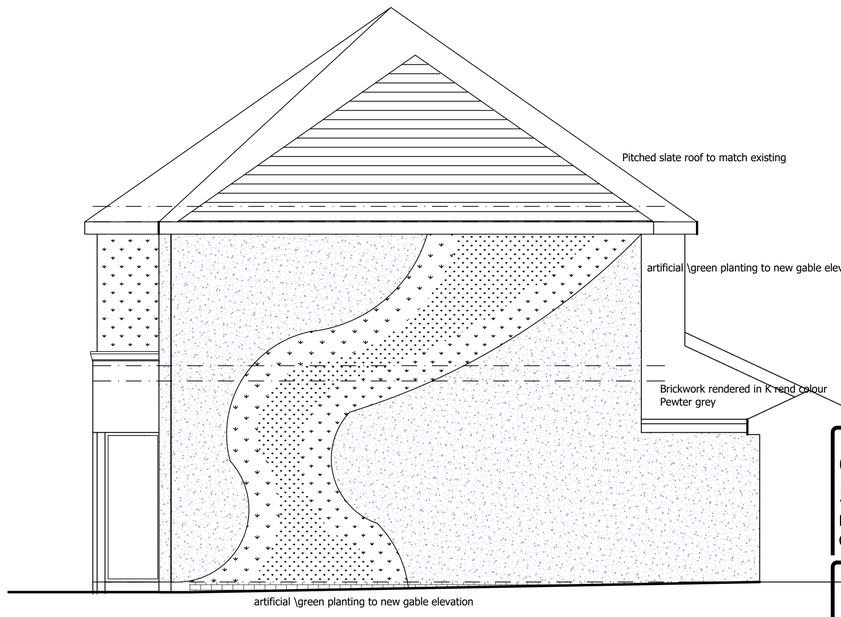

SIDE ELEVATION

Whittaker Design
ARCHITECTURAL & INTERIOR DESIGNERS
169 St. JOHN STREET
LEES
OLDHAM OL4 3DS
T: 0161 620 1438
F: 0161 620 1439
E: INFO@WHITTAKERDESIGN.CO.UK
W: WWW.WHITTAKERDESIGN.CO.UK

PROJECT
Cowell Norford
561 Bury Road
Bamford Rochdale
OL11 4DQ

DRAWING TITLE
As Proposed

SCALE 1:50 @ A1 DATE Feb20

DRAWN A Doherty CHECKED

NUMBER 3822.8 REVISION A