
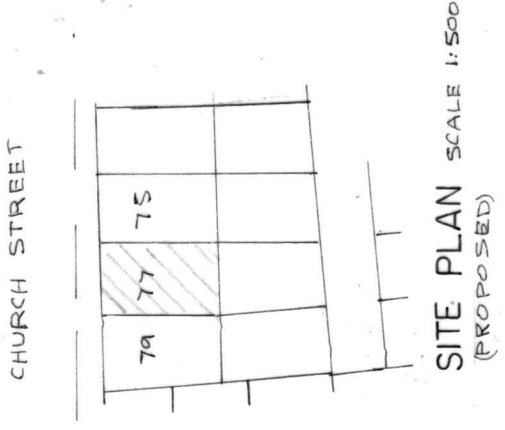
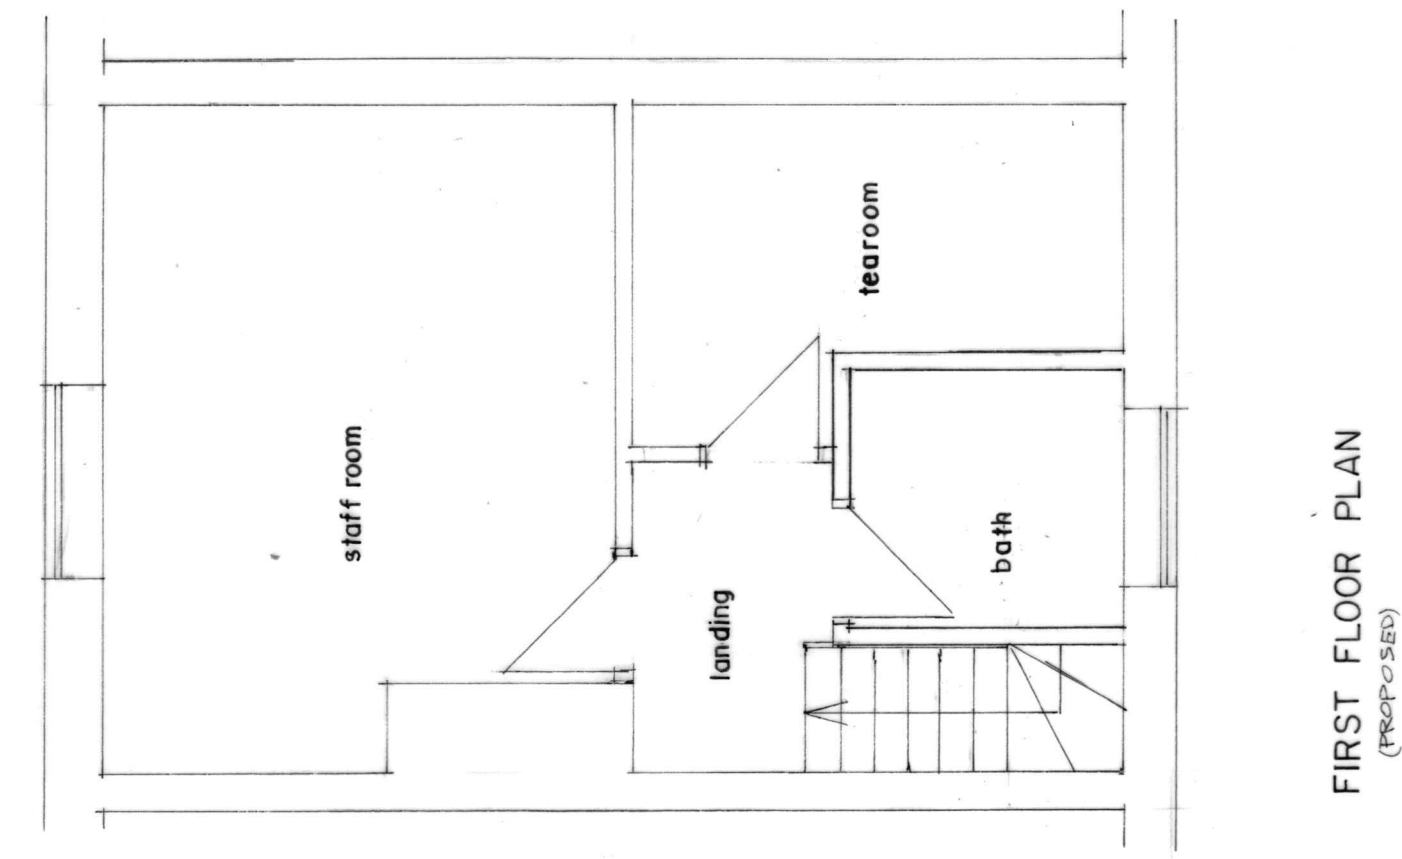


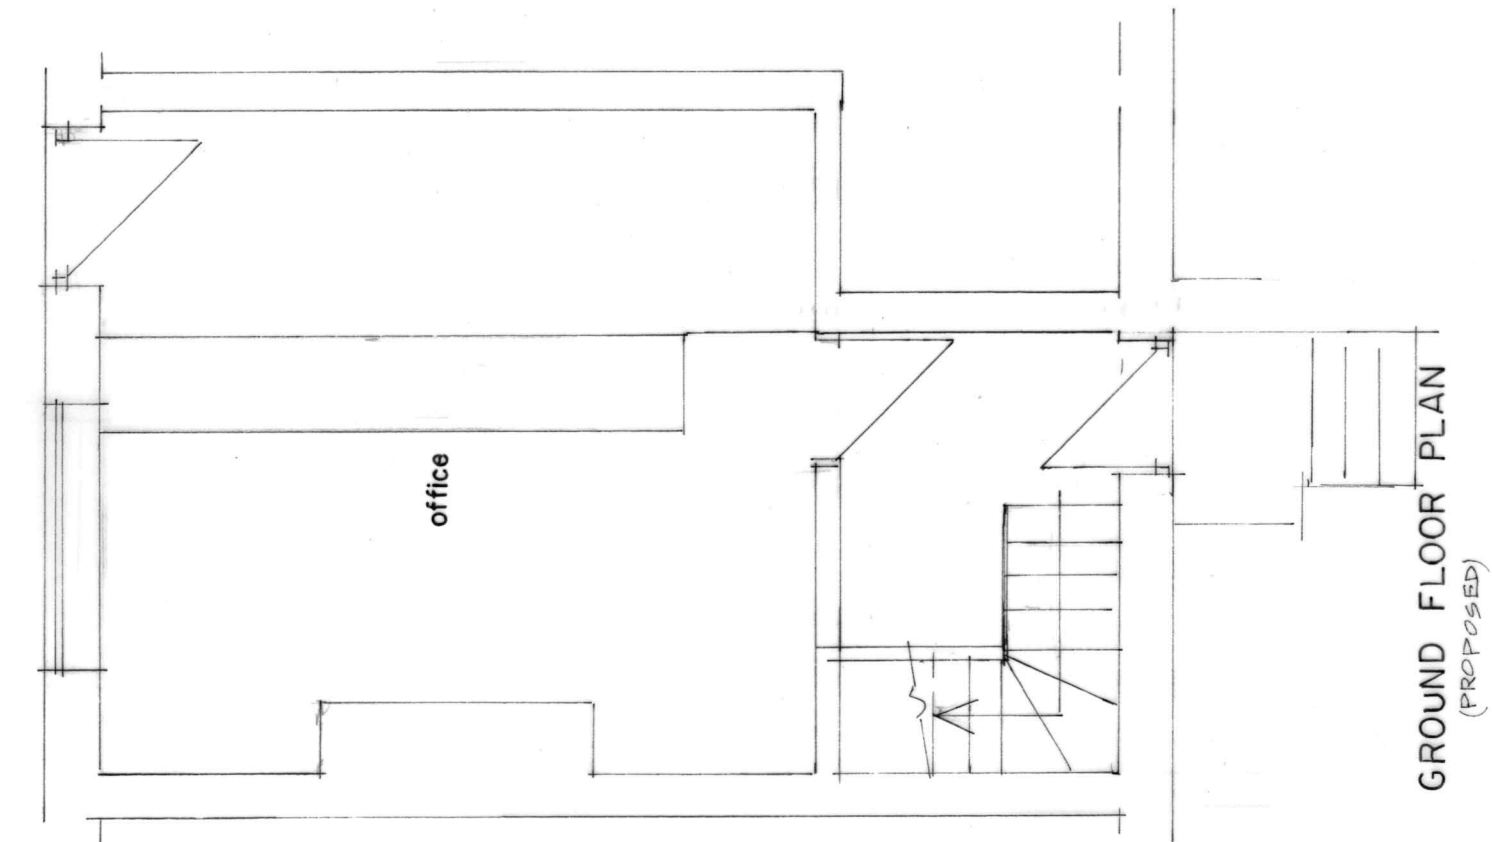

BUILDING DESIGN SERVICES	
M. FAROOQ	
6 Stock Close, Shawclough, Rochdale OL12 6BB	
Tel: 01706 712231 Mob: 07967605763	
PROPOSED CHANGE OF USE FROM OFFICE TO	
PRIVATE HIRE TAXI BASE AT 77 CHURCH STREET	
LITTLEBOUGH OL15 8AB	
For: Mr M RAZAQ	Scale 1:50
Plan	A1948/2