


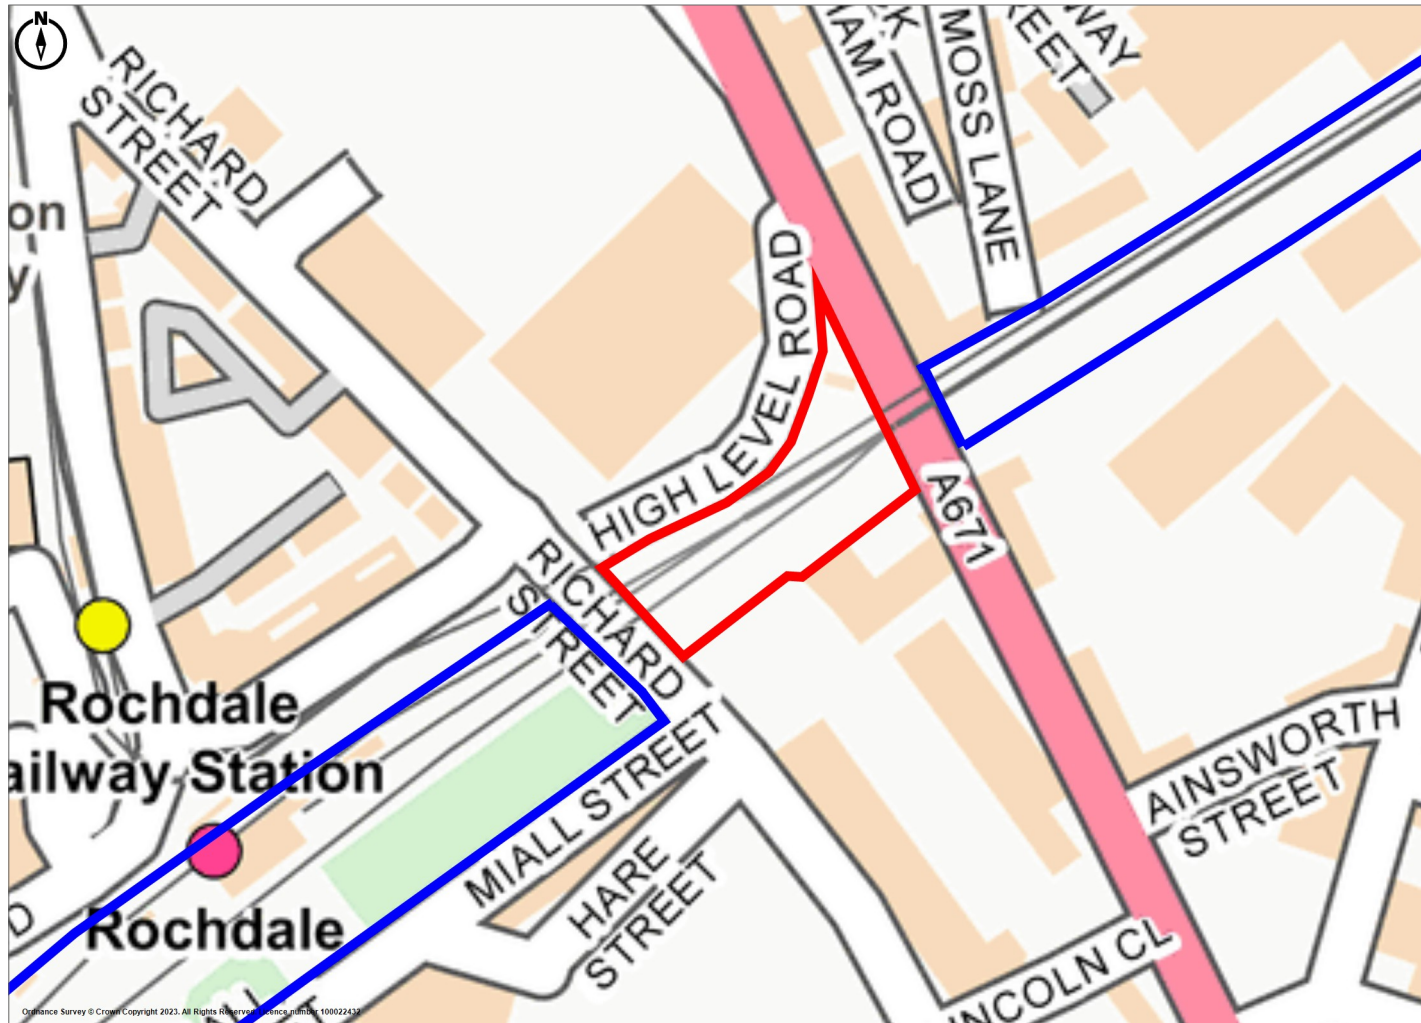

Ordnance Survey © Crown Copyright 2023. All Rights Reserved. Licence number 100022432

Promap

LANDMARK INFORMATION

Ordnance Survey Crown Copyright 2023. All rights reserved.
Licence number 100022432.

Plotted Scale - 1:2500. Paper Size – A4