



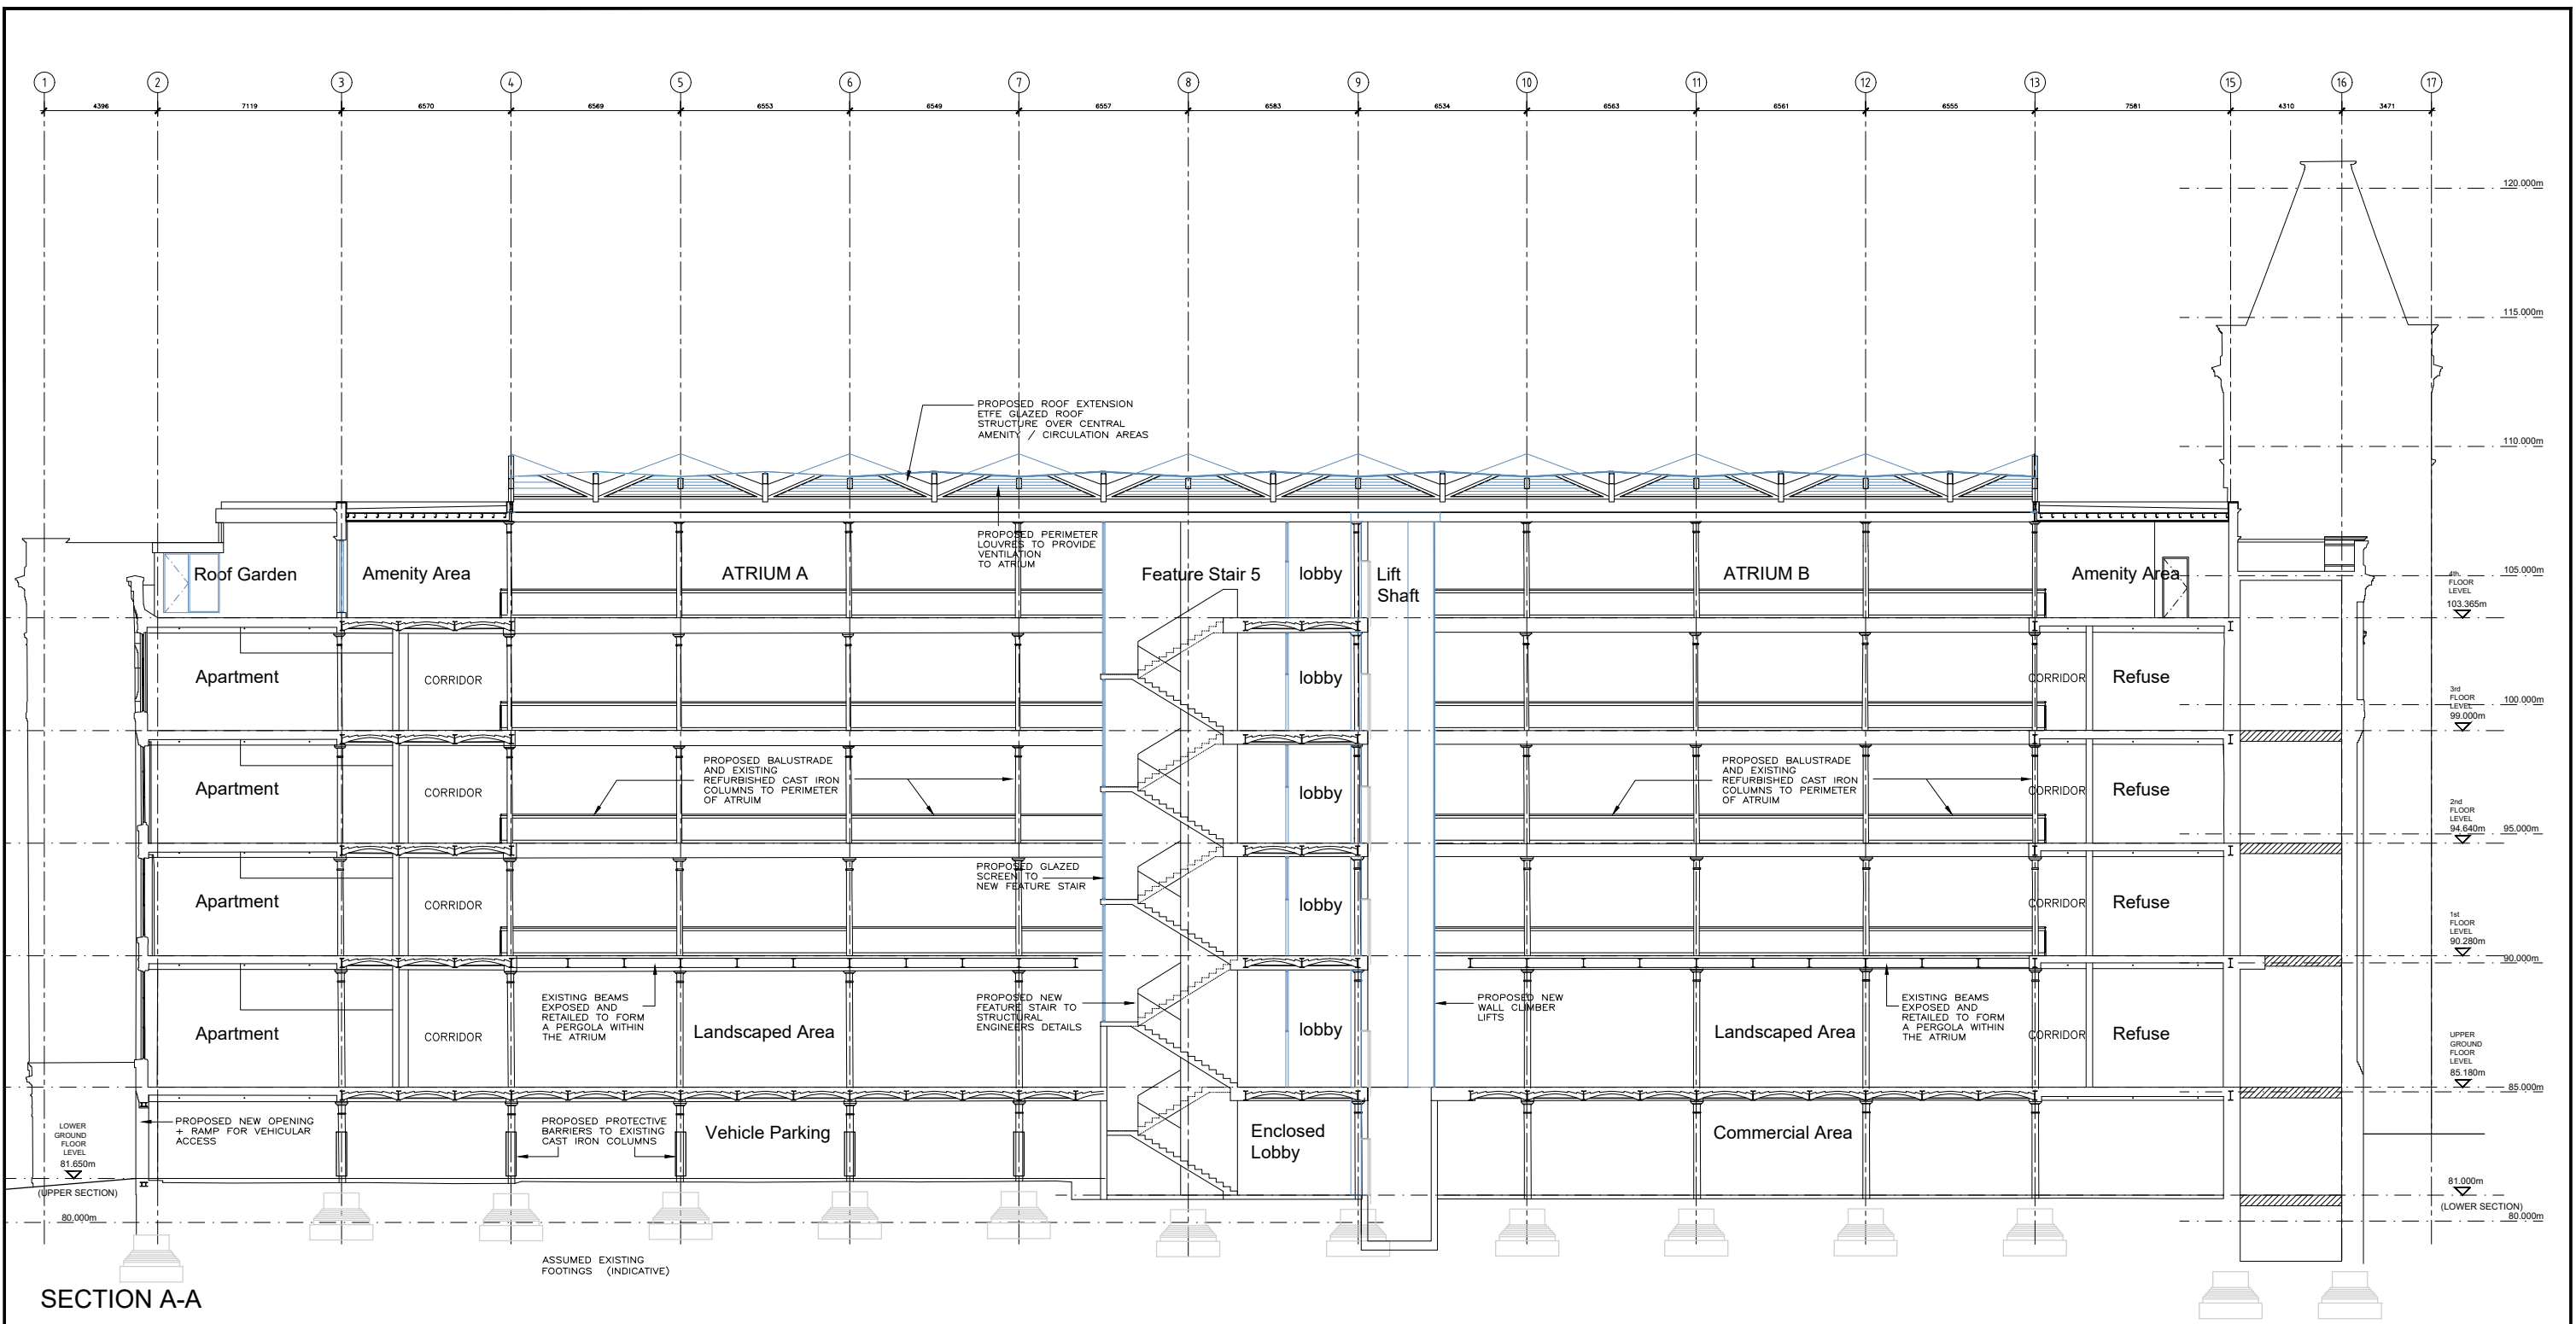

- Notes :
- Dimensions are to be checked on site before fabrication and construction
 - Any discrepancies are to be immediately notified to the architects
 - Structural measurements are to be taken from the structural engineers drawings
 - Do not scale
 - Copyright reserved by GMA

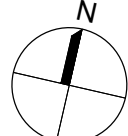

GMA ARCHITECTURE Architects and Designers UK House 82 Heath Road Twickenham TW1 4BA Telephone 020 8891 5959 Fax 020 8607 9933 Email enquiries@gmaarchitecture.co.uk www.gmaarchitecture.co.uk		DRAWING ISSUE STATUS		Client		Scale	Date	Drawn	Checked
		PLANNING		KAM LEI FONG LTD		1:250 @ A3	June 23	MD	IL
REV		DESCRIPTION		Project		Type	Client	Drawing No	Revision
				WARWICK MILL MIDDLETON MANCHESTER		01	277-01	WM PA-201	
				Drawing					
				PROPOSED SECTION A-A					