




EXISTING ELEVATION A
1:50 @ A1

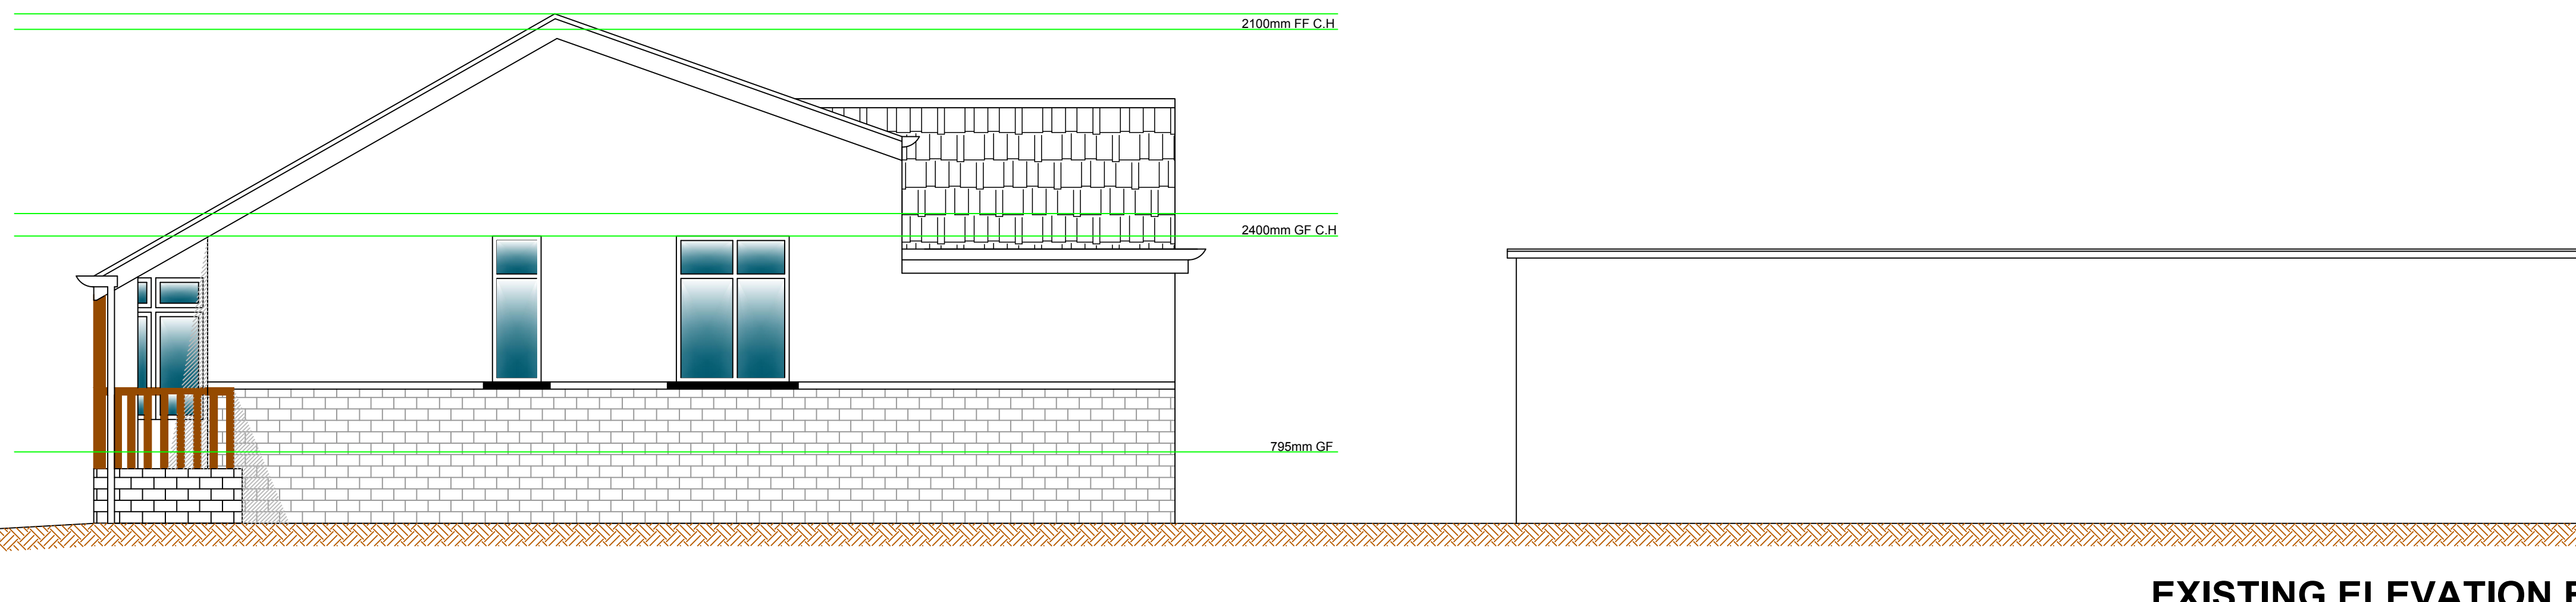

EXISTING ELEVATION B
1:50 @ A1

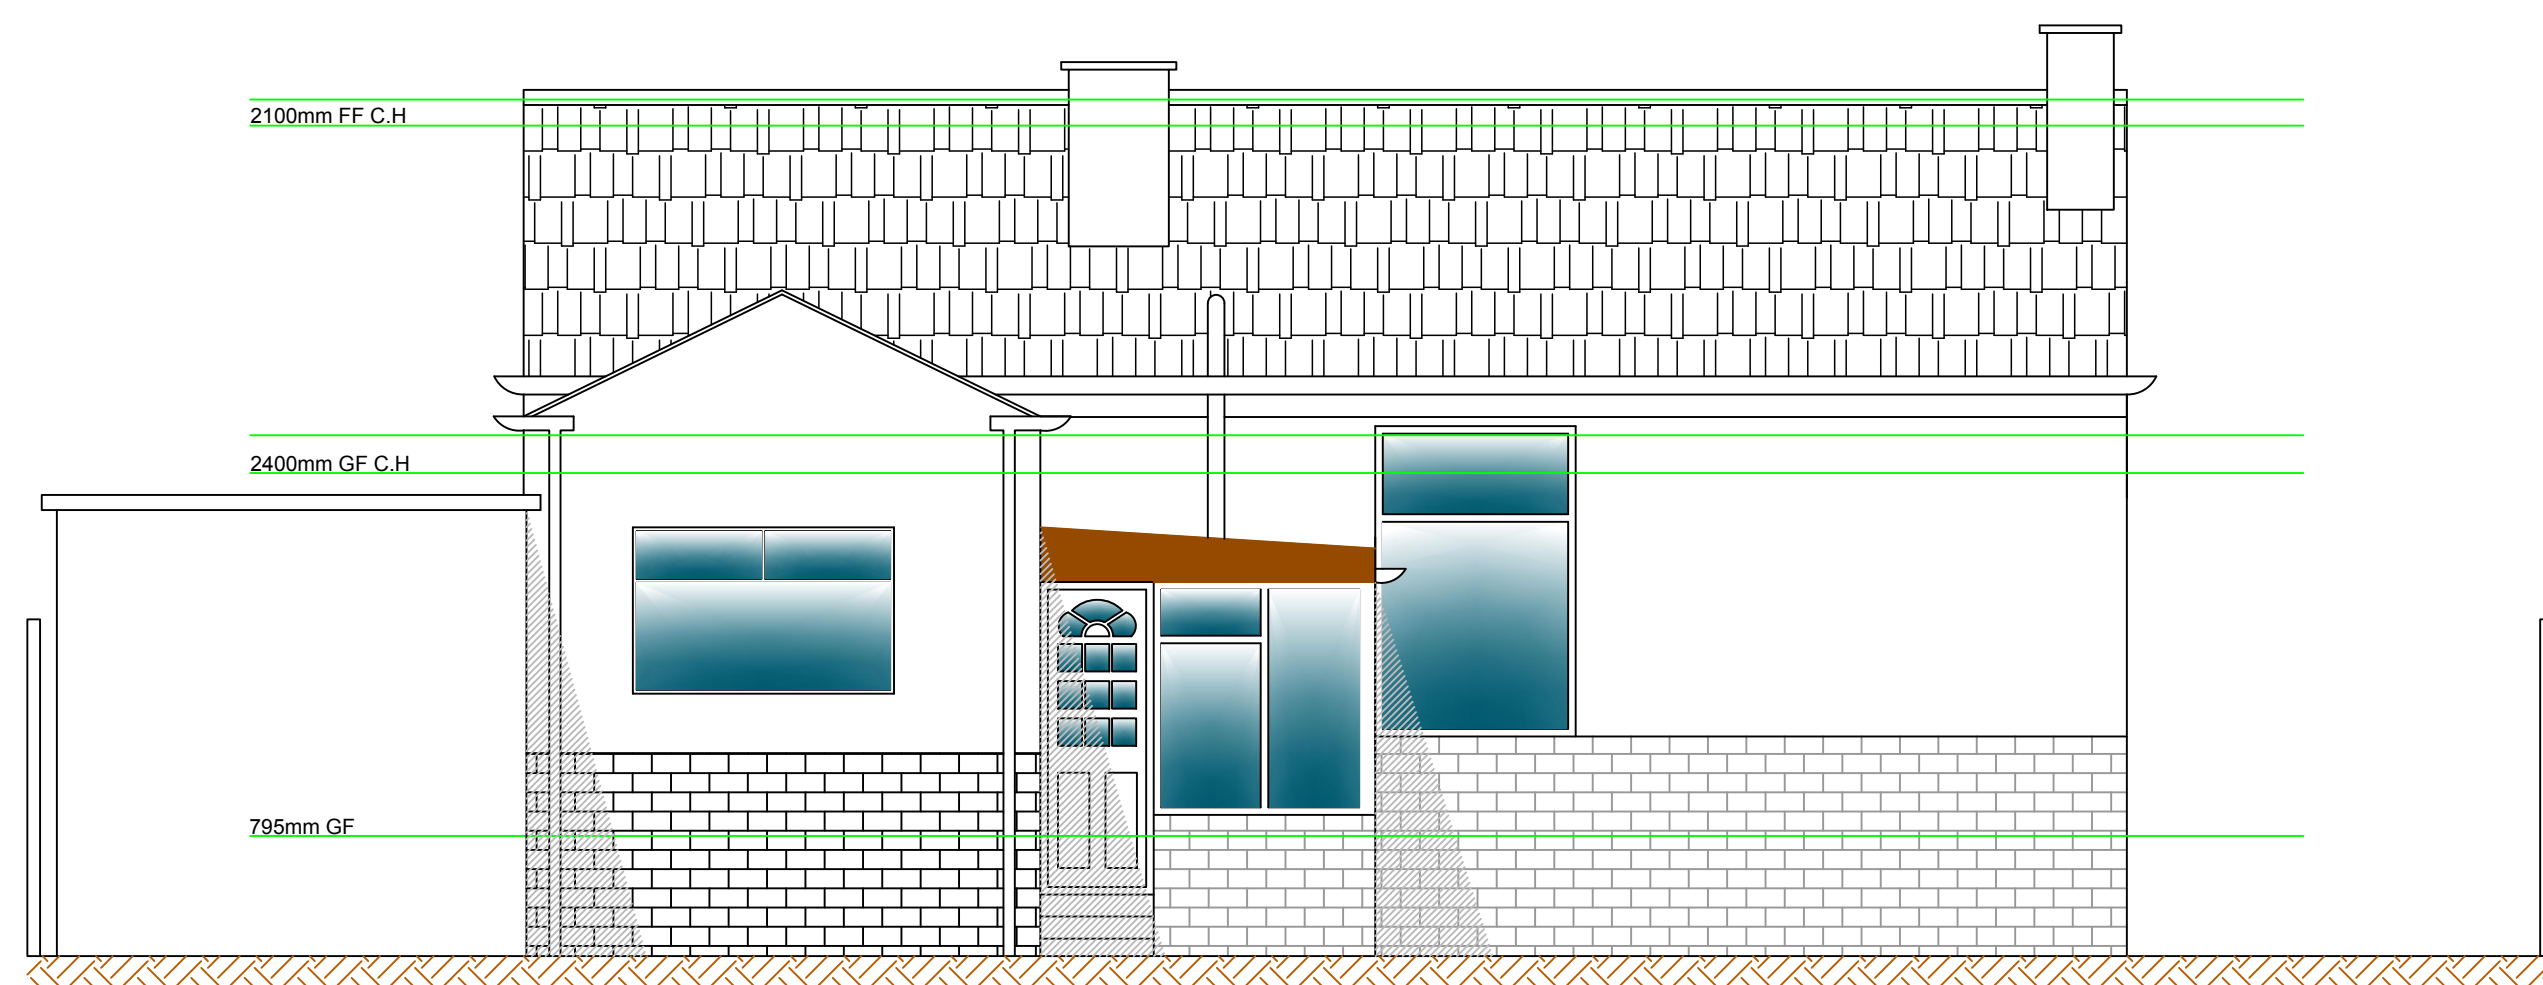

EXISTING REAR ELEVATION
1:50 @ A1

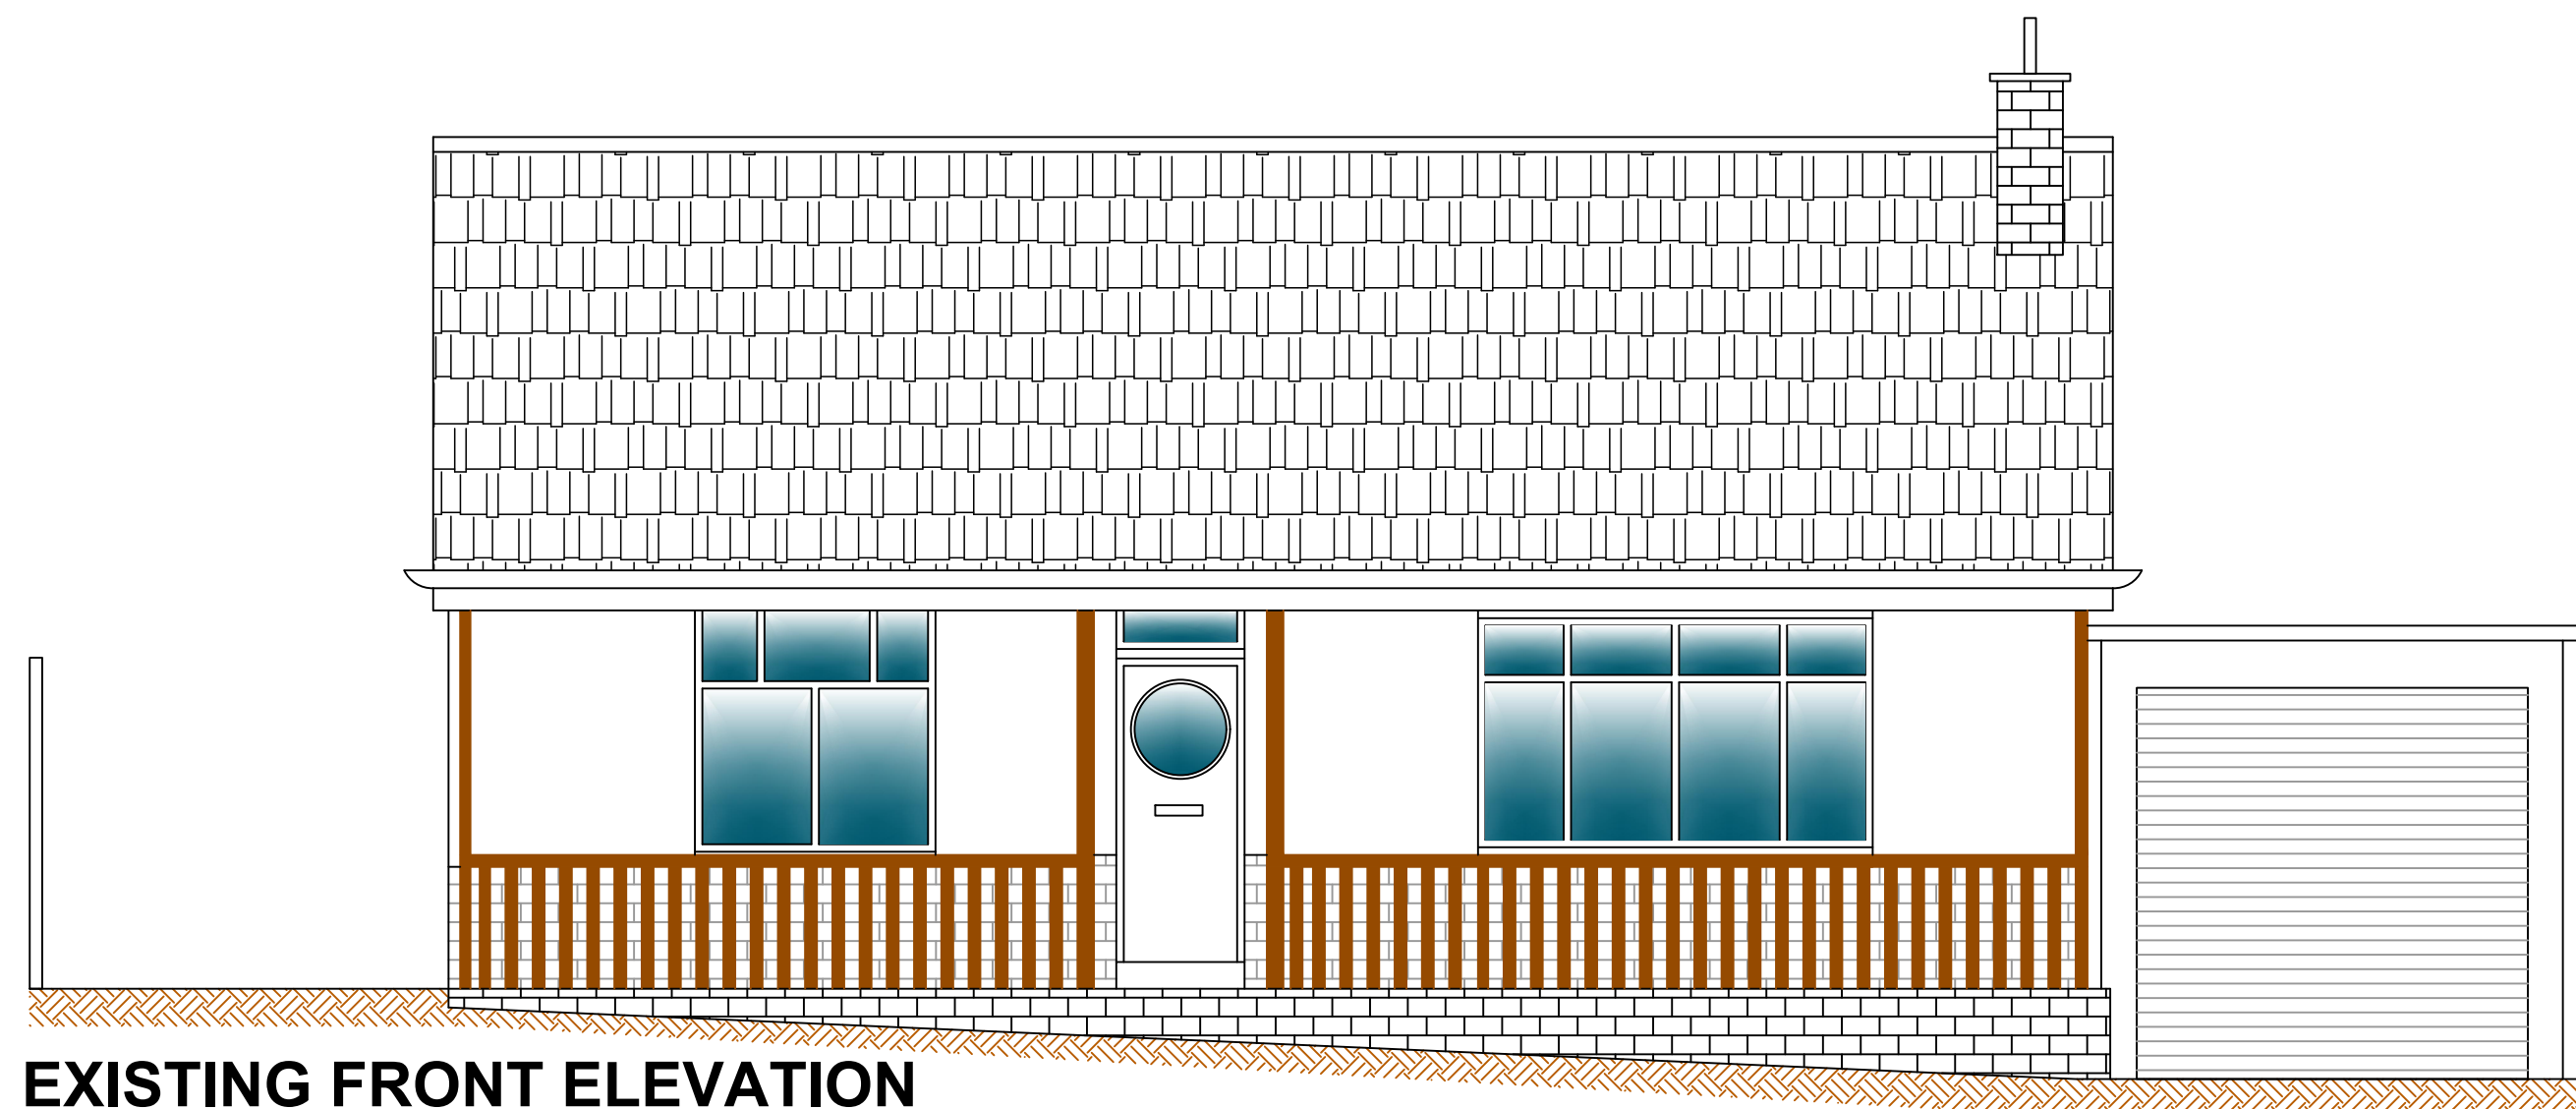

EXISTING FRONT ELEVATION
1:50 @ A1