


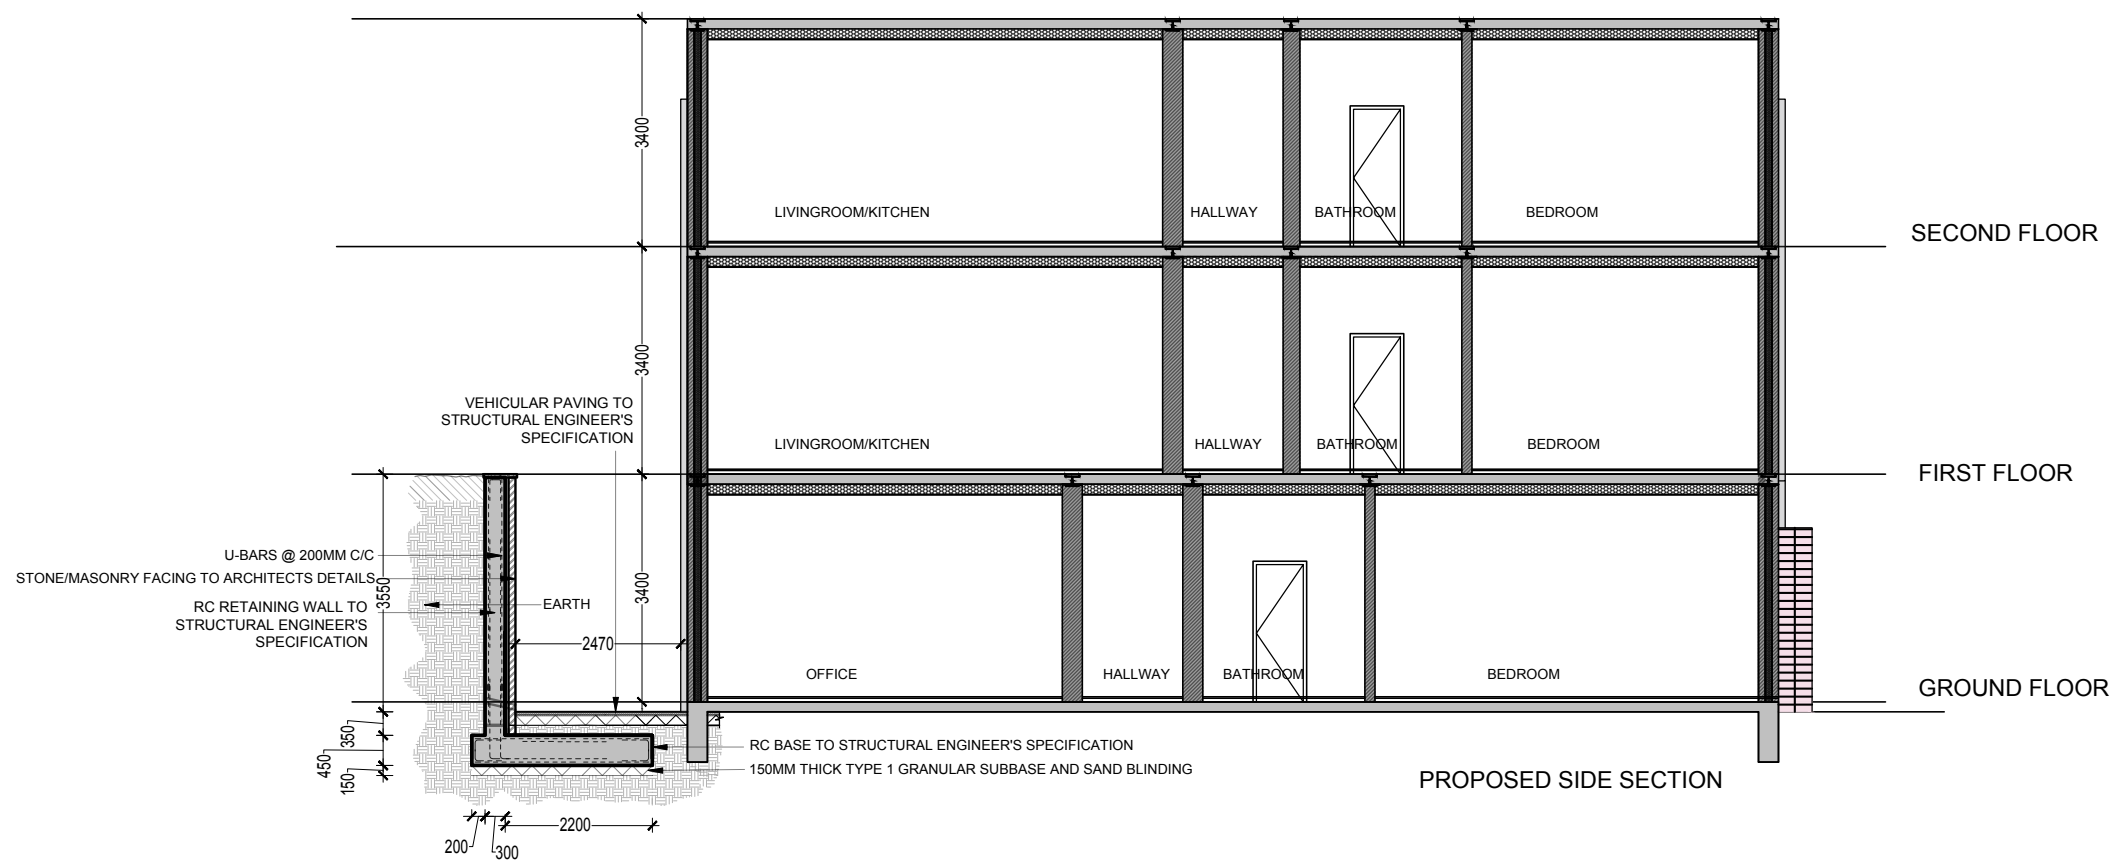

General Notes

No.	Revision/Issue	Date

Firm Name and Address



Mason and Marlowe Ltd.
Project Managers and Quantity Surveyors

5 Picadilly Place
Manchester, M1 3BR

Project Name and Address

18 Sadler Street
Manchester, M24 5UJ

Project

Date
18/11/2022

Scale
1/100

Sheet

A3