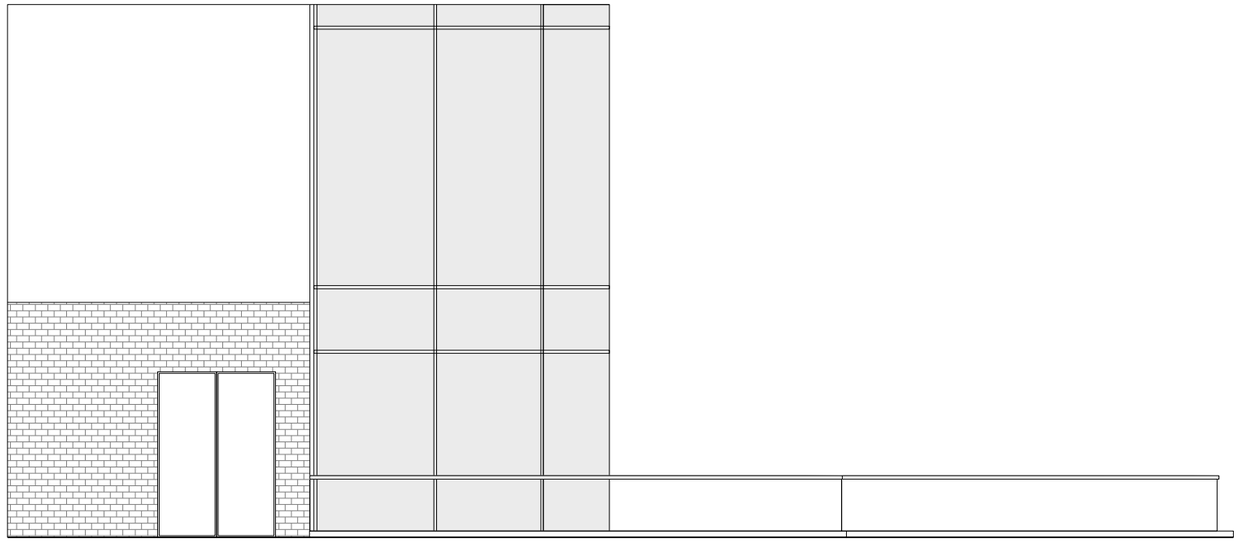

EXISTING ELEVATION C,
SCALE 1:100 @A3

General notes:

Do Not Scale from this drawing;

Contractor to carry out full setting out prior to start of works and notify any discrepencies to the Architect for clarification;

All works to be strictly in accordance with local authority legislations, and/or similar governing bodies;

All works to be strictly in accordance with CDM Regulations (Health and Safety;)

A3

Rev	Date	Description

Copyright of this drawing is reserved and is issued on condition that it is not reproduced in part or in whole without written consent unless otherwise assigned.

All dimensions to be verified on site by the Contractor prior to commencement of work. Any discrepancies not brought to our immediate attention shall be deemed to be the responsibility of the contractor/fabricator.

HAY Interiors
1 Kingsley Street, Leicester, LE2 6DY
Tel: +44 (0) 116 2700 002
Fax: +44 (0) 116 2700 003
Email: info@hayonline.co.uk
www.hayonline.com

CLIENT:
Crust

PROJECT:
Rochdale Riverside, Unit 21A, OL16 1BE

DRAWING TITLE:
Existing Elevations

SCALE:	DRAWN:	CHECKED:
1:100 @A3	-	-

DATE:	ISSUE TYPE:
18/02/21	Planning

DRAWING REFERENCE:	REV:
HAY-20-103-PL-EX-03	-