




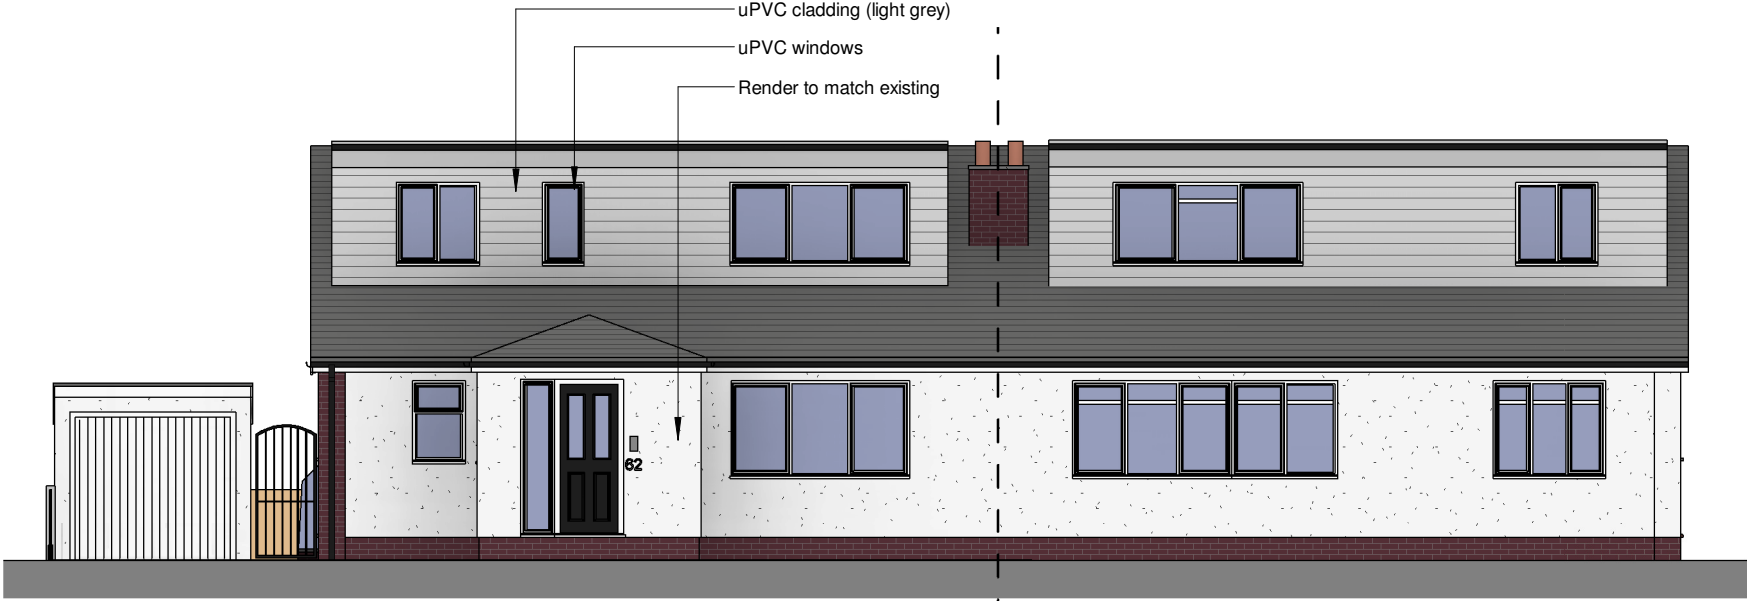


North Elevation (Cheltenham Road) - Proposed
1 : 100

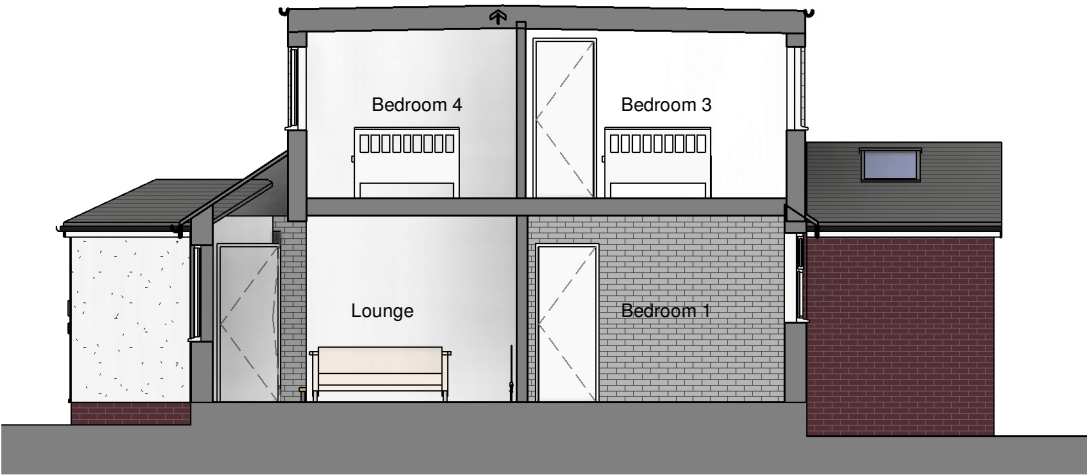


Section - Showing West Elevation
1 : 100

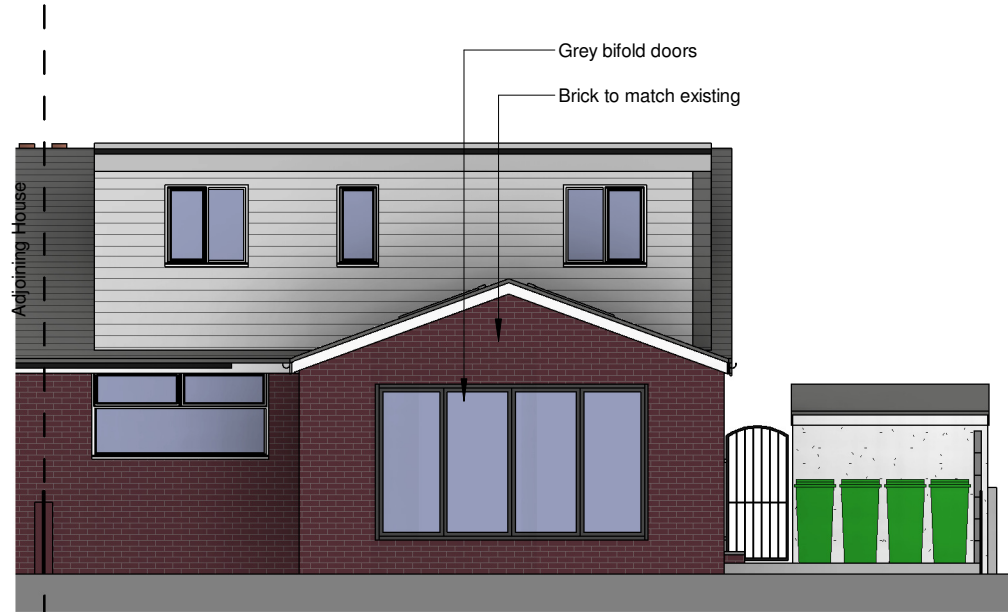

South Elevation (Rear) - Proposed
1 : 100

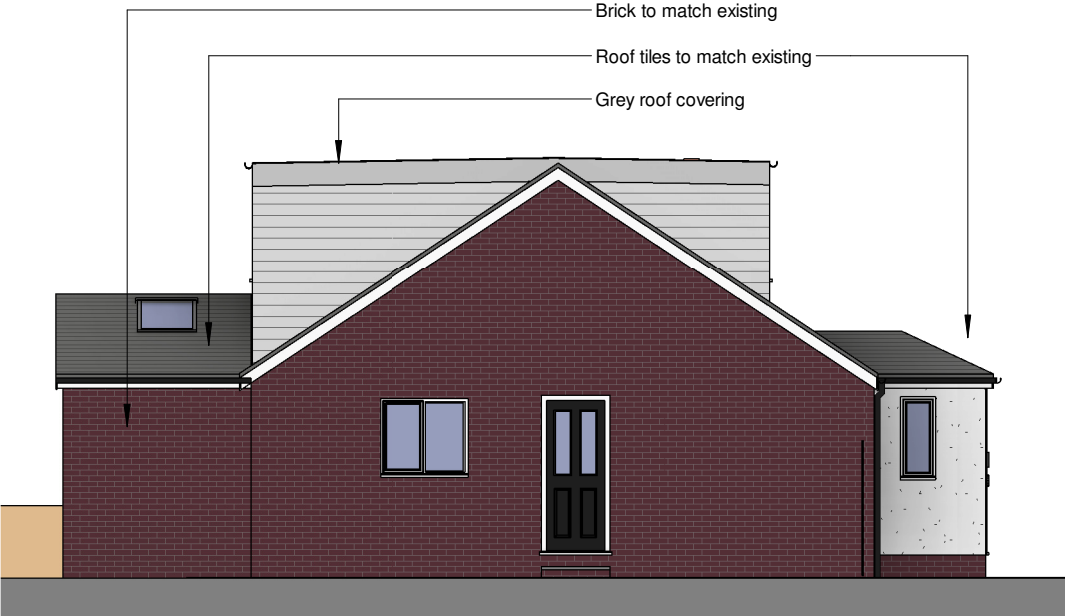

East Elevation (Side) - Proposed
1 : 100

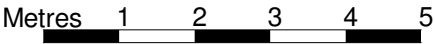

© COPYRIGHT
This drawing remains the copyright of Gareth King Architects Limited and may not be reproduced in any form without written consent.

DO NOT SCALE FROM THIS DRAWING
The Contractor shall check and verify all dimensions and conditions on site and report any discrepancies before commencing.

Rev	Date	Amendment
D	03/03/24	Porch reduced and roof now hipped. Front elevation including number 60
C	26/01/24	Planning Issue
B	24/01/24	Updated to comments
A	23/01/24	Updated to comments

Client	DDA Projects Ltd
Project	62 Cheltenham Road, Middleton
Drawing	Proposed Elevations
Ref.	23034-1012-D
Date	09/01/24
Scale	1 : 100 @ A3

Status	Design	Planning	Tender	Construction	As Built
--------	--------	----------	--------	--------------	----------

Gareth King Architects

56 Welman Way
Altrincham
WA15 8WD

07812 346 283
gk@garethkingarchitects.com
www.garethkingarchitects.com