




- WASTE STRATEGY
WASTE MANAGER TO RELOCATE ALL
BINS TO HIGHWAY ON COLLECTION DAY
AND RETURN ONCE EMPTIED
- 5 WHEELIE BINS TO NEW APARTMENTS
 - 1100L EURO BIN TO GROUND FLOOR OFFICE
 - 1100L EURO BIN TO FIRST FLOOR OFFICE

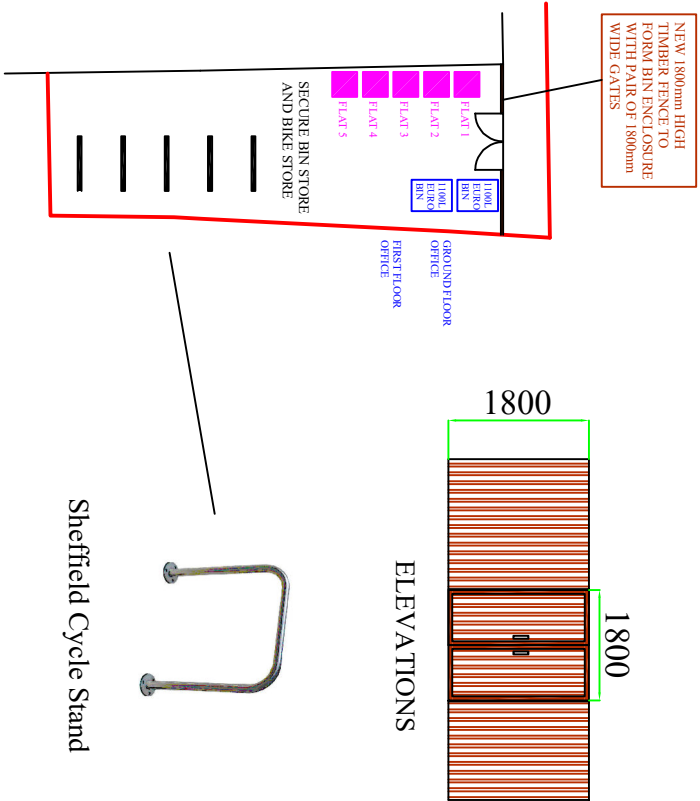

BIN STORAGE DETAILS

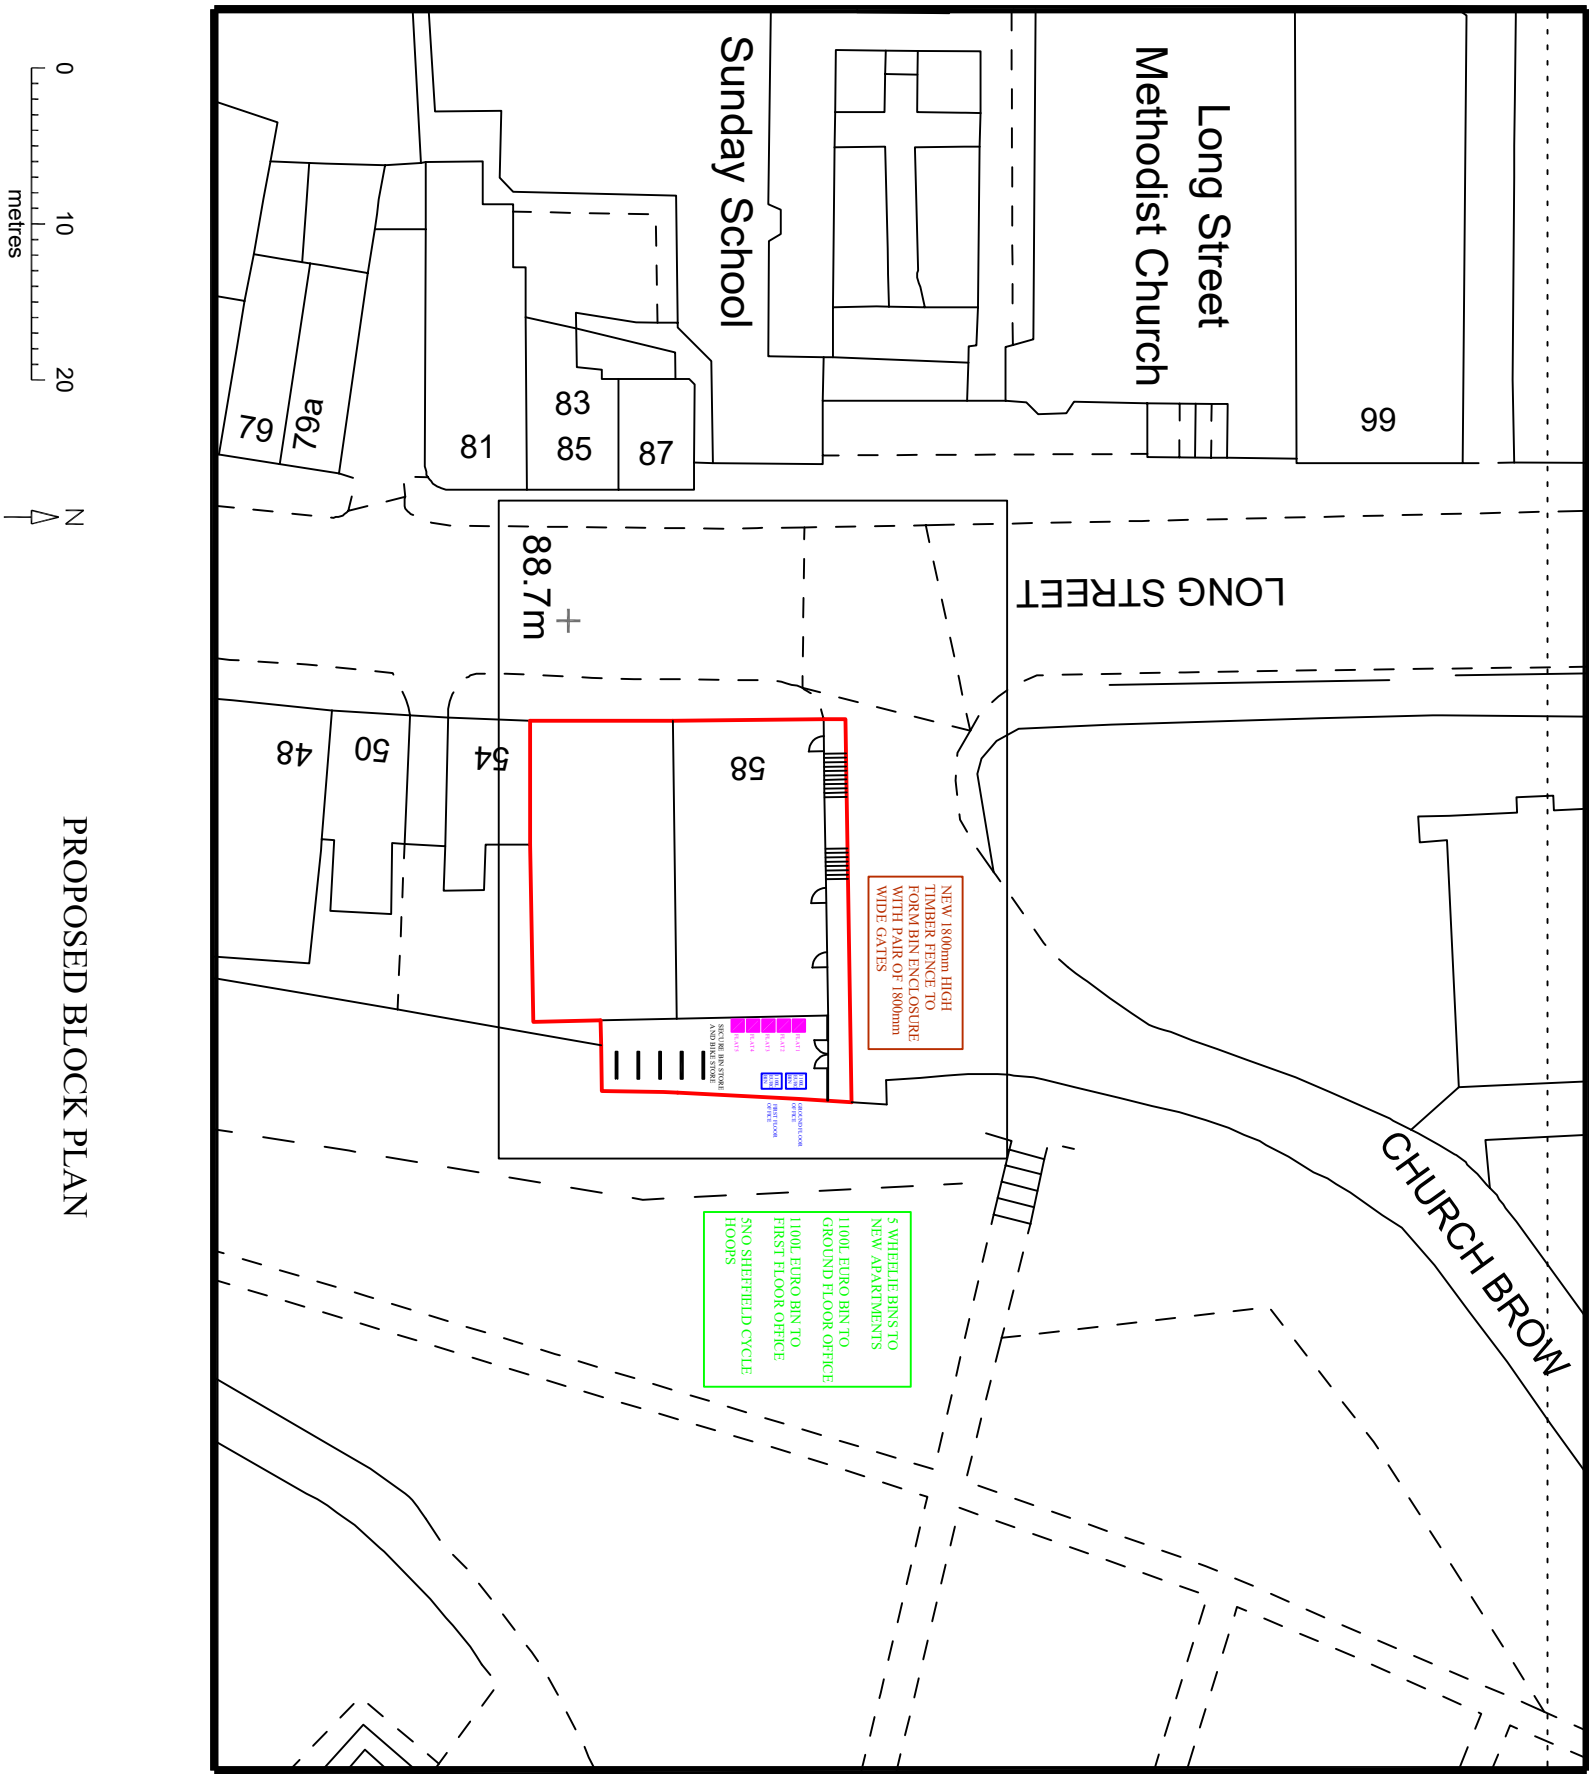

PROPOSED BLOCK PLAN

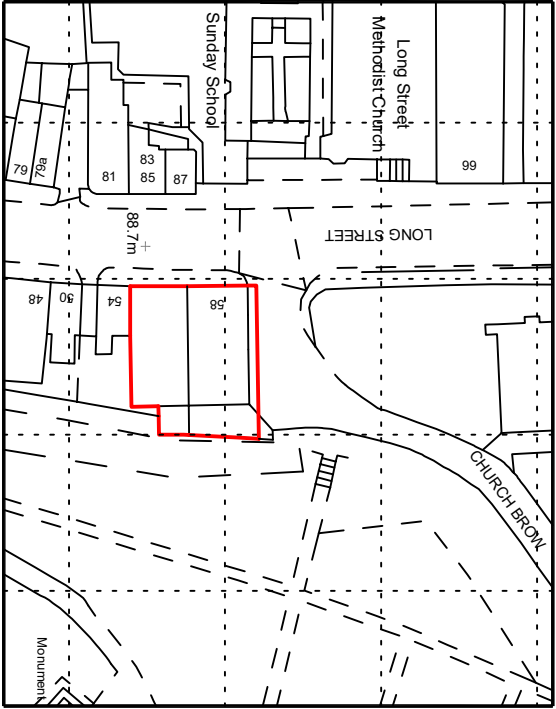

LOCATION PLAN

58B LONG STREET, MIDDLETON, M24 6UQ		
LOCATION & PROPOSED BLOCK PLAN		
BIN STORE DETAILS		
SCALE 1:1250 & 1:500		DRG.NO.
DATE JULY 24		012024/9

ALL DIMENSIONS TO BE CHECKED PRIOR
COMMENCING ON SITE AND ANY DISCREPANCIES TO BE
REPORTED TO THE DESIGNER. Do not scale drawings