


Proposed Site Plan

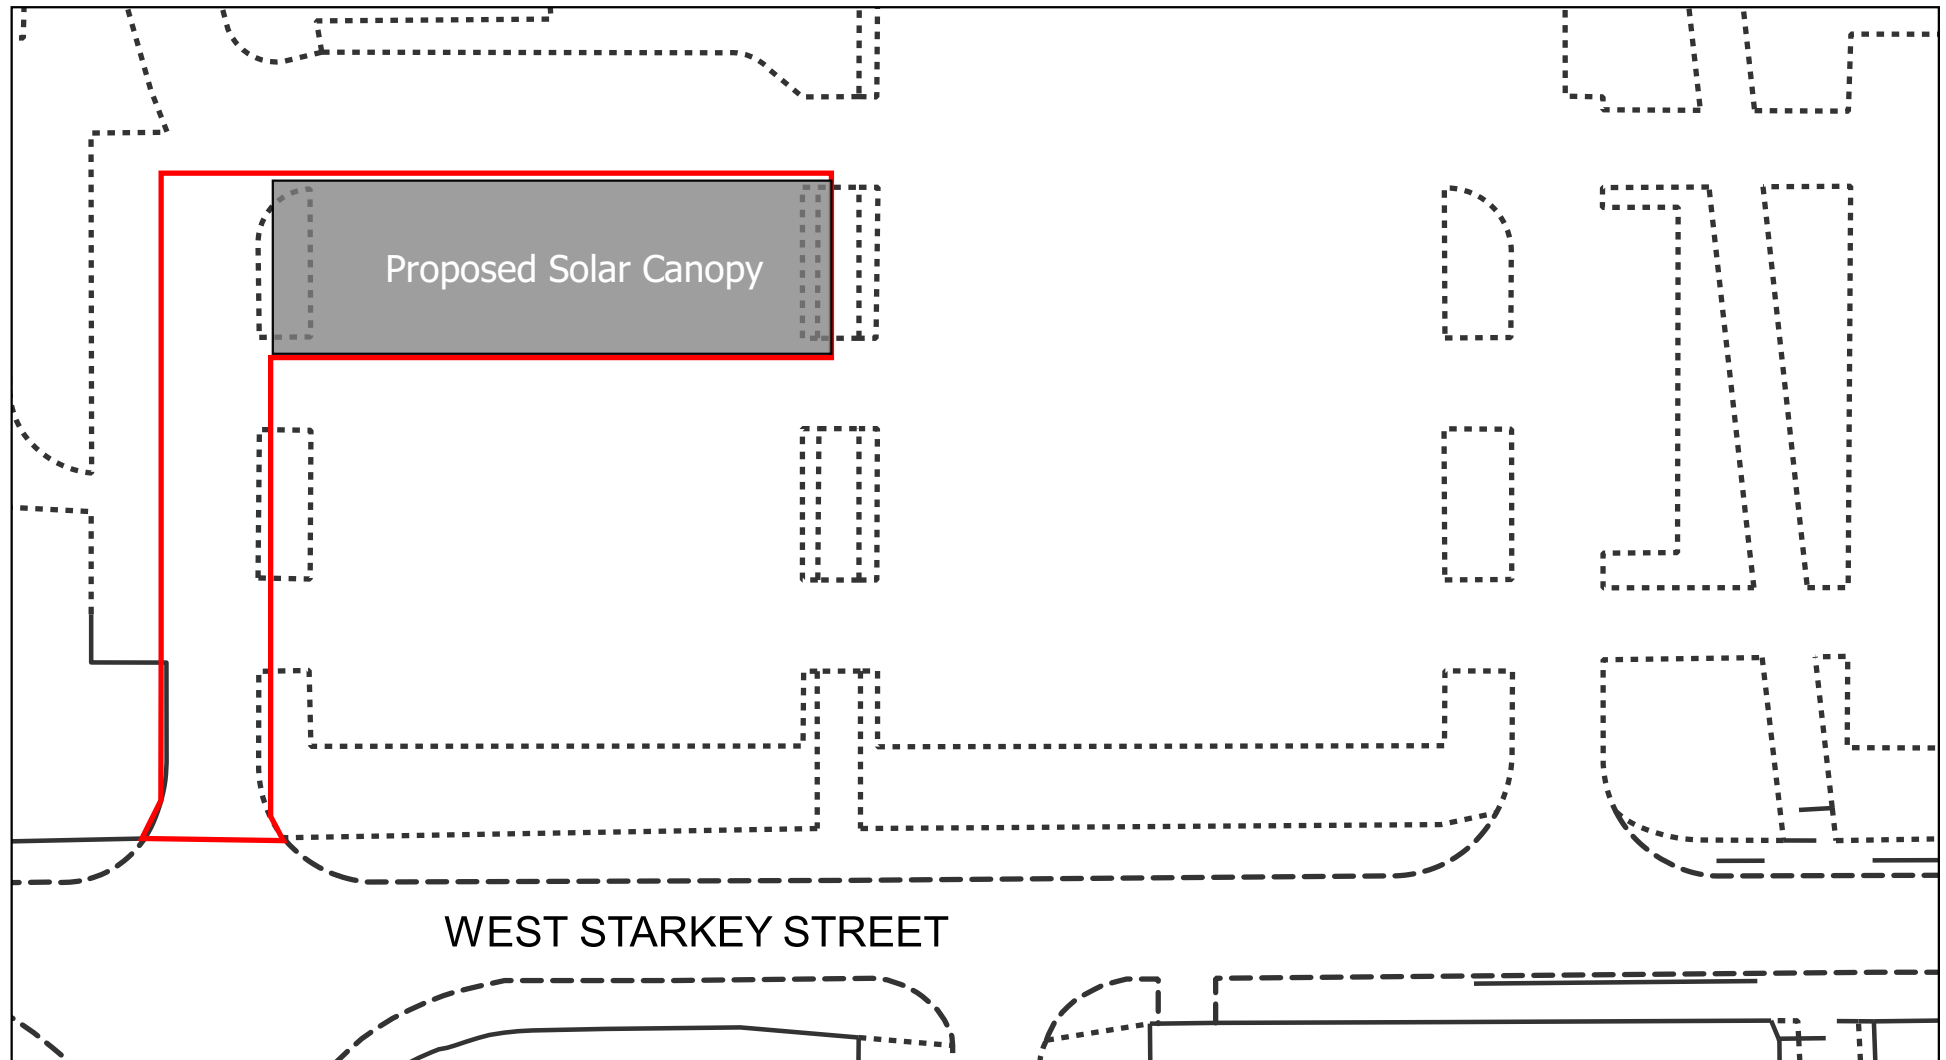

0 10 20 30 40 m



1:500

