
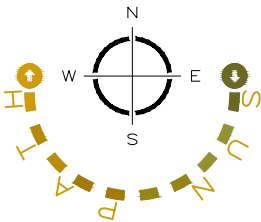


KINGSWAY PLOT W AND SILVERHILL FARM LOCATION PLAN - FULL SITE

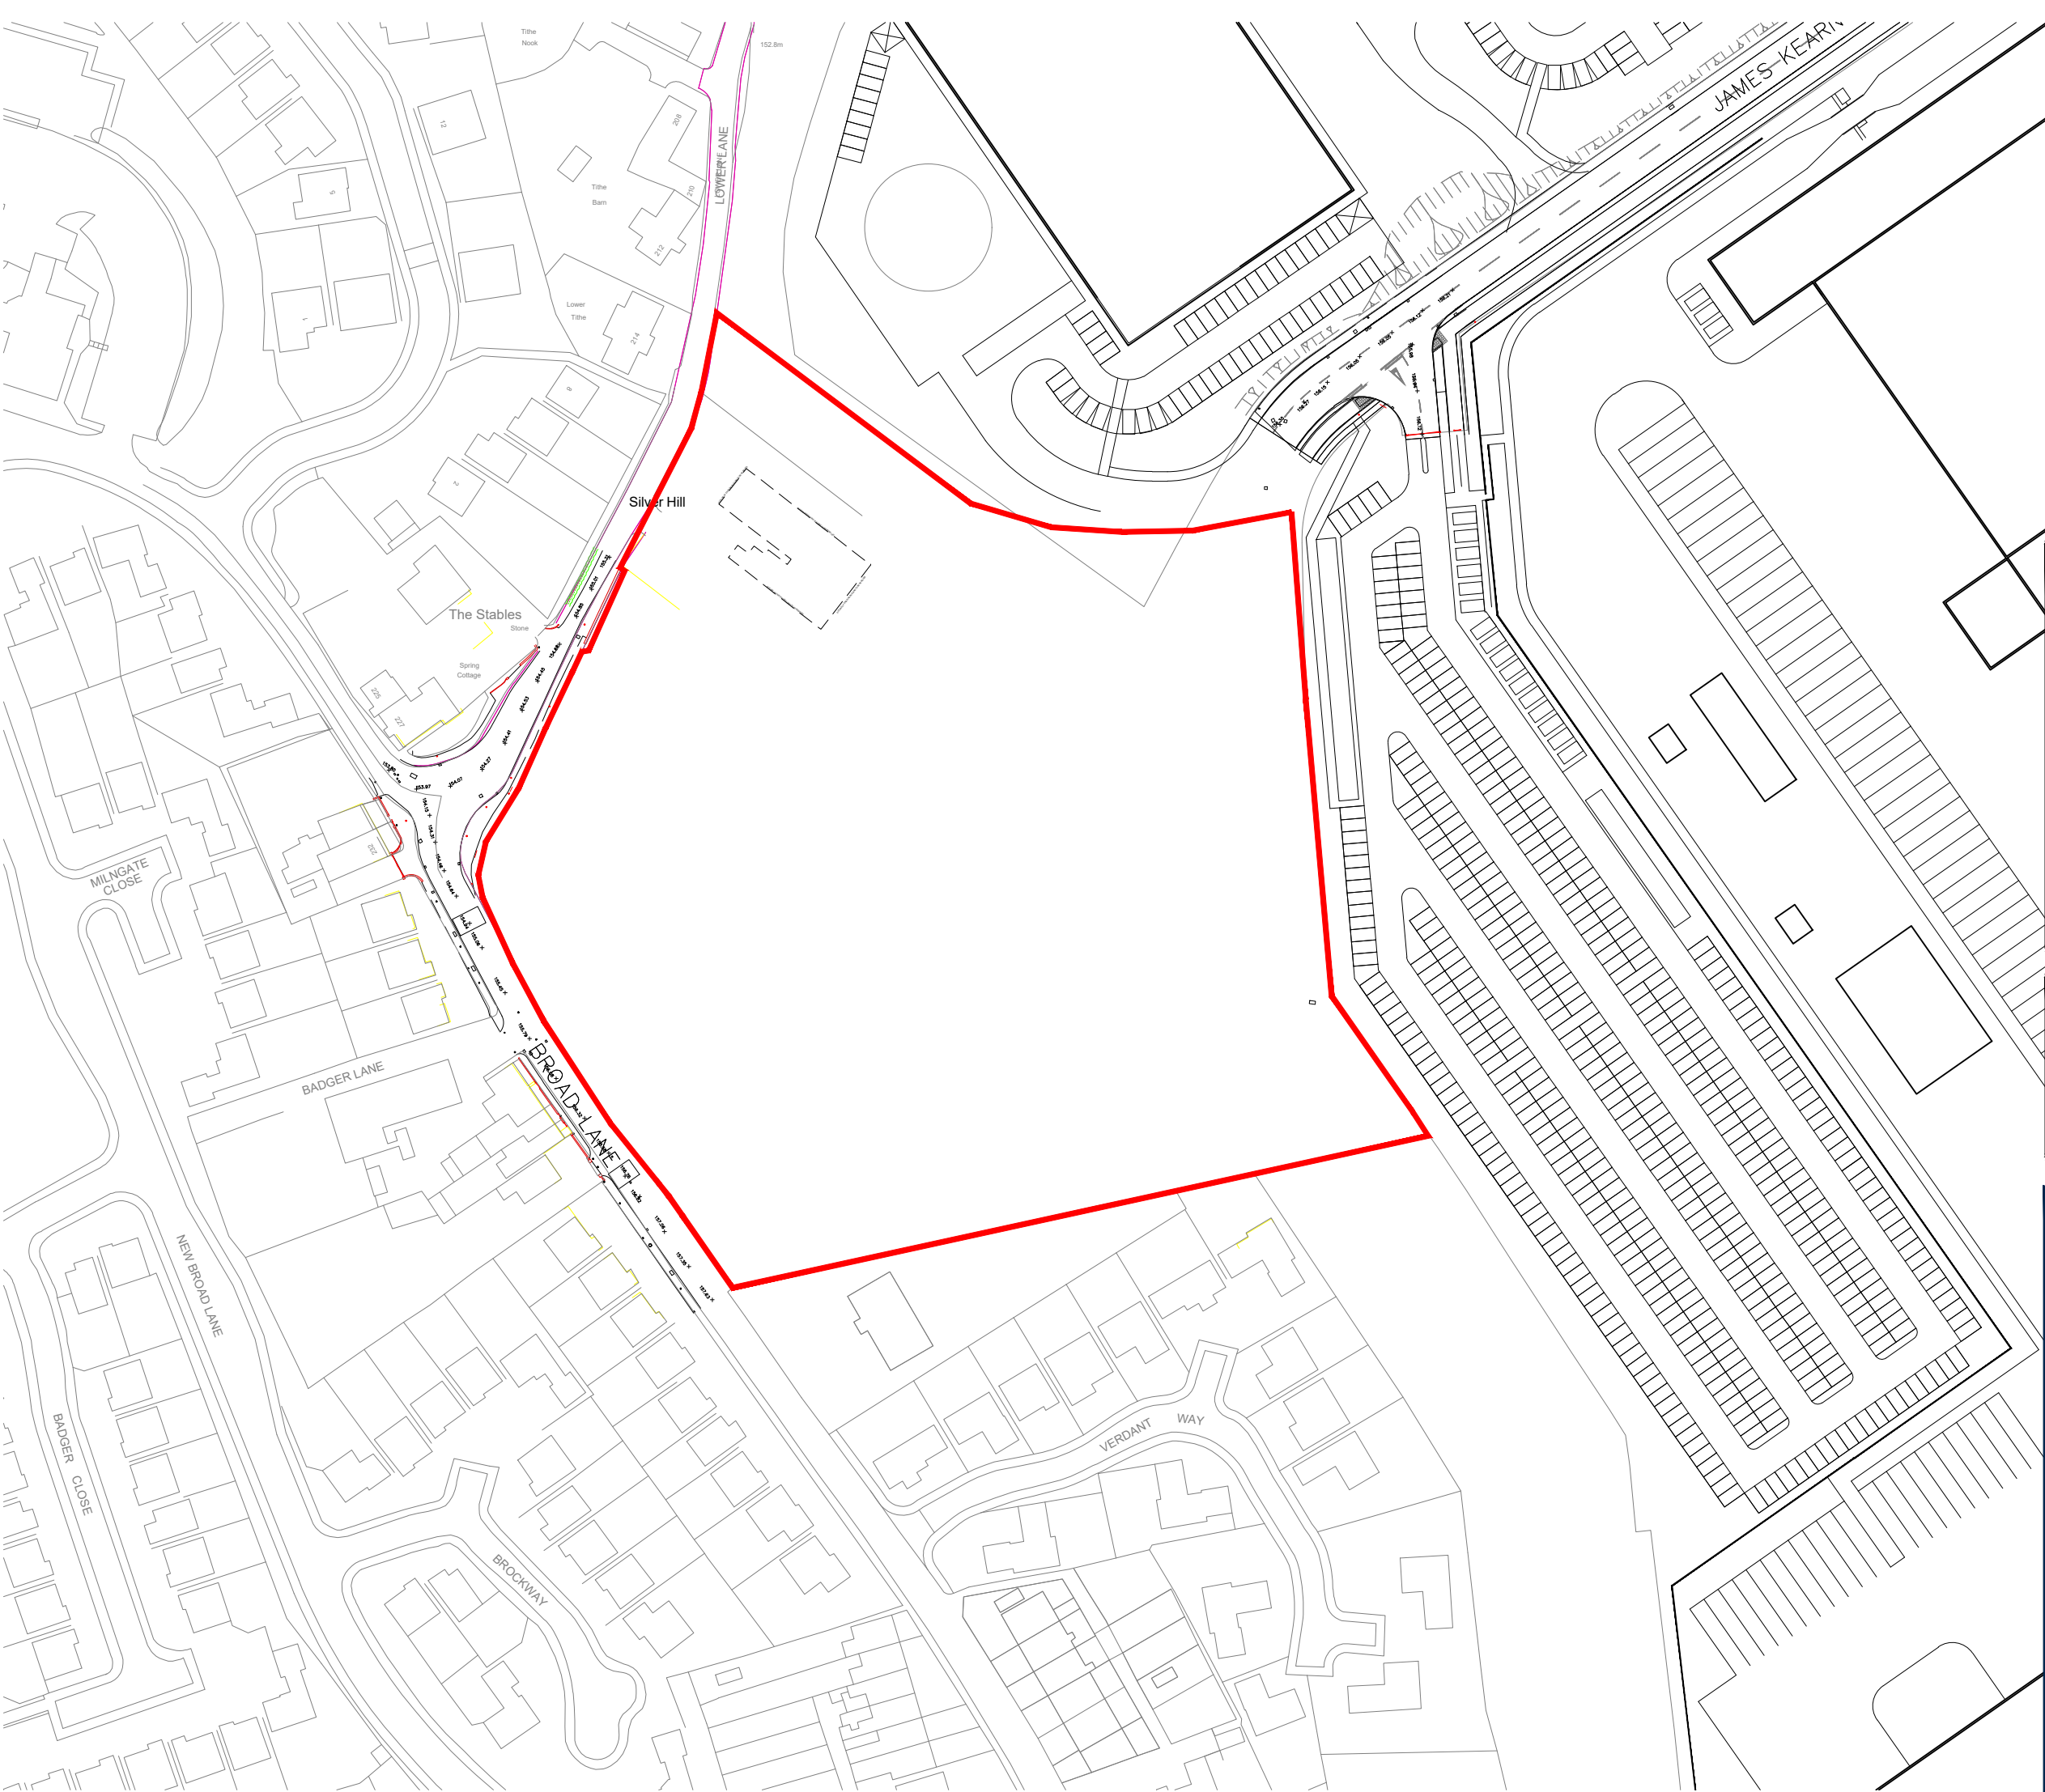

Key:

— BDW Parcel

Rev	Amendment	Drawn/Date:

**BARRATT
HOMES**

**DAVID WILSON HOMES**
WHERE QUALITY LIVES

Barratt / David Wilson Homes
North West
303 Bridgewater Place
2nd Floor
Warrington
Cheshire
WA3 6XF
TEL: 01925 846600

Project
KINGSWAY
PLOT W AND SILVERHILL FARM
ROCHDALE

Drawing Title
Location Plan - Full Site

Status
For Comment

Scale
1:1250 @ A3

Date
05.08.2022

Drawn By
NS

Drawing Ref
LP-02

Revision

