




B
C
D
E
F
G
H
I
J
K
L

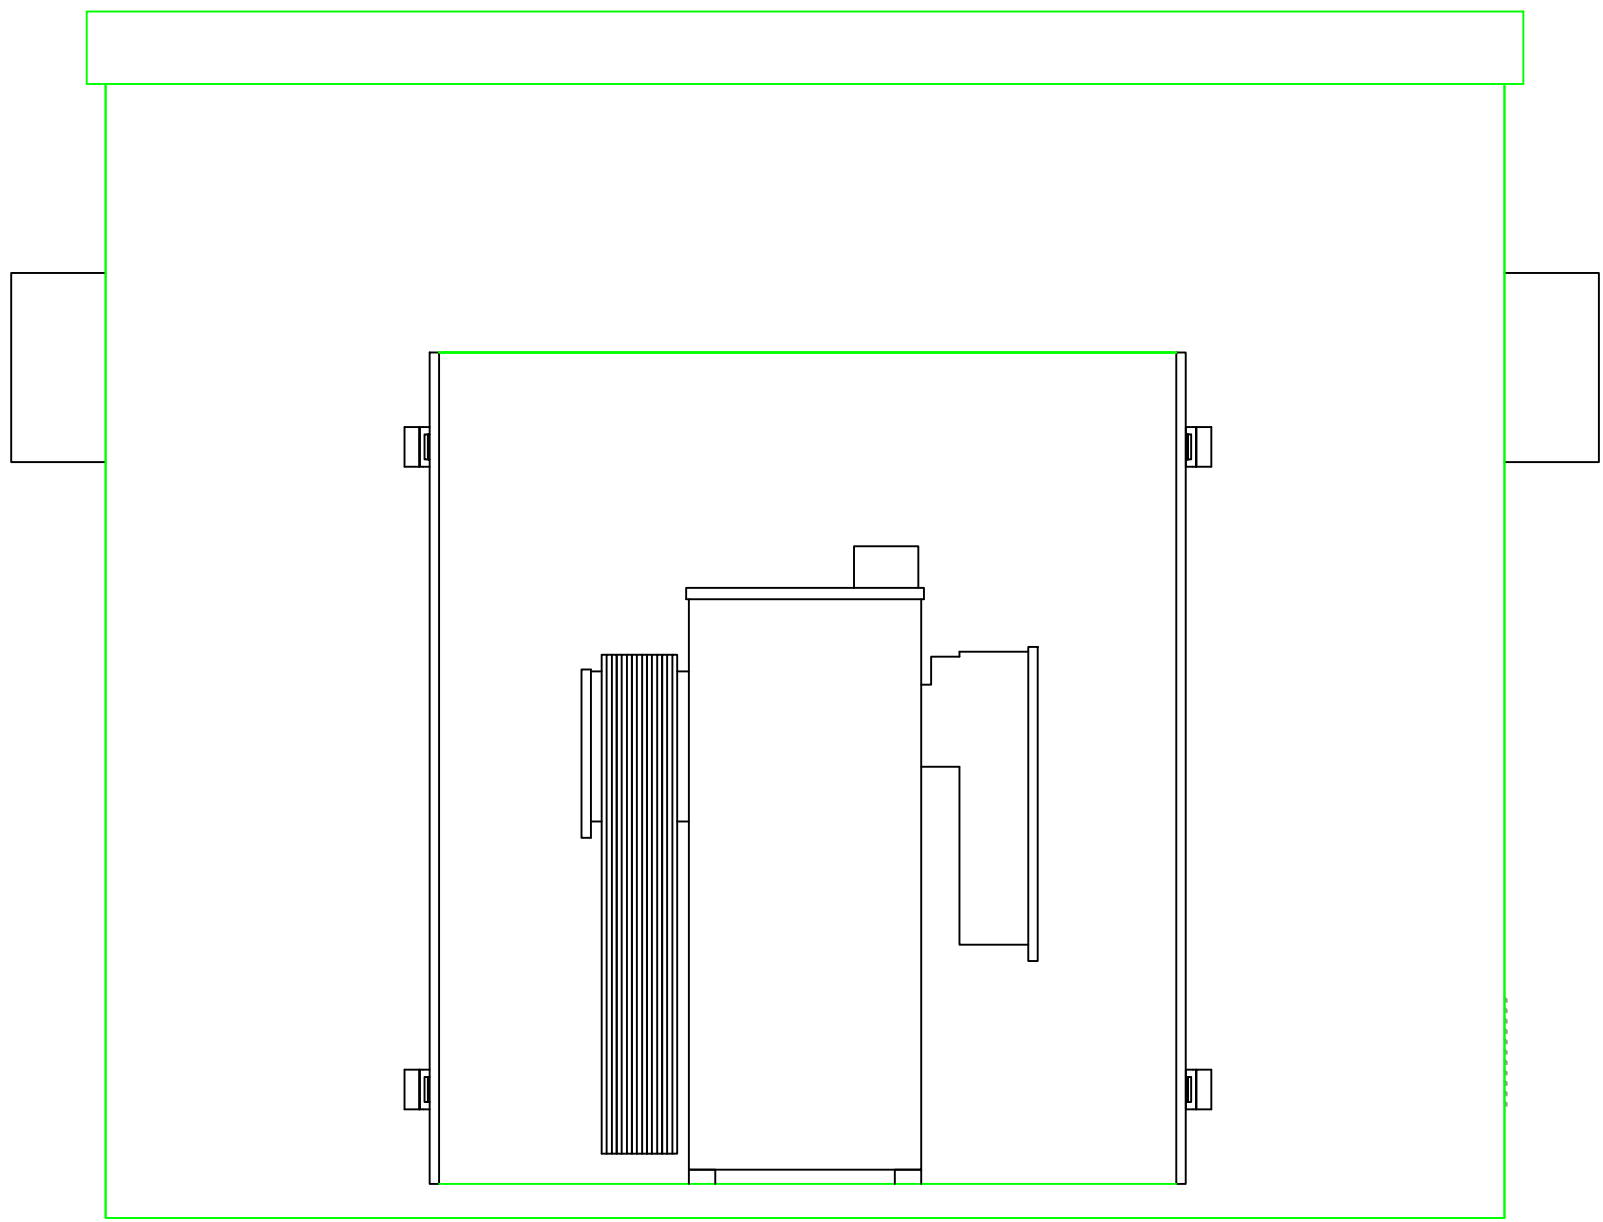


FRONT VIEW

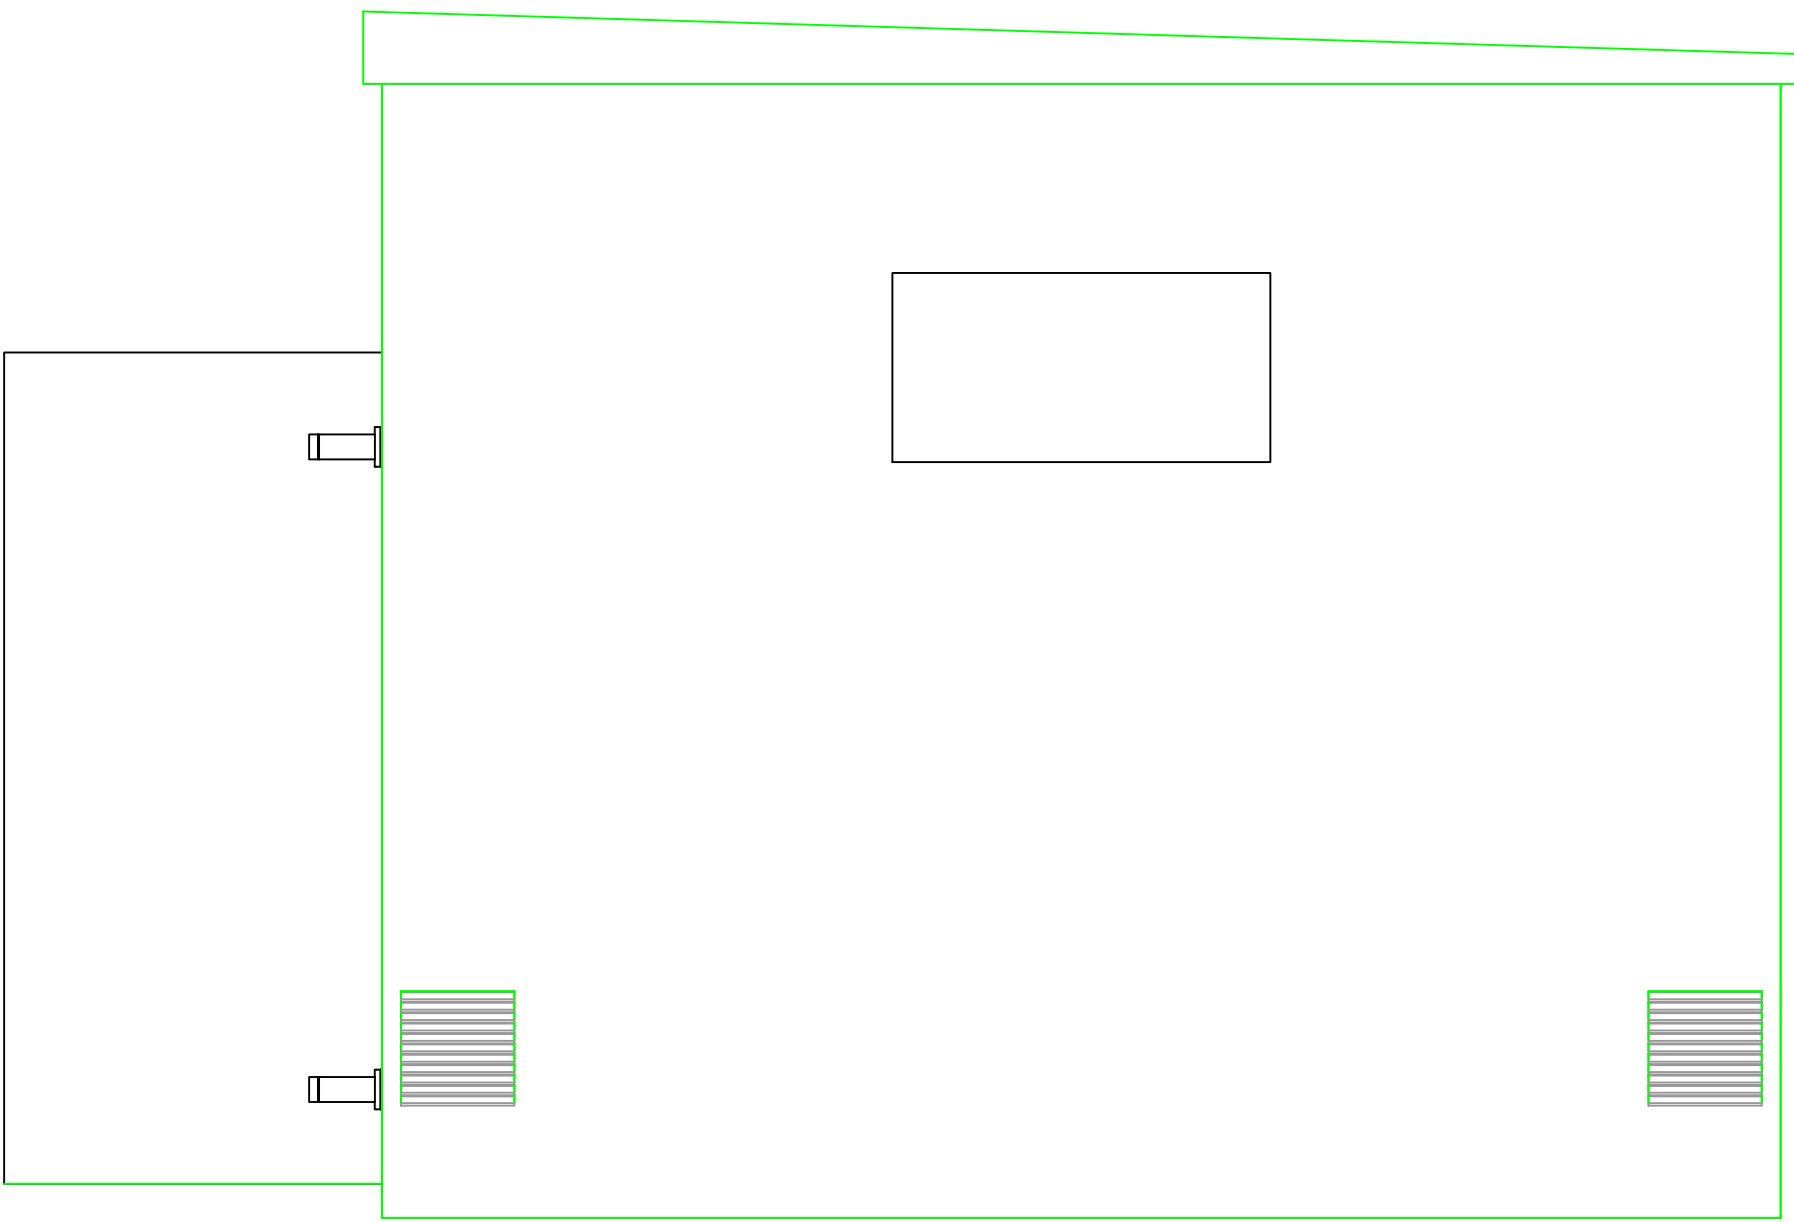


RIGHT SIDE VIEW

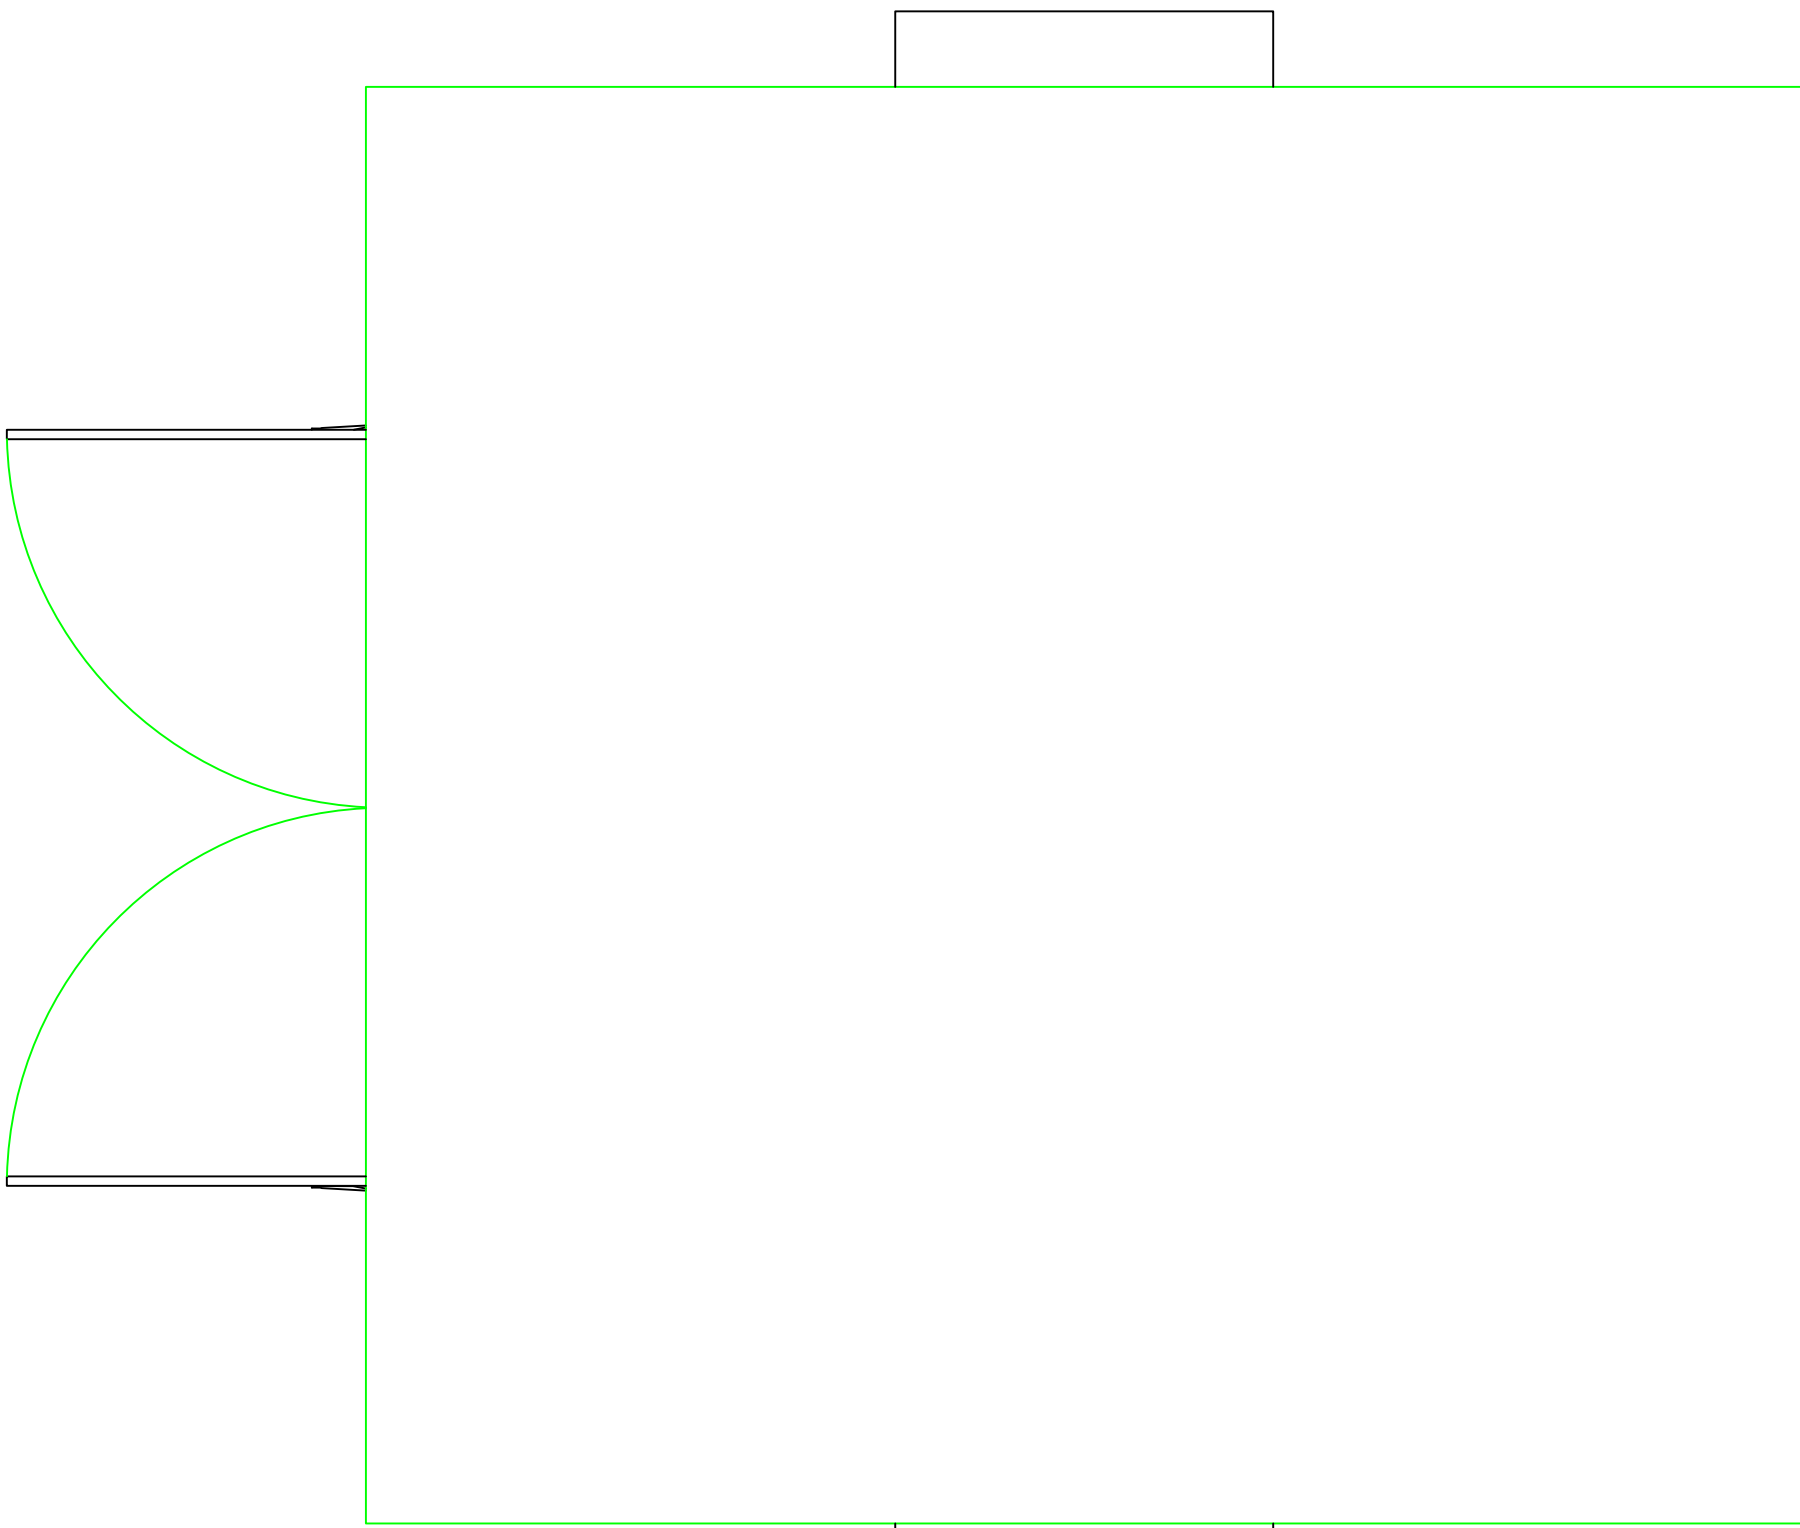

PLAN VIEW

 

BACK VIEW

 

LEFT SIDE VIEW

PA	GENERAL ARRANGEMENT	OH	--	--	--	07.11.22
REV	AMENDMENT	BY:	E.CH	M.CH	APP.	DATE.
KEY TO FIRST LETTER OF DRAWING ISSUE.						
'B' = AS-BUILT ISSUE		FABRICATION/BUILD ONLY				
'A' = CONSTRUCTION ISSUE		TO BE UNDERTAKEN AT				
'P' = PRELIMINARY ISSUE		CONSTRUCTION ISSUE				
'T' = TENDER ISSUE						

Clarke

Energy®

A KOHLER COMPANY

Engineer - Install - Maintain

CLARKE ENERGY LIMITED, HEAD OFFICE, POWER HOUSE, SENATOR POINT, SOUTH BOUNDARY ROAD, KNOWSLEY INDUSTRIAL PARK, LIVERPOOL, L33 7RR, UK TEL: +44 (0)151 546 4446						
TITLE	CONTAINERISED SWITCHGEAR ROOM					
CLIENT	MAST ENERGY					
SITE	DIG GATE LANE, ROCHDALE					
	PAPER SIZE:	A1	SCALE:	1:20		
DRAWN BY:	OH	DATE DRAWN:		07.11.22	ISSUE:	
DRAWING NO.	C5059-GA-015					PA
	15				16	

THIS ASSEMBLY OR PART MUST COMPLY WITH KOHLER SPECIFICATION "PEP-RML-001 RESTRICTED MATERIAL LIST"

B
C
D
E
F
G
H
I
J
K
L