


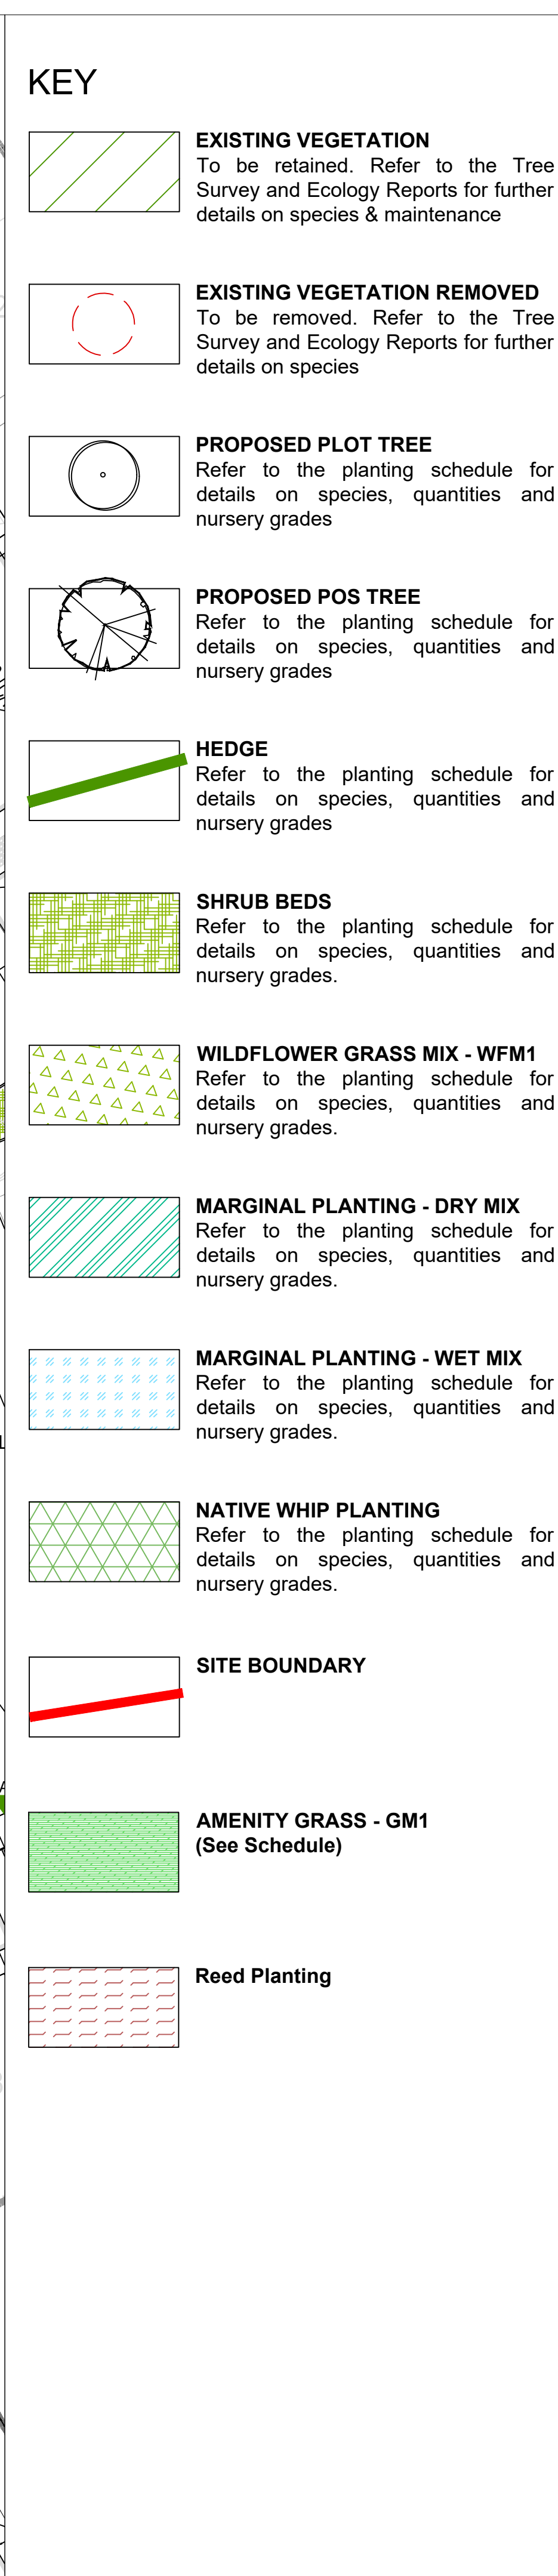

			
PGLA Ltd Landscape Architects Station Hop Offices 815 Stockport Road Manchester M19 3BS t: 0161 238 9138 e: info@pgla.co.uk w: www.pgla.co.uk			
Client BARRATT HOMES, DWH & GLP TROWS LLP Project COWM TOP LANE, CASTLETON Description PLANTING PLAN SHEET 9			
Status FOR PLANNING			
Scale	Drawn	Checked	Date
1:200@A1	KLJ	PGG	SEPT 2022
Job number	Drawing number		Revision
TRO1902	PP01.09		P5