






1 Rear - Proposed
1 : 100

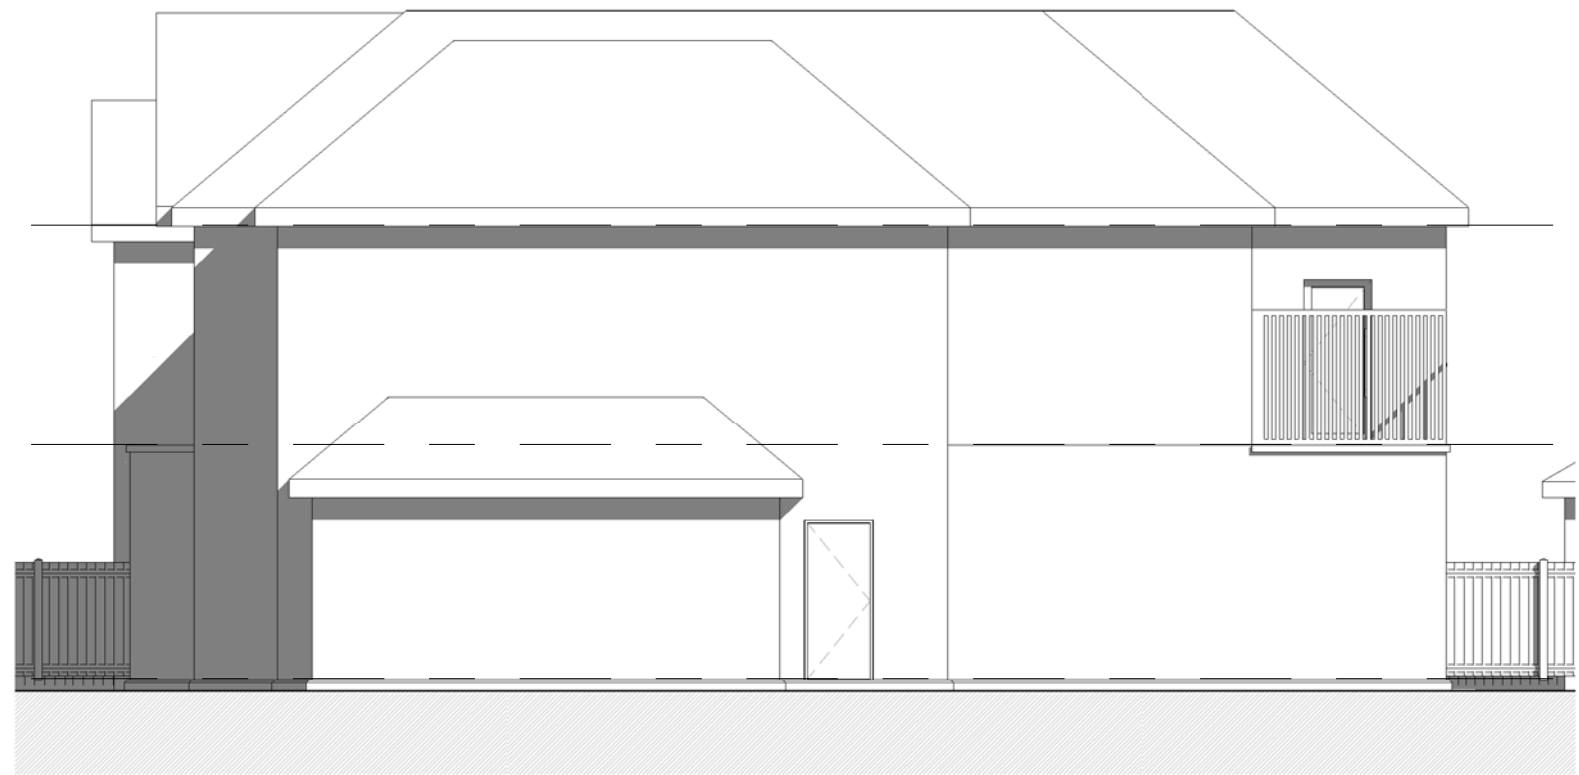

2 Right Side - Proposed
1 : 100

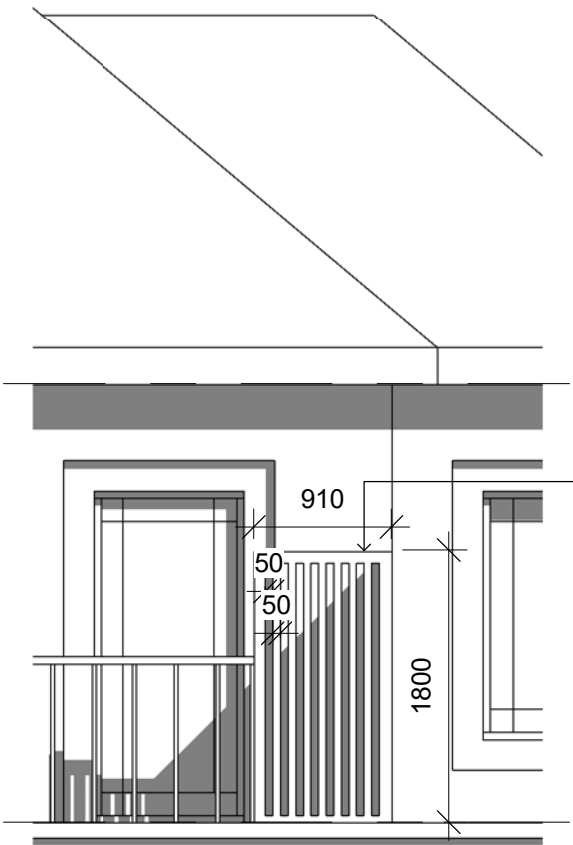

3 Rear - Privacy Screen
1 : 50

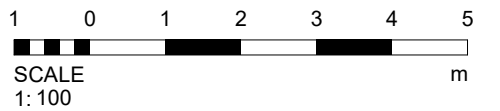

16-12-24. Rev A- Scheme Amended

- Status
- ☐ FEASIBILITY
 - ☒ PLANNING APPROVAL
 - ☐ BUILDING REGULATIONS
 - ☐ TENDER
 - ☐ CONSTRUCTION

Project 385 Bury & Rochdale Old Rd, Rochdale
OL10 4AT

Client Mr N Akhtar

Drawing title Proposed Rear & Right Side Elevations

Project No	Drawing No	Rev No	Scale	Date
MP337	011	A	As indicated	08-24

**MUNSHI+
PARTNERS**
ARCHITECTURE & PROPERTIES

No 3 Caxton Road, Fulwood. Preston. PR2 9ZZ.
Tel- 01772 342570
Email- info@munshiandpartners.com

☐ Cheshire

☒ Preston