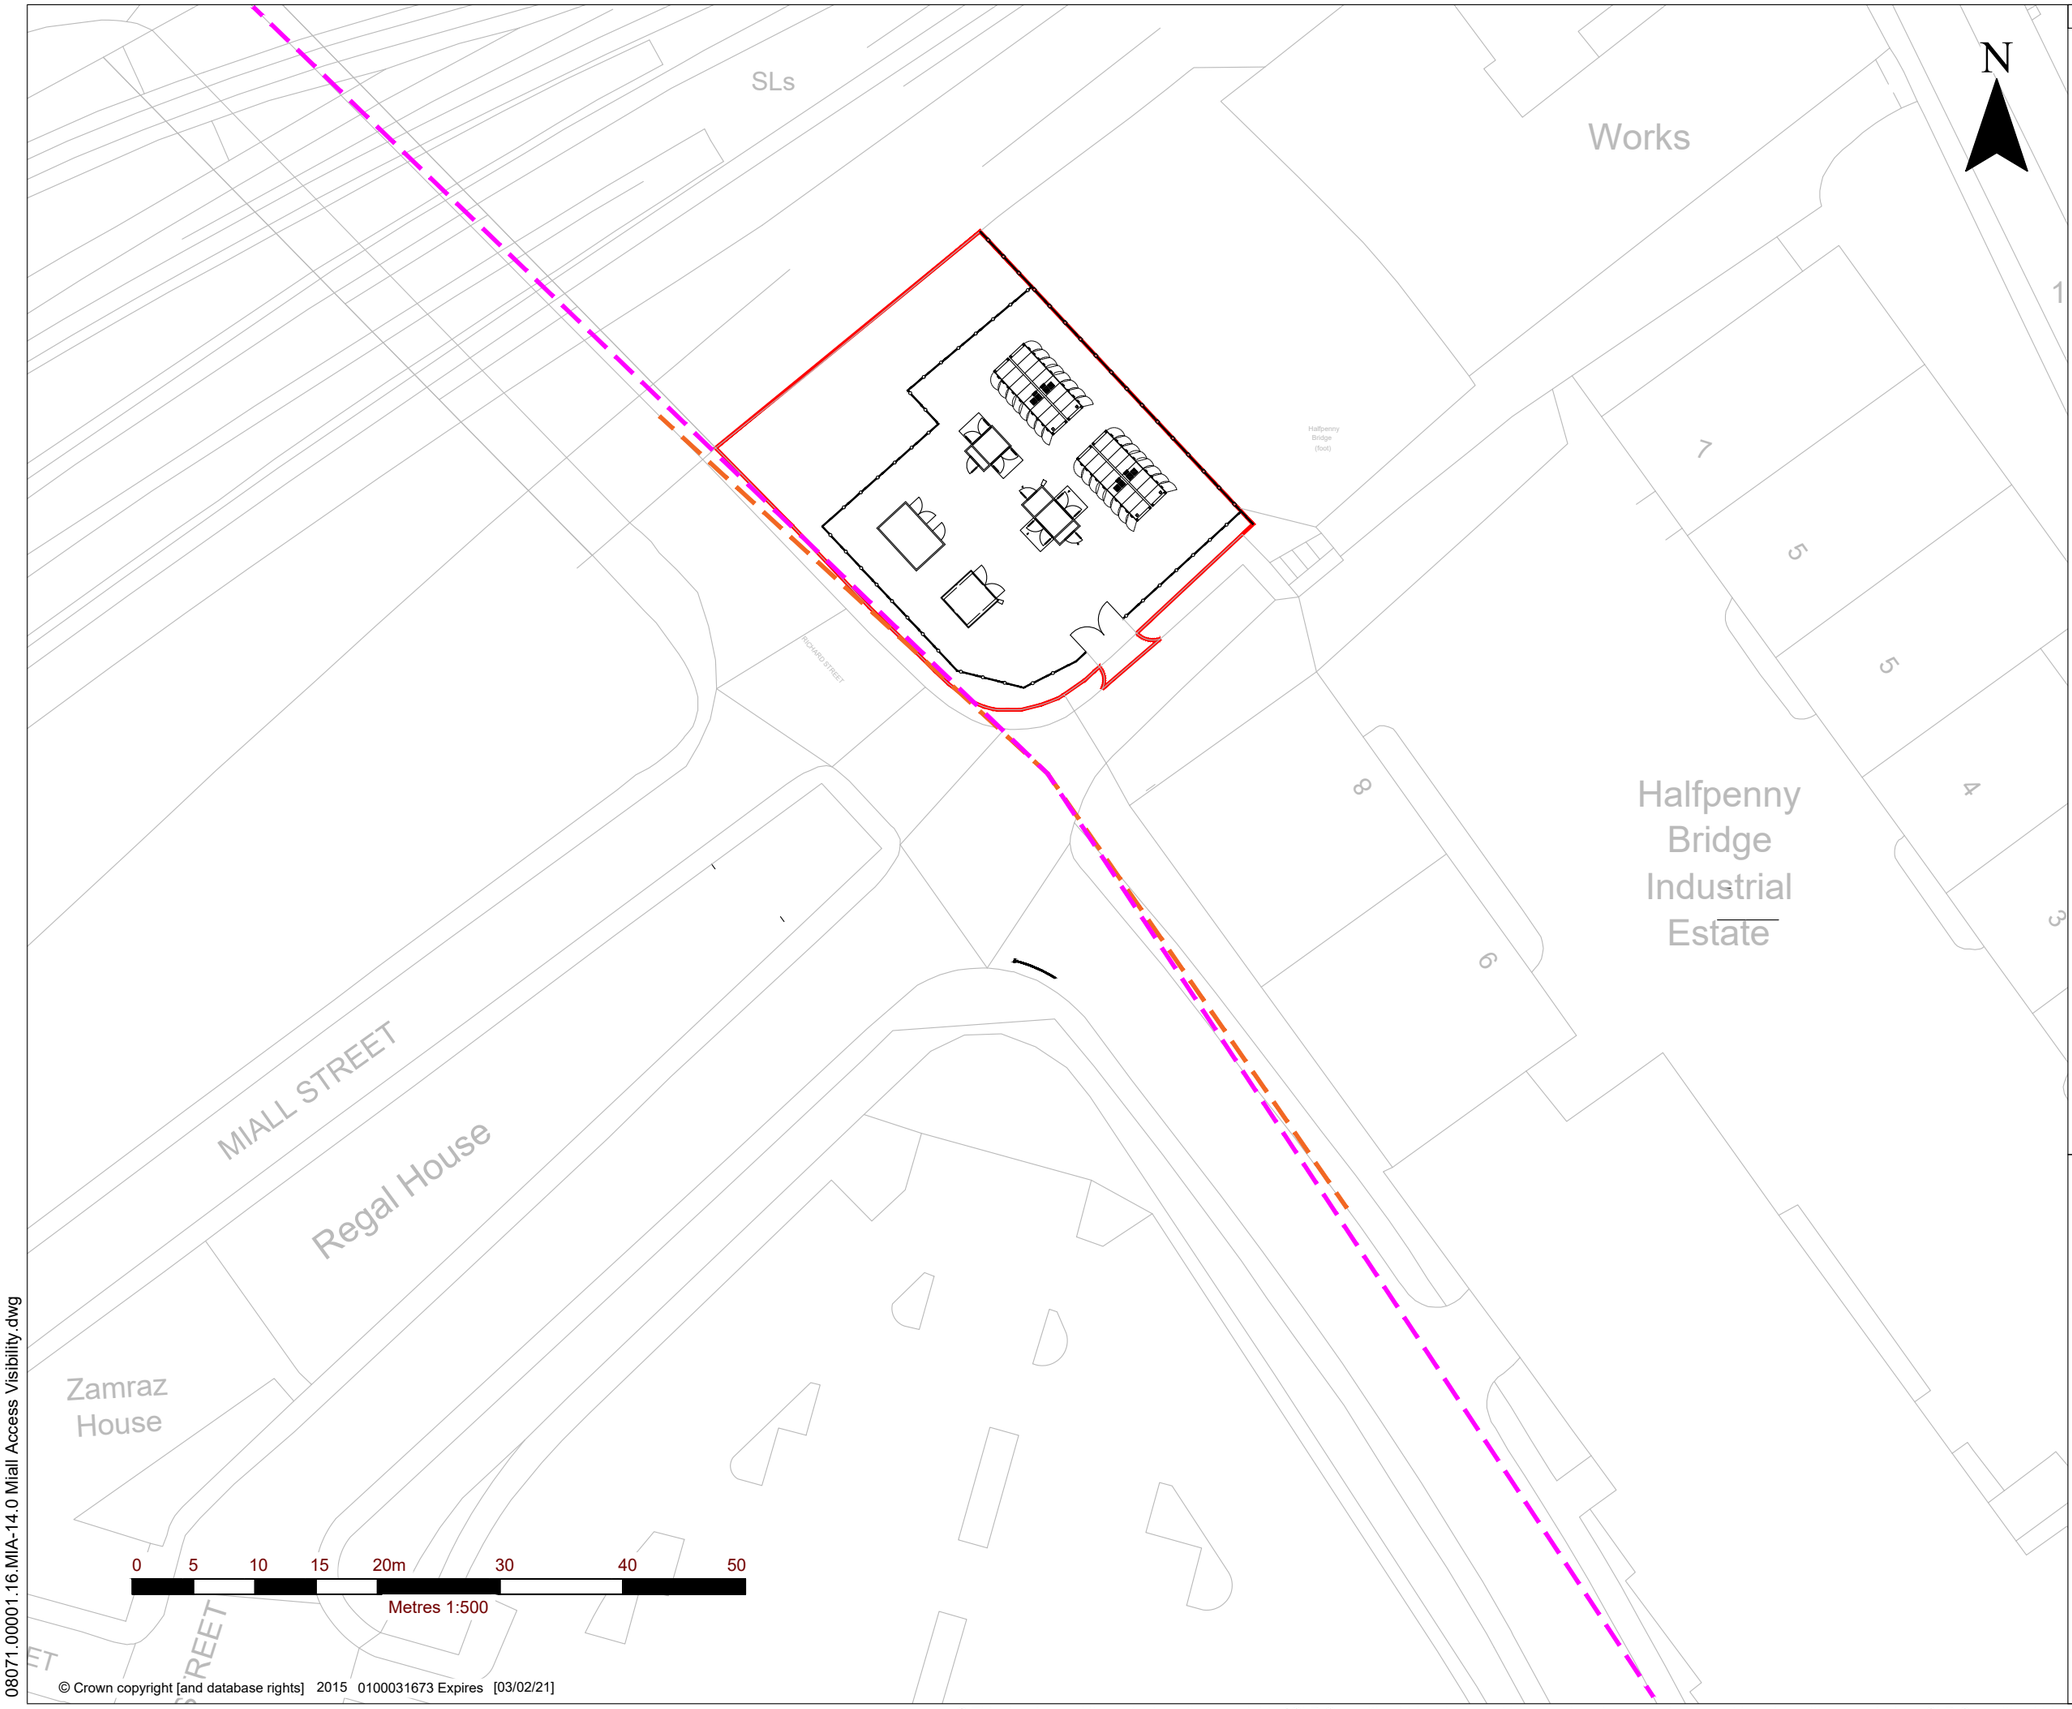


N

LEGEND

- SITE BOUNDARY (0.09ha)
- 2.4m x 90m VISIBILITY SPLAY
- 2.4m x 43m VISIBILITY SPLAY
- PROPOSED 2.4m HIGH PALISADE FENCE
- EXISTING FENCE

URBAN RESERVE

SLR
SUITE 5, BRINDLEY COURT
GRESLEY ROAD
SHIRE BUSINESS PARK
WORCESTER WR4 9FD
T: +44 (0)1905 751310
F: +44 (0)1905 751311
www.slrconsulting.com

LAND AT RICHARD STREET,
ROCHDALE, OL11 1BU

MIALL POWER
URBAN RESERVE

ACCESS VISIBILITY

MIA-14

Scale: 1:500 @ A3

Date: FEBRUARY 2021

08071.00001.16.MIA-14.0 Miall Access Visibility.dwg

© This drawing and its content are the copyright of SLR Consulting Ltd and may not be reproduced or amended except by prior written permission. SLR Consulting Ltd accepts no liability for any amendments made by other persons.