


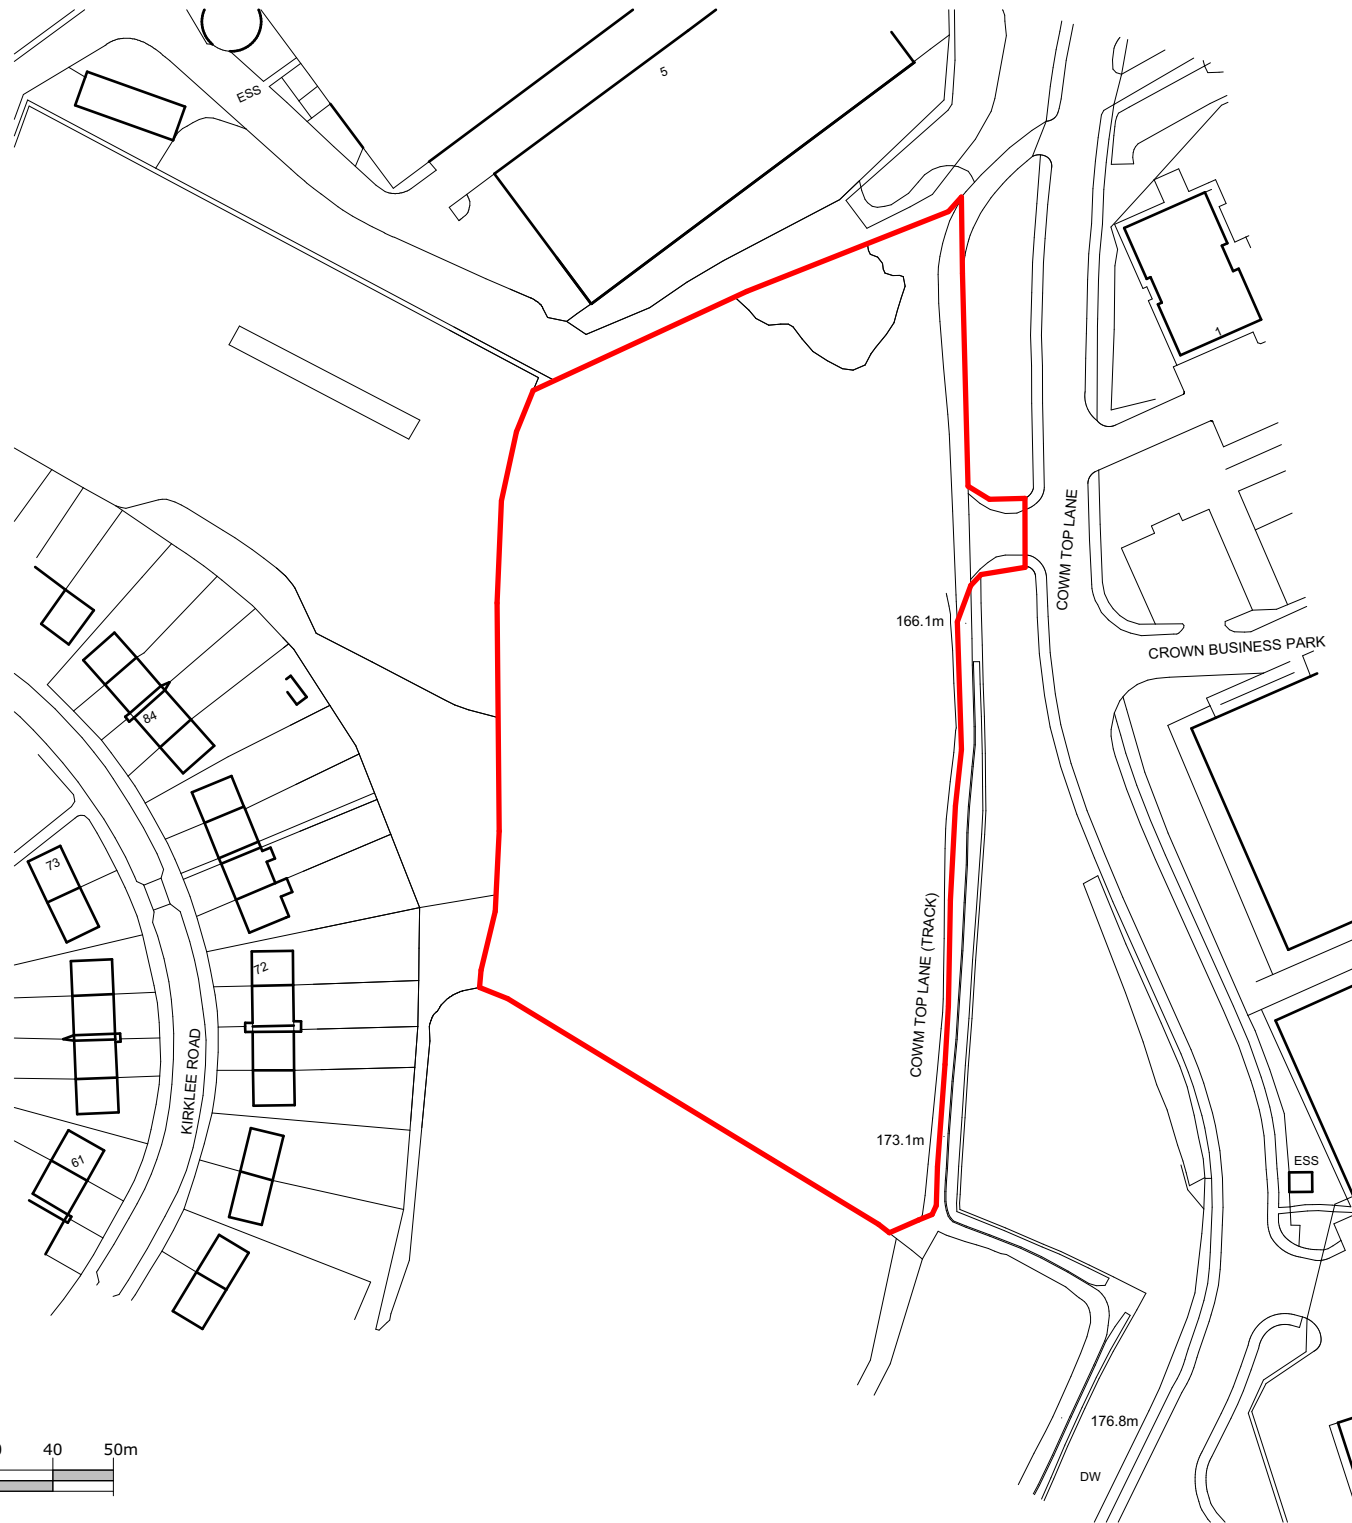

issue:

© copyright in this drawing is vested in campbell driver partnership limited

A : original issue
B: updated to include kirklee road

campbelldriverpartnership
architects

client: supashed

project: genesis business park
cowm top lane rochdale

sheet: OS plan

job no: 22.113

dwg no: 001



B

scale: 1:1250 @ A4

date: 02.03.22

drawn: lg

capricorn park
blakewater road
blackburn bb1 5qr
t: 01254 297700
e: design@cdparchitects.co.uk

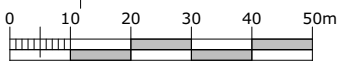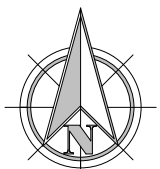

scale 1:1250